



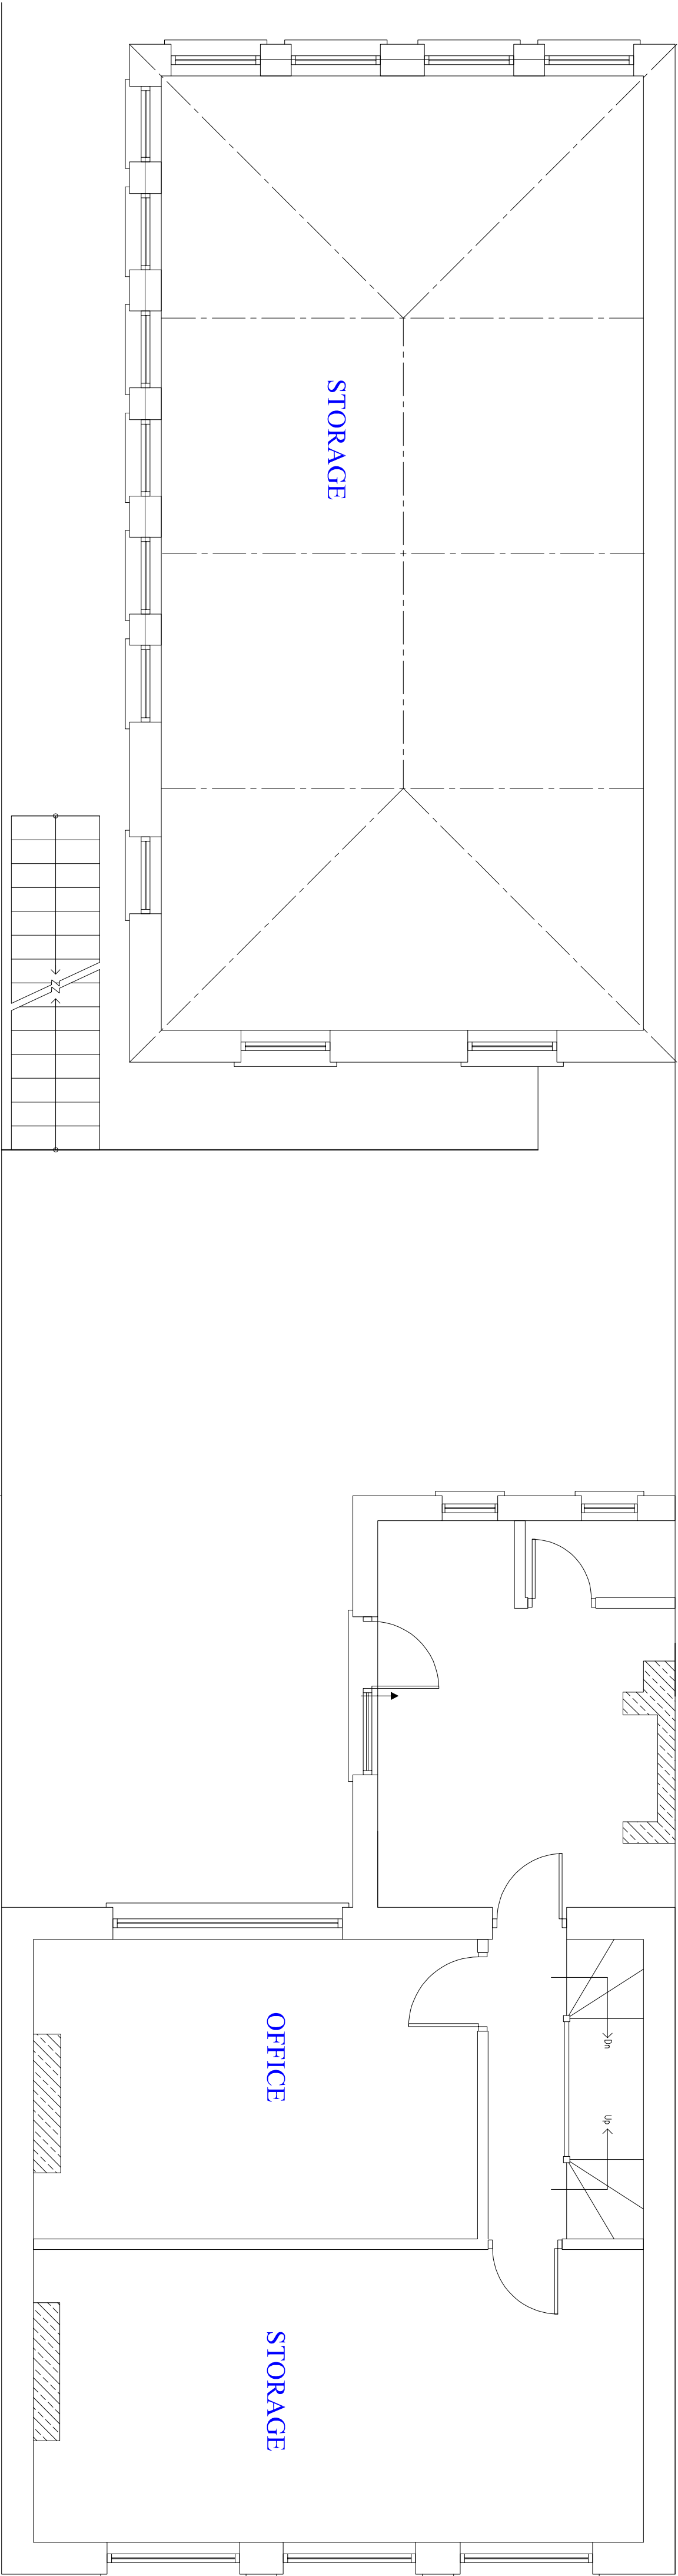


EXISTING FIRST FLOOR

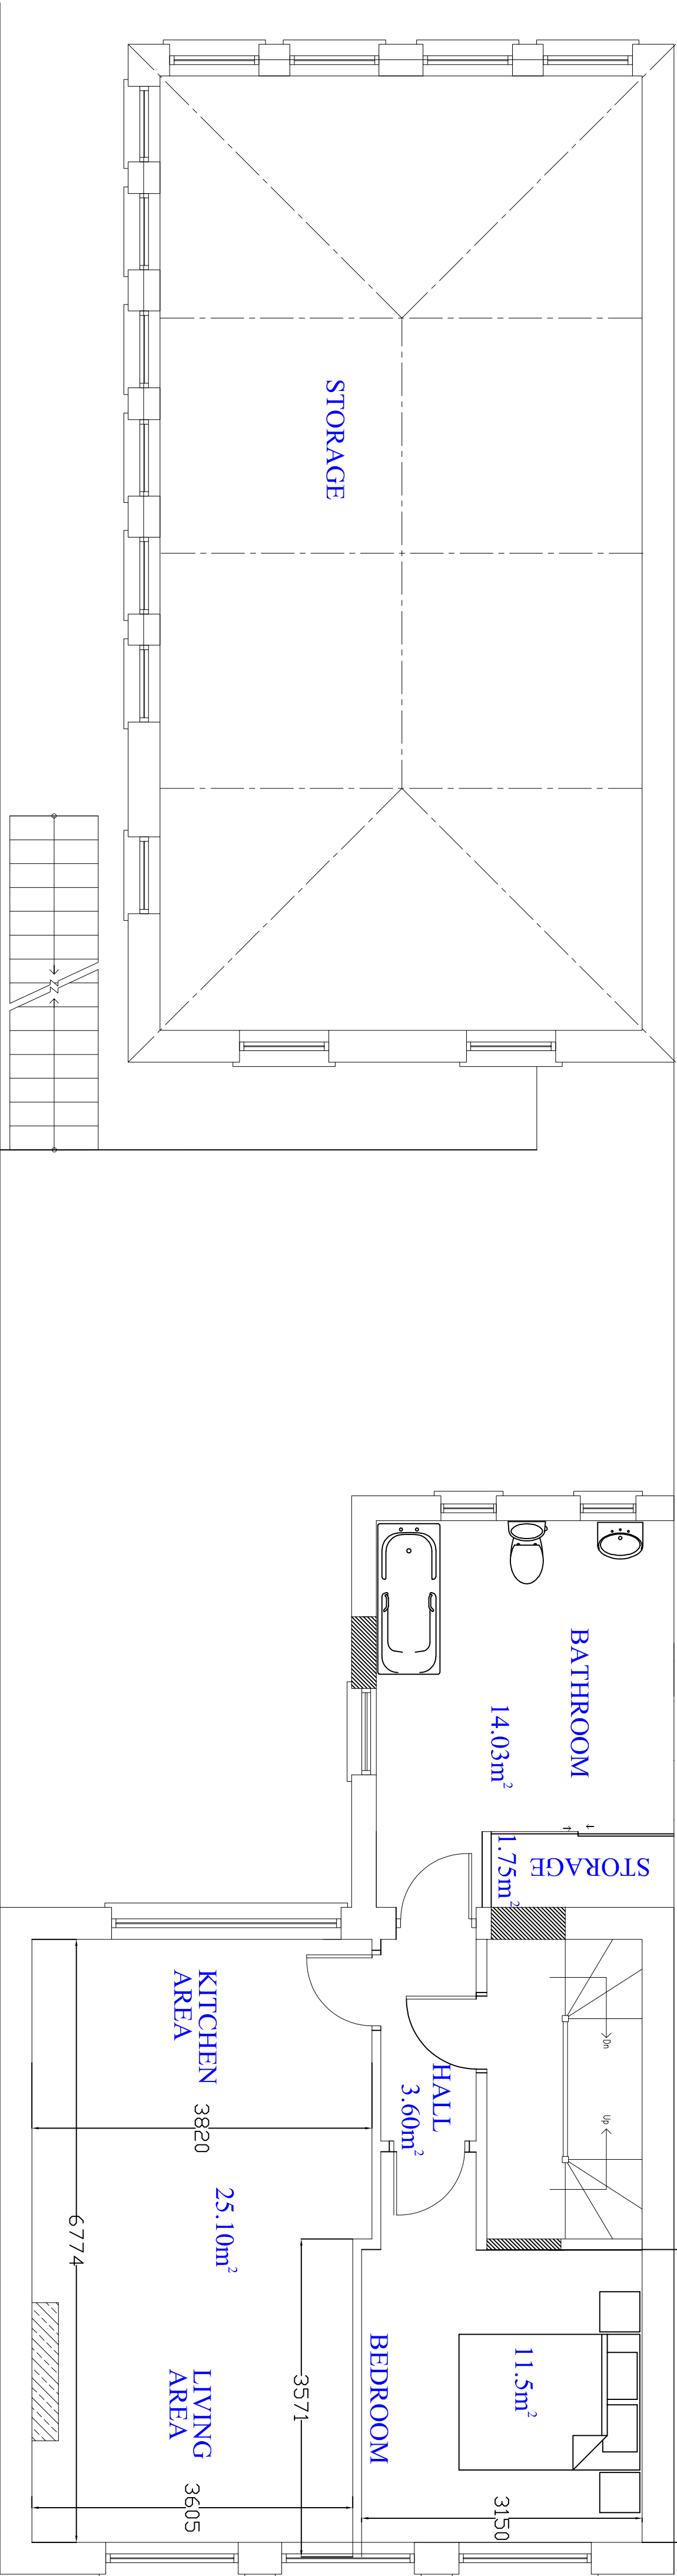


PROPOSED FIRST FLOOR



Overall Dimensions of Internal floor space - 53,64m²
This meets the Technical Housing Standards - Nationally described space standard

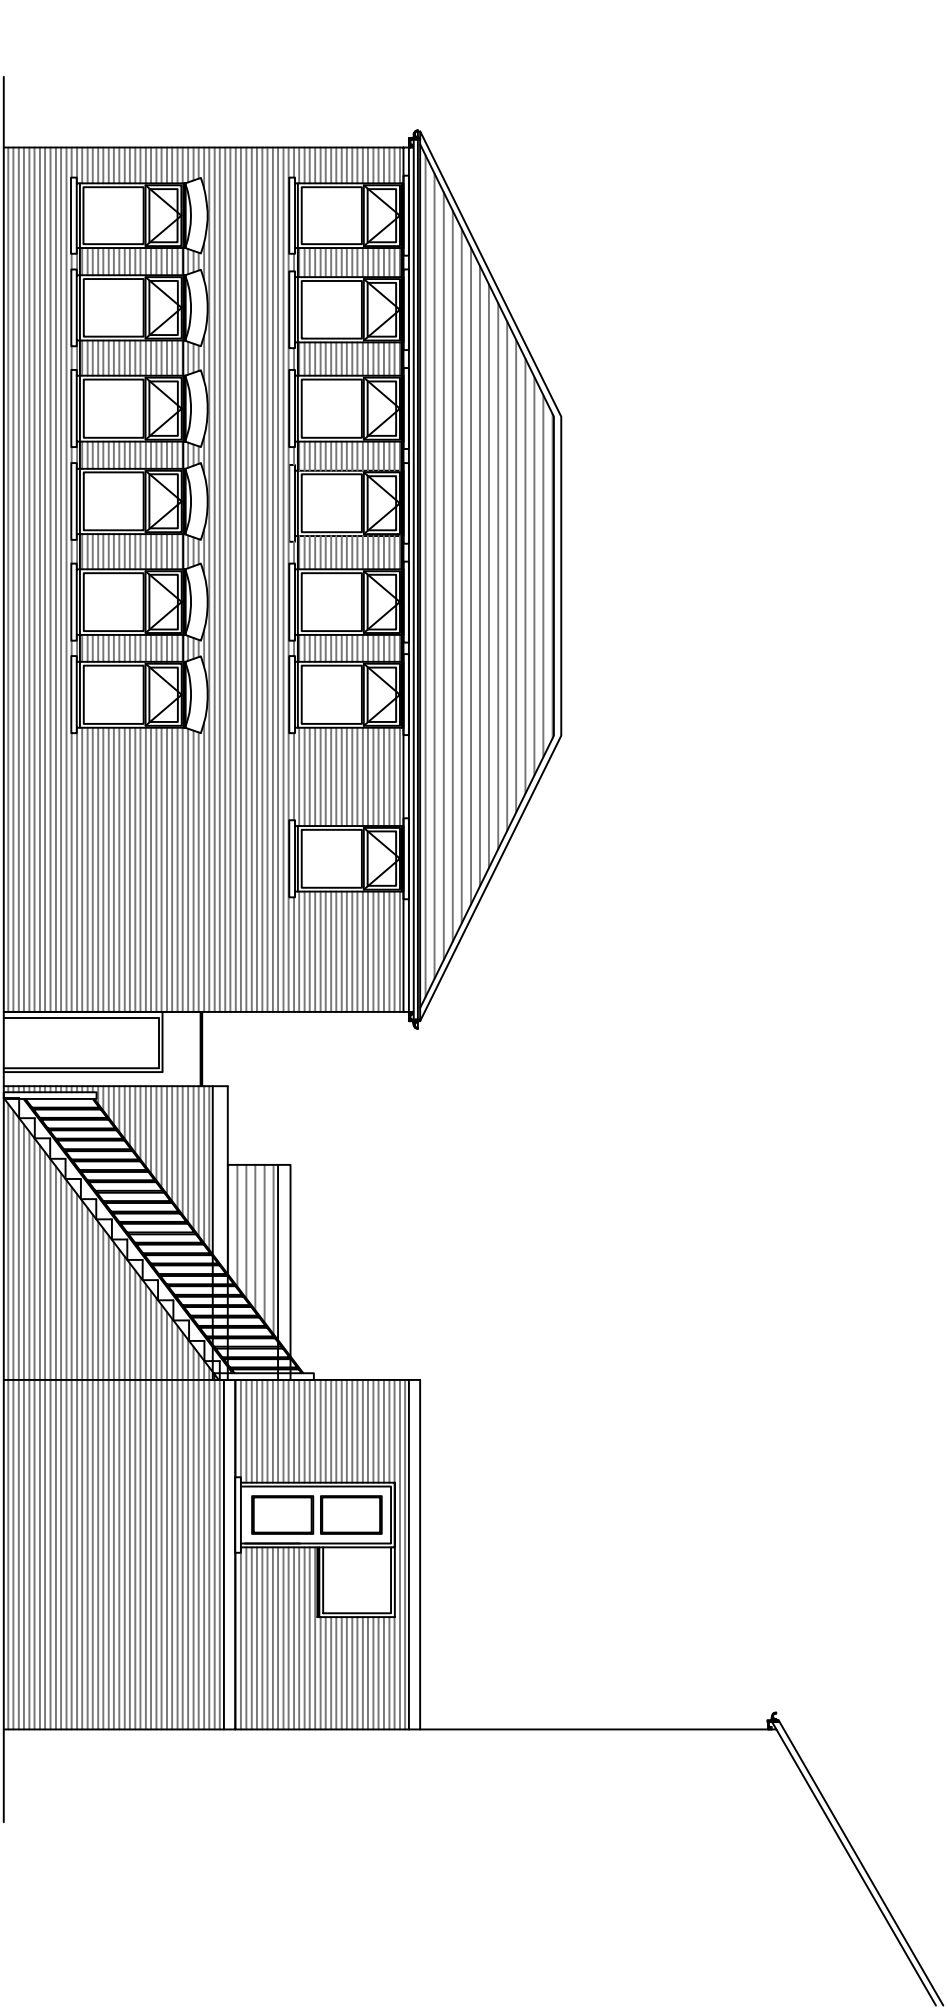


EXISTING SIDE ELEVATION

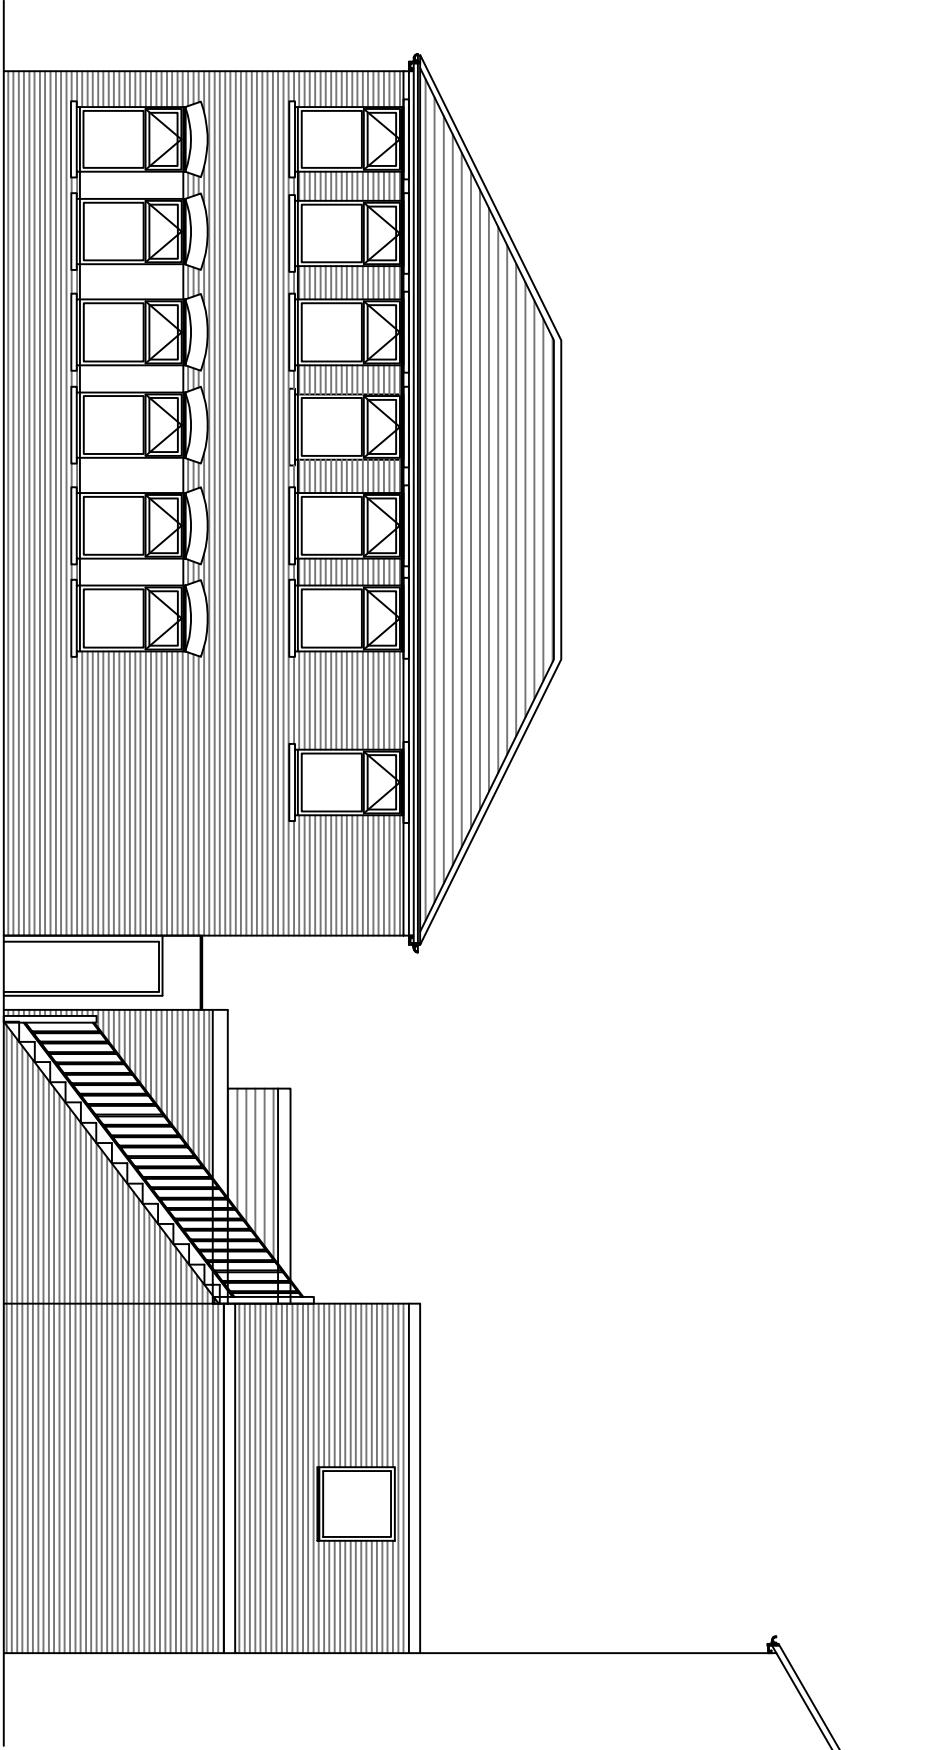

PROPOSED SIDE ELEVATION

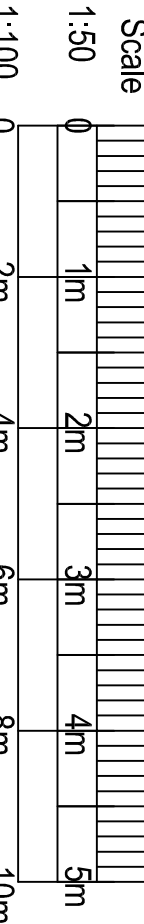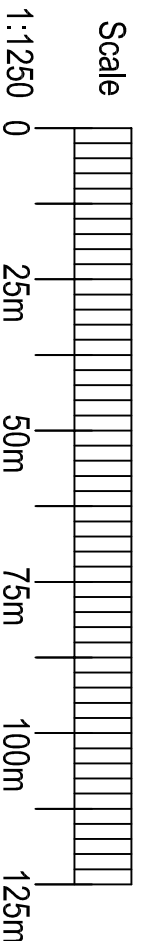

LOCATION SITE PLAN
SCALE 1:1250

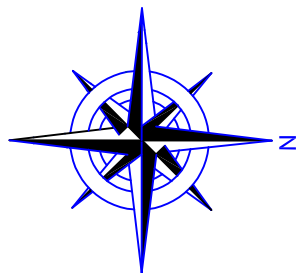

Disclaimer:
This drawing is for information only and is not to be used for construction purposes without the written consent of the architect.
CONTRACTORS SHOULD NOT SCALE OR USE THE DIMENSIONS SHOWN ON THIS DRAWING. ANY DIMENSIONS SHOULD BE VERIFIED FROM THE CONTRACTORS' INSTALLATION OF ANY MATERIALS.
THIS DRAWING IS THE PROPERTY OF GEMINI DRAWINGS LTD. IT SHOULD NOT BE COPIED OR ASSIDED WITHOUT THEIR CONSENT.

Rev	Date	Revisions
A	30/03/21	Site Elevation added
B	05/05/21	Dimensions added
C	15/05/21	Minor amendments to enlarge bedroom

Job Title
37-39 Beach Road
Littlehampton
West Sussex
BN17 5JA

Drawing Title
Existing and Proposed Floor Plans



32 Rossett Road, Powersley Bay, East Sussex BN24 6JA
Tel: 01323 788555 / 07950 889259
Email: gemindrawings@btinternet.com
www.gemindrawings.co.uk

Date 19/03/21
Scale 1:50, 1:100 & 1:1250 @ A1 (as illustrated)

Dwg. No.	Rev.
BEACH/001	C