
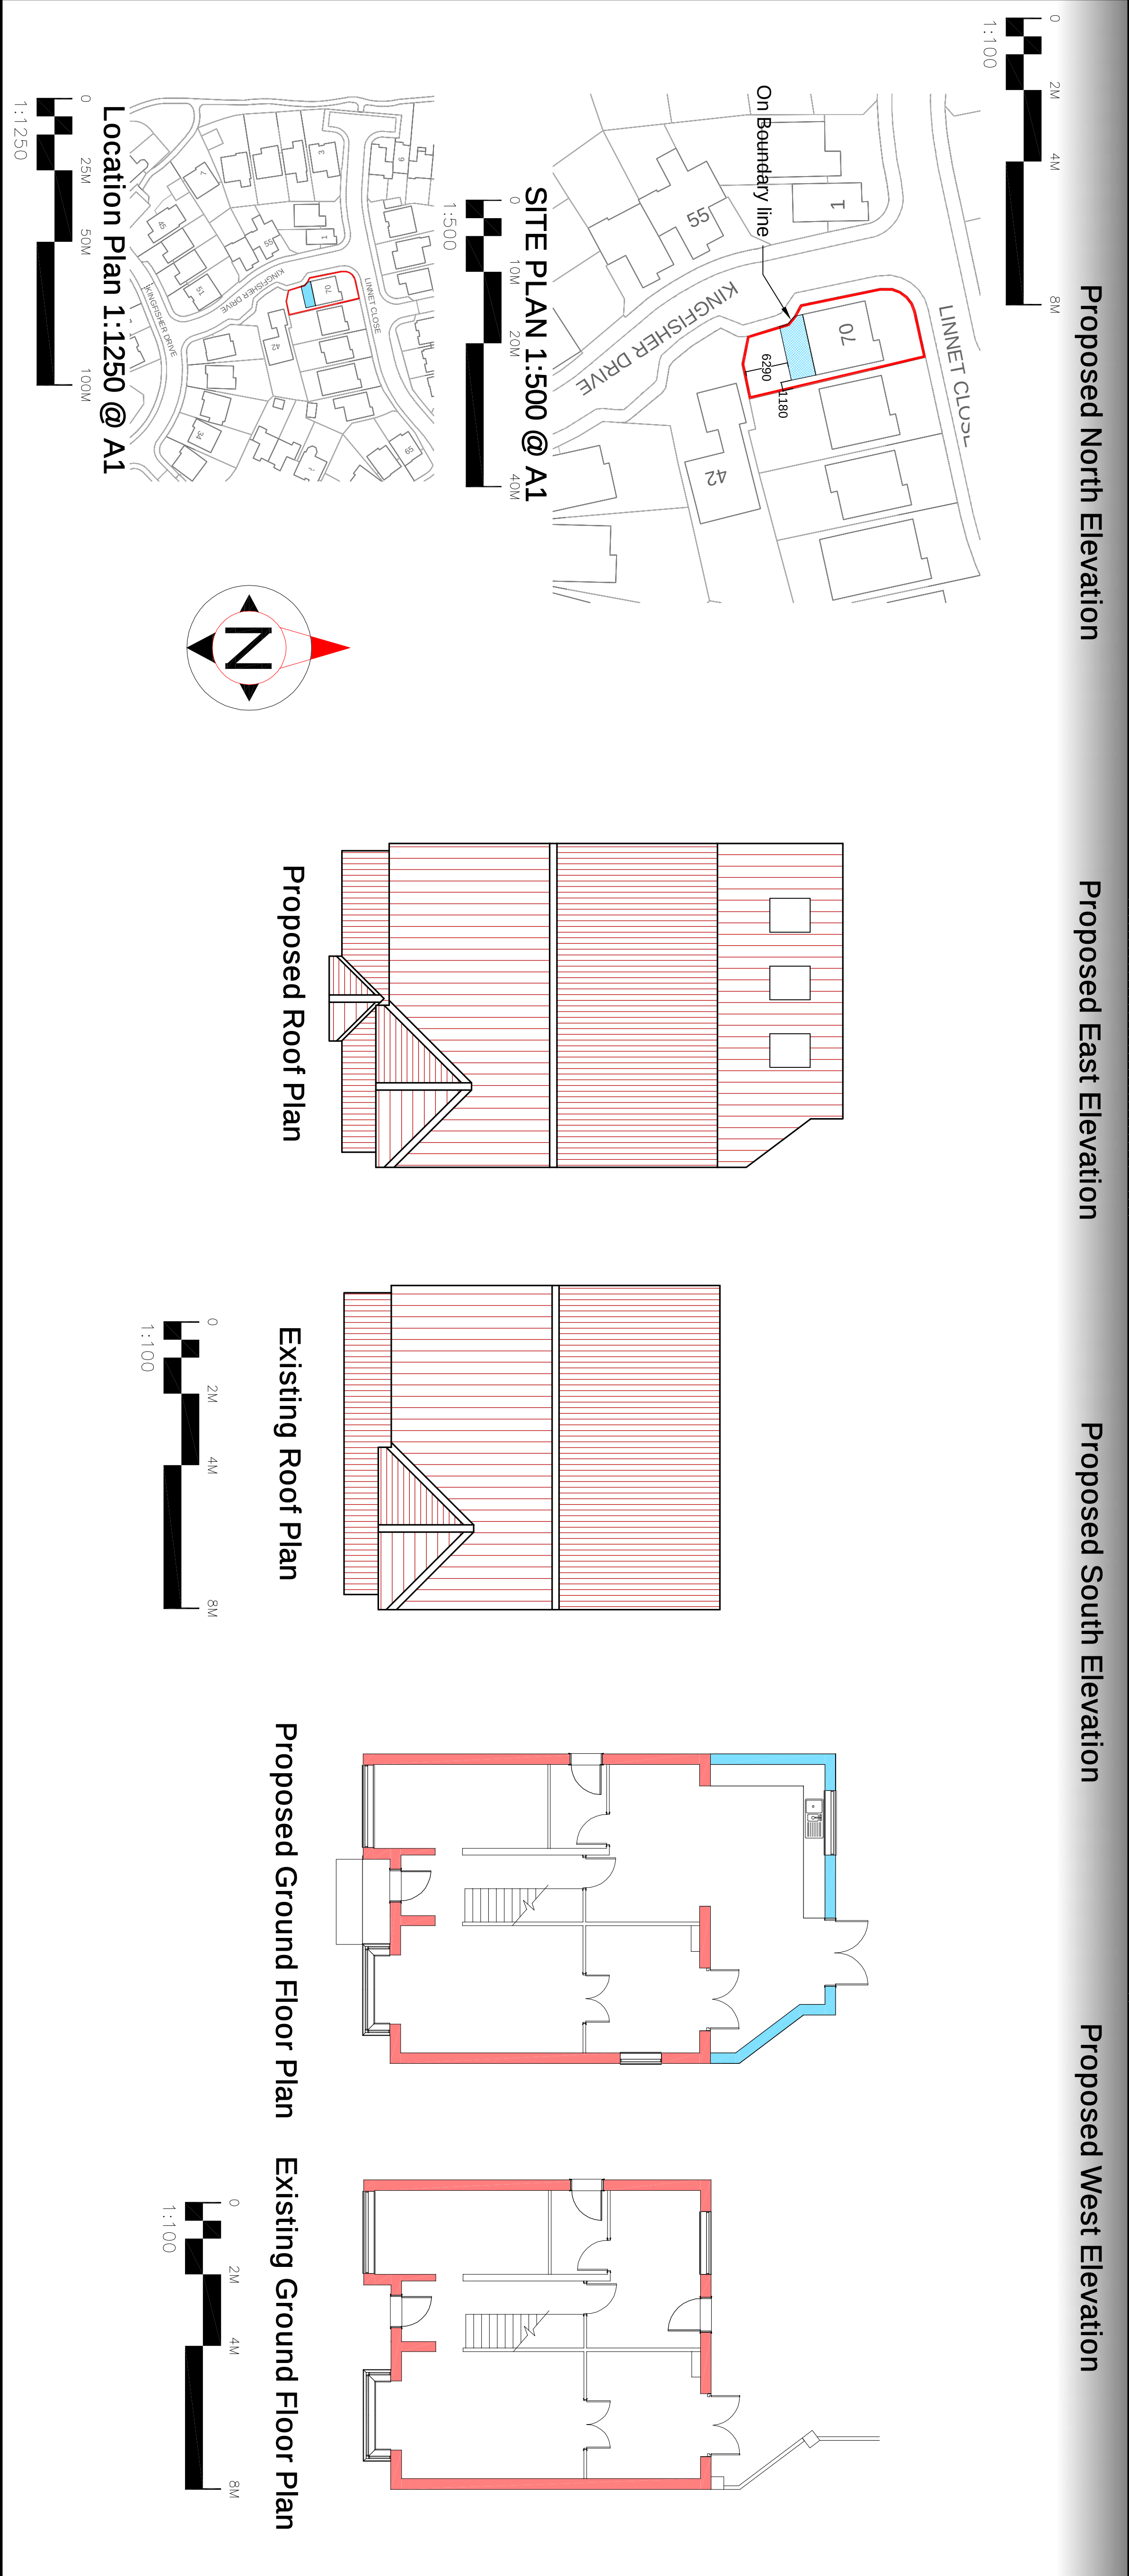
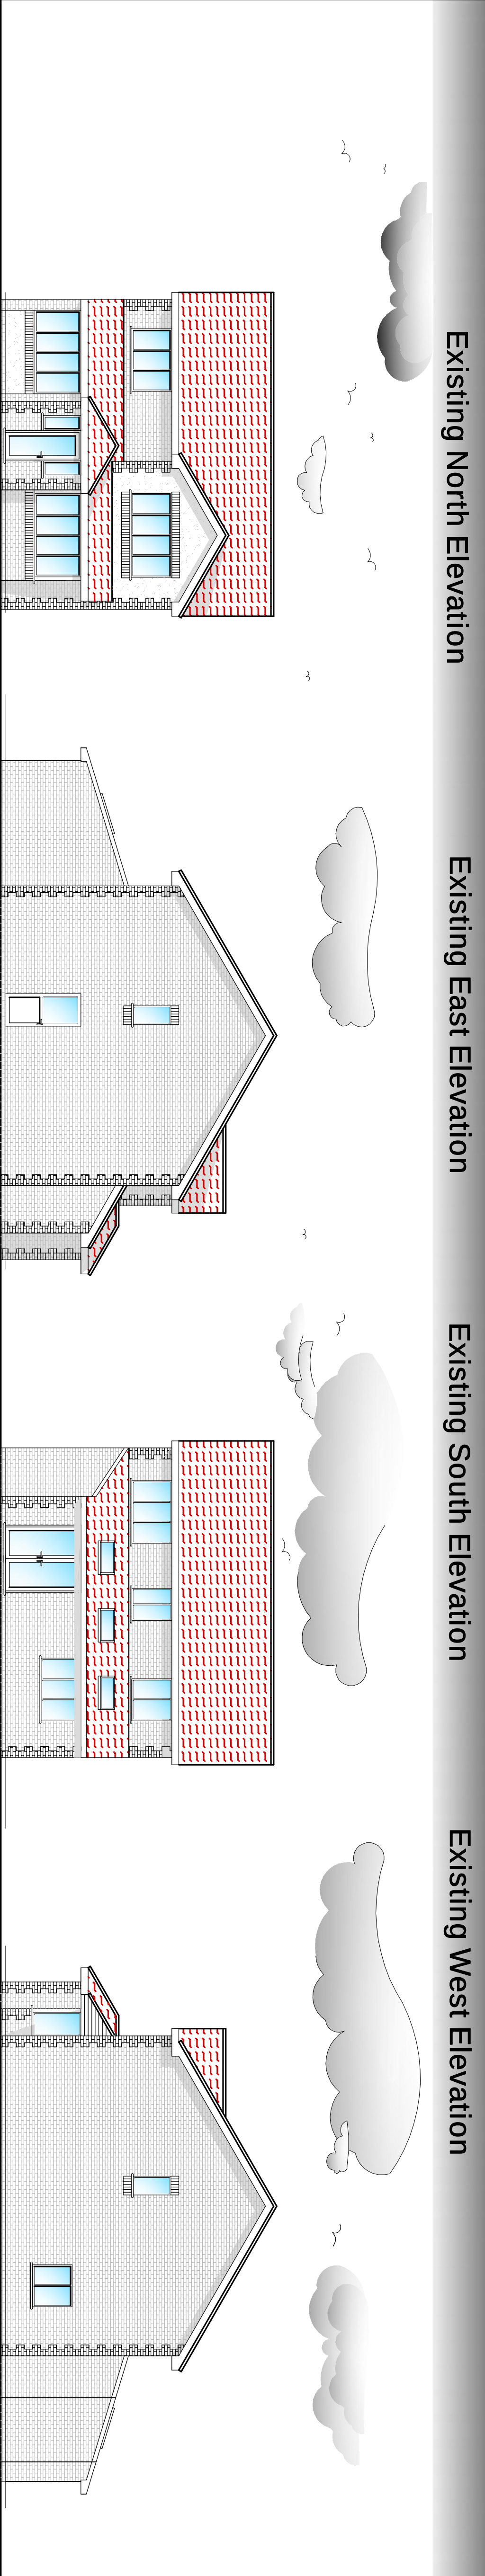


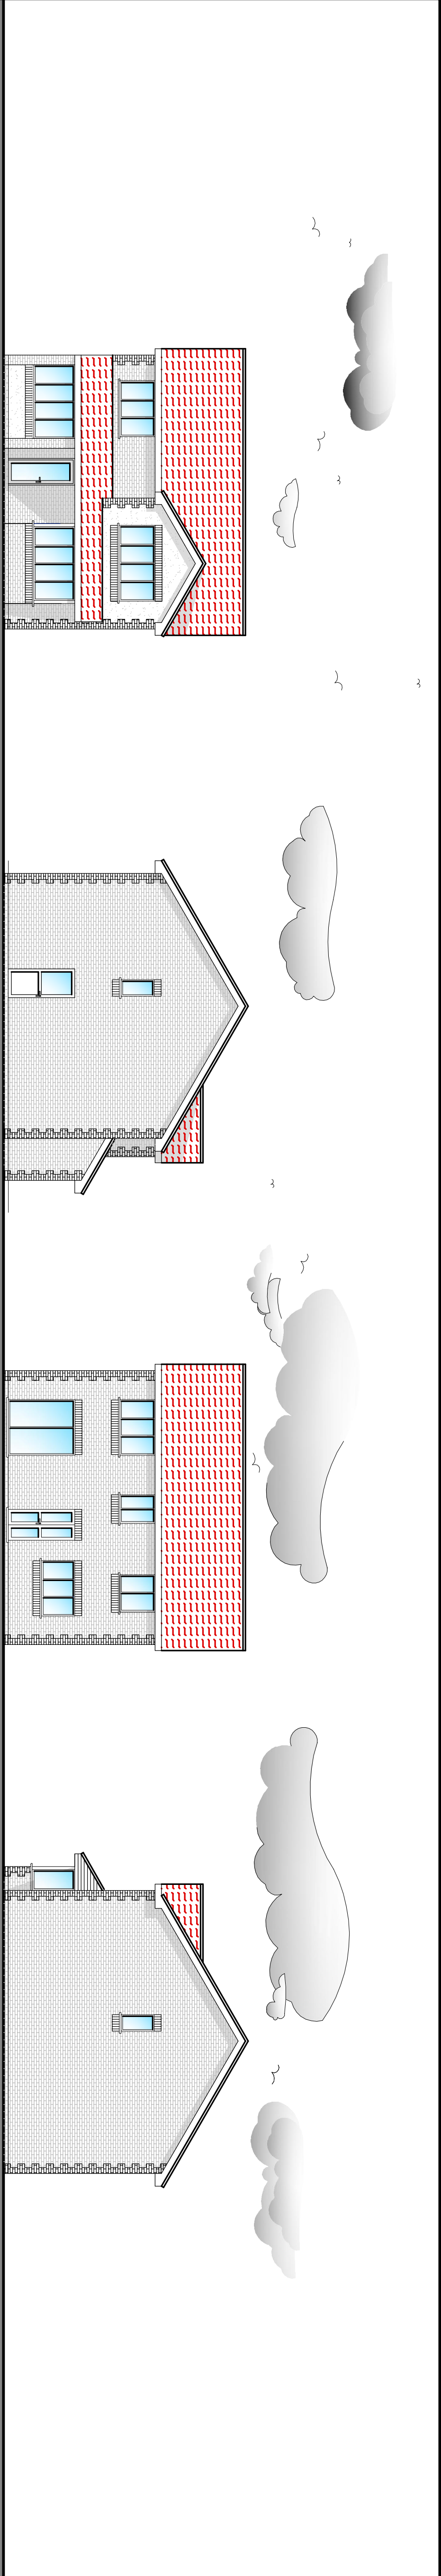

General Notes:

1. Do not scale from the drawings, except for planning purposes.
2. All dimensions are given in millimetres unless otherwise stated.
3. Any dimensions shown in brackets are for information only.
4. The drawings are to be read in conjunction with relevant contracts and specifications.
5. All works to comply with the relevant British Standards Code of Practice.
6. The drawings are the property of Enviroton and shall remain the property of Enviroton.
7. The drawings are the property of Enviroton and shall remain the property of Enviroton.

Drawing Notes:

1. Proposed Development Shown in Blue
2. Existing Development Shown in Red
3. All dimensions are given in millimetres unless otherwise stated.
4. All dimensions shown in brackets

Drawn By: L. Gapper	Checked By: G. Alford	Revision Description	Drawing Status	Project: Rear Extension & Front Porch	Mr 70 Linnet Close Littlehampton BN17 7GW	Elevations, Floor Plans, Site plan & Location Plan.	Scale: 1:100 /1:500/1:1250 @A1	Job No: A-111	Drawing No: 111 / 01	Revision: - C
---------------------	-----------------------	----------------------	----------------	---------------------------------------	---	---	--------------------------------	---------------	----------------------	---------------