



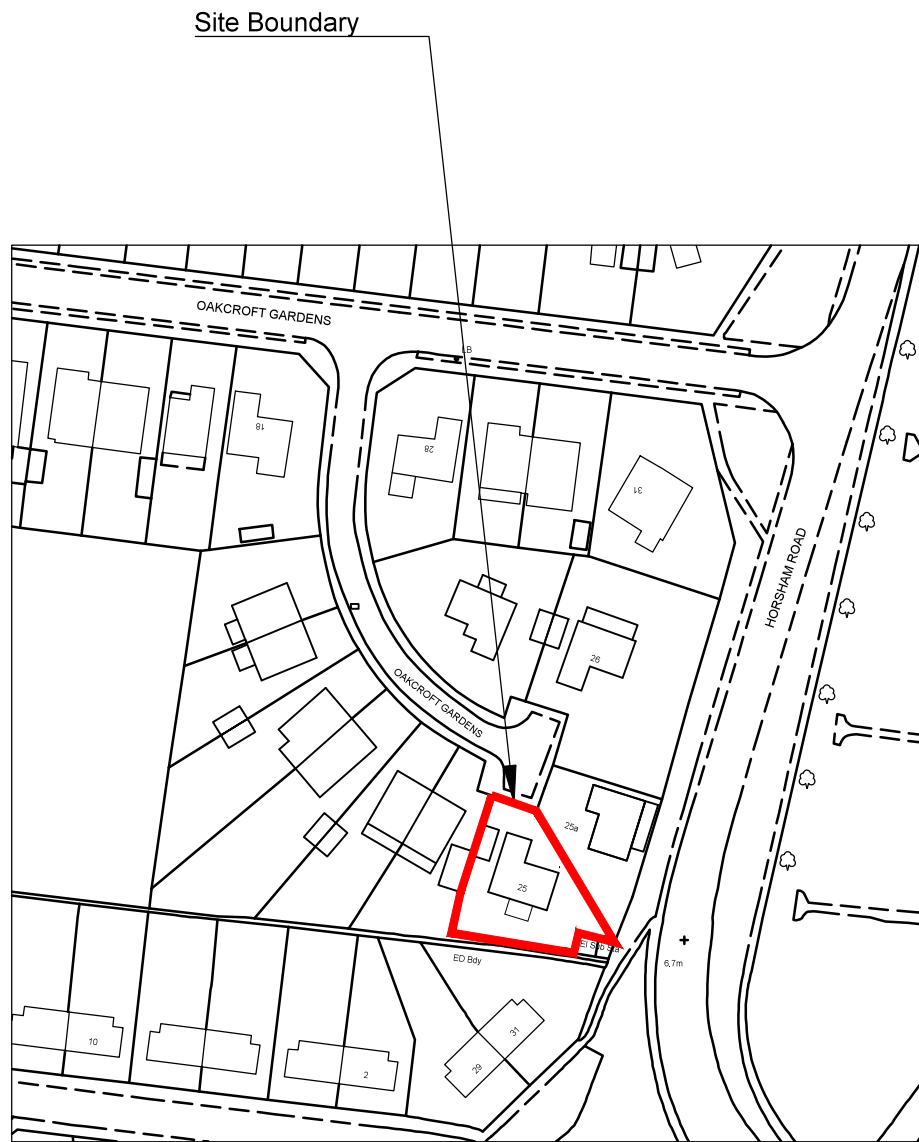

Ordnance Survey (c) Crown Copyright 2010. All rights reserved. Licence number 100020449

LOCATION PLAN EXISTING

1:1250 @ A3

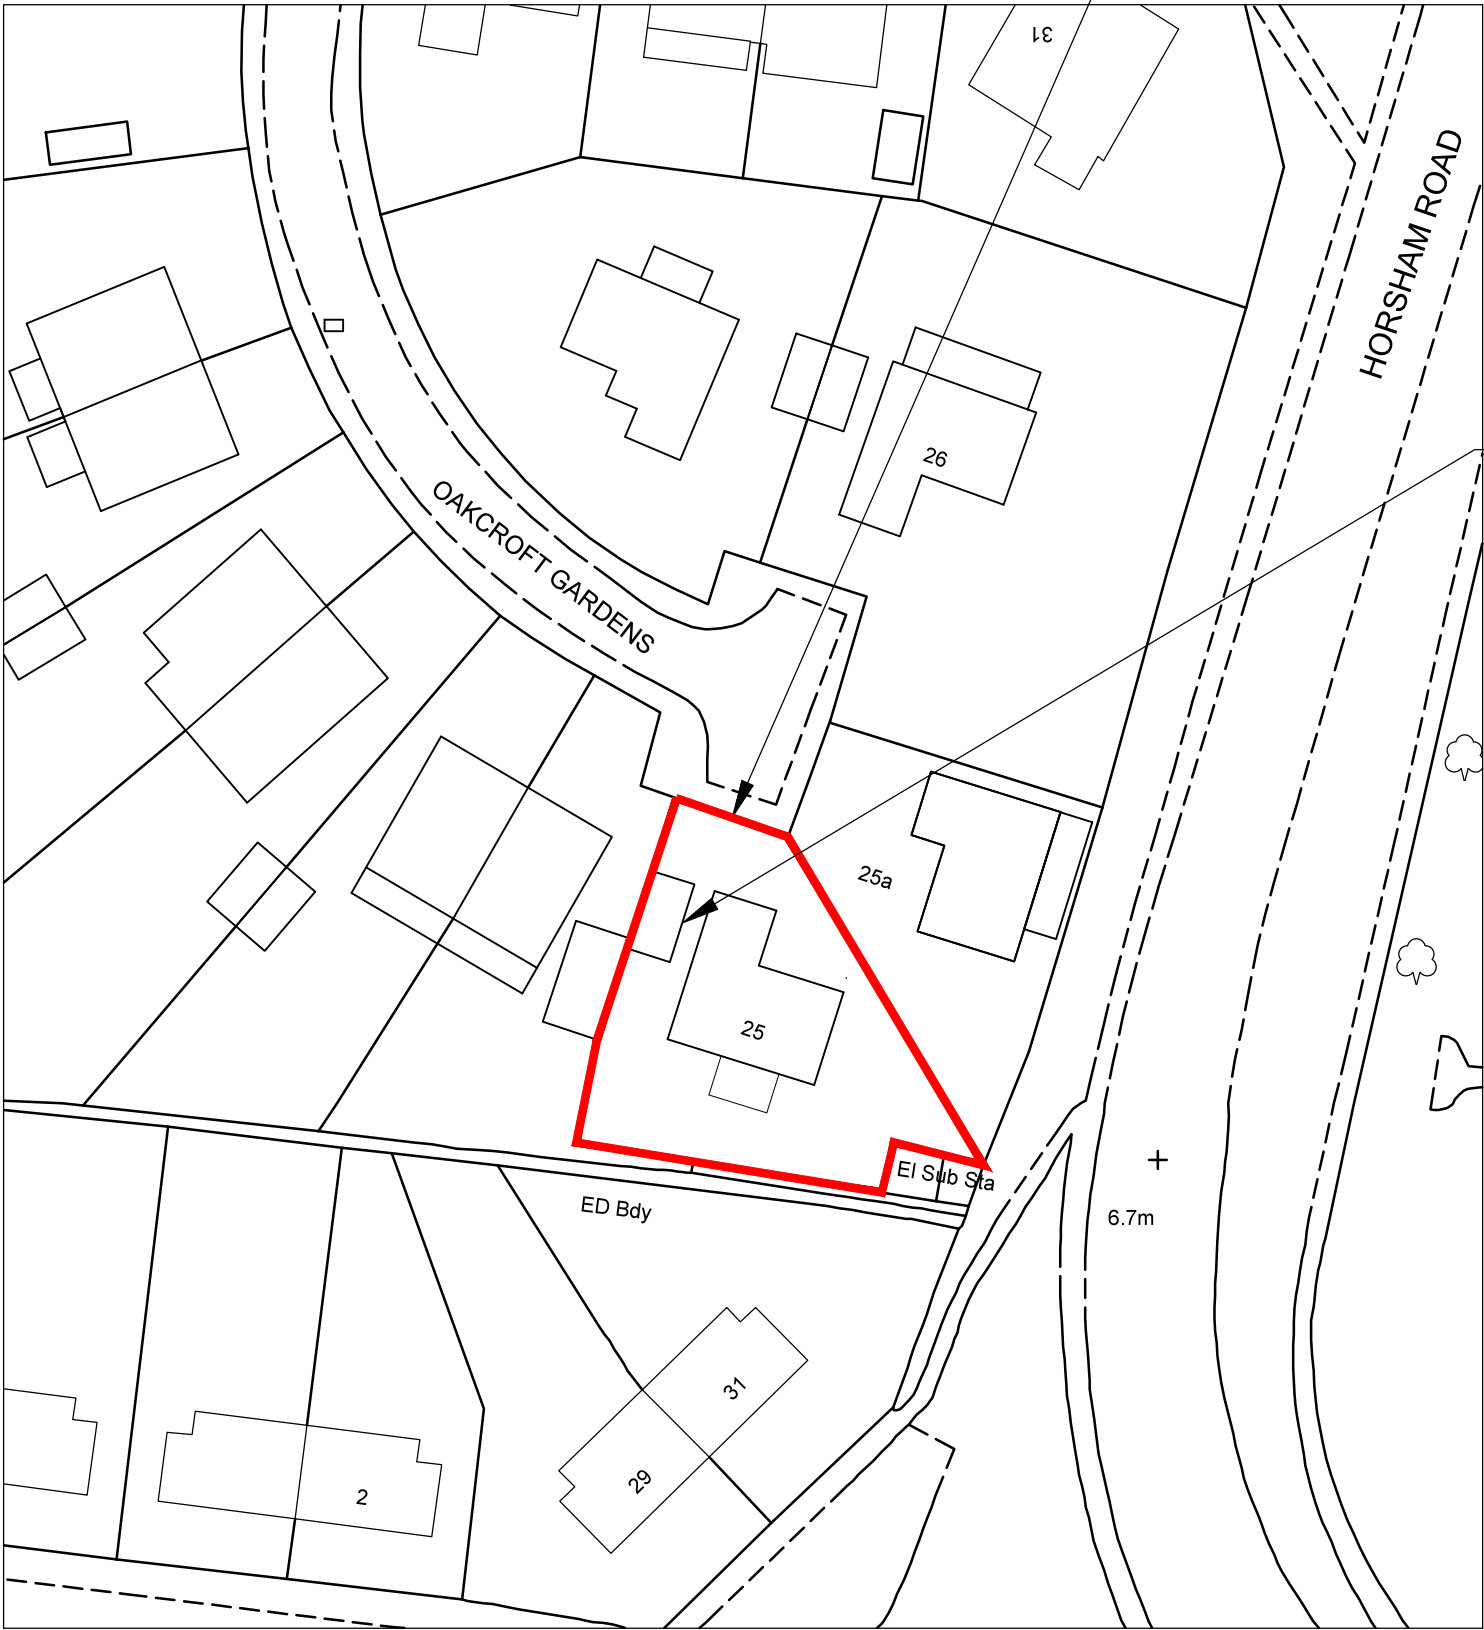

Ordnance Survey (c) Crown Copyright 2010. All rights reserved. Licence number 100020449

SITE / ROOF PLAN EXISTING

1:500 @ A3

EXISTING



© nat-design, all rights reserved. Use figured dimensions only. All dimensions are to be checked on site before any work is carried out. Please contact the Architect immediately regarding any discrepancies discovered on site.

Rev.	Notes	Date
 NAT Design Architectural Services E: info@nat-design.co.uk 23 Mill Road, Angmering, BN16 4HT Email: info@nat-design.co.uk		
Project		
25 Oakcroft Gardens Littlehampton West Sussex, BN17 6LT		
Drawing		
Existing Location & Site Plan		
Drawn By NSE		Scale as shown @ A3
Date July 2020		Revision
Drawing No.		
688 - DPA - 01		