

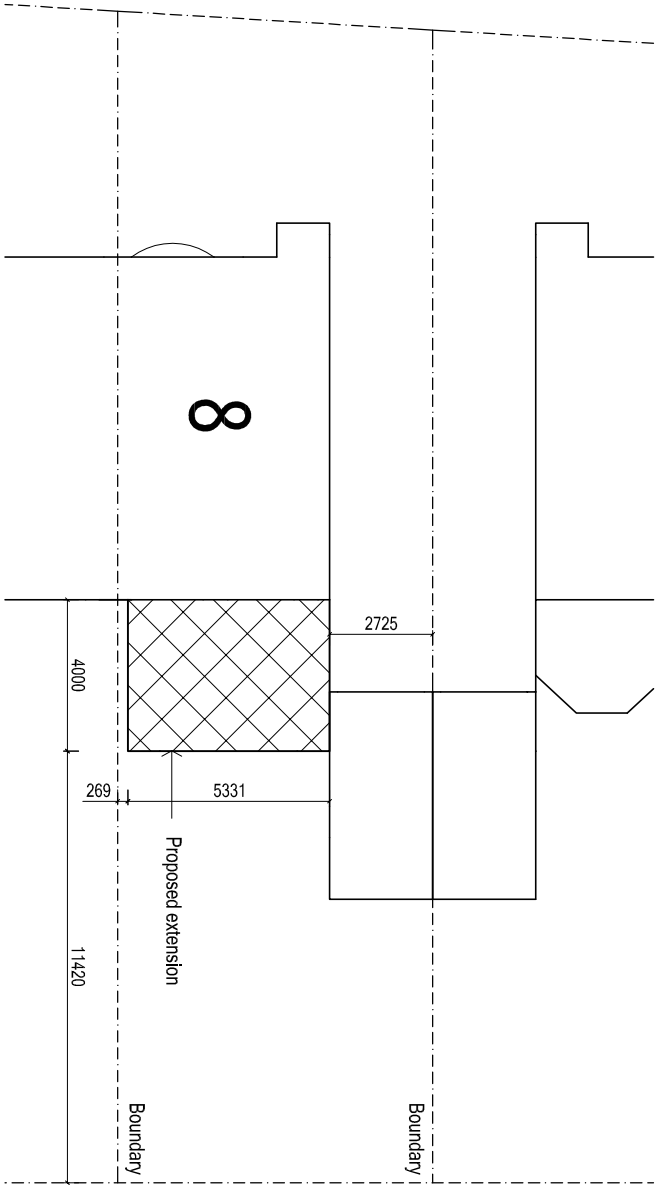
 


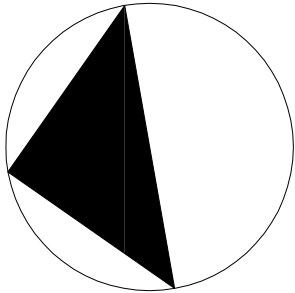

BLOCK PLAN 1:200

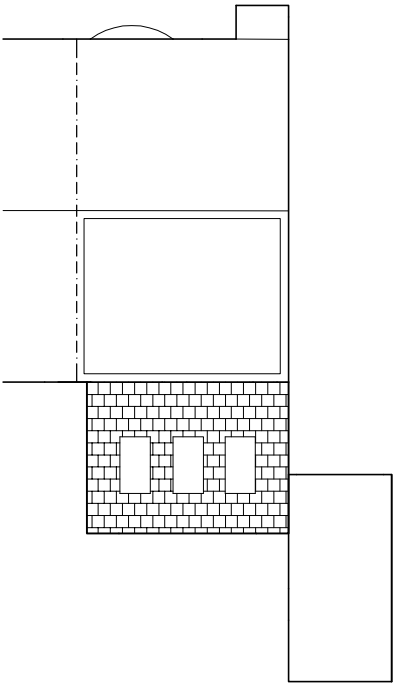

ROOF PLAN 1:200

ARW Design	DRAWING TITLE: BLOCK PLAN & ROOF PLAN PROJECT: SINGLE STOREY REAR EXTENSION	LOCATION: 8, STERNWAY, LITTLEHAMPTON CLIENT: DR H. OLORUNTOYIN TAWO TWINS	SCALE: AS NOTED @ paper size A3 DATE: MAY 2021 DRAWN: ARW	DRAWING NO: 6013/5 REVISION:
------------	---	---	---	---