





Scale Bar 1:100

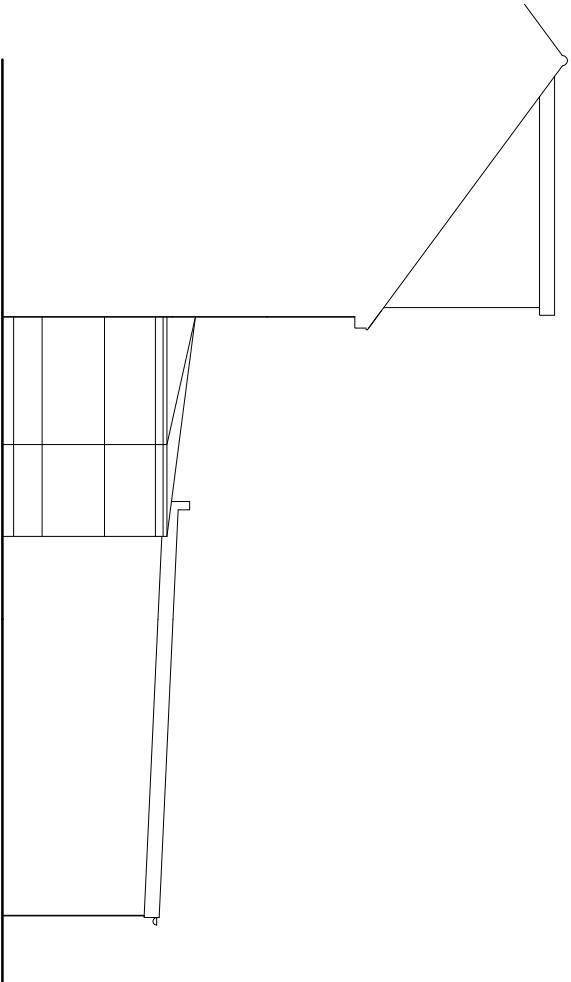


EXISTING NORTHEAST ELEVATION 1:100




EXISTING NORTHWEST ELEVATION 1:100

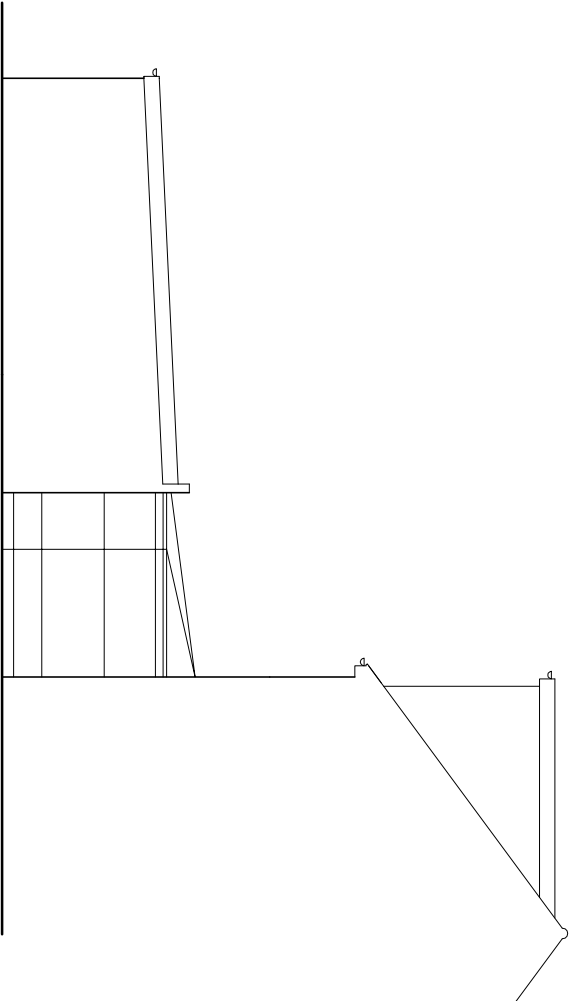


EXISTING SOUTHWEST ELEVATION 1:100

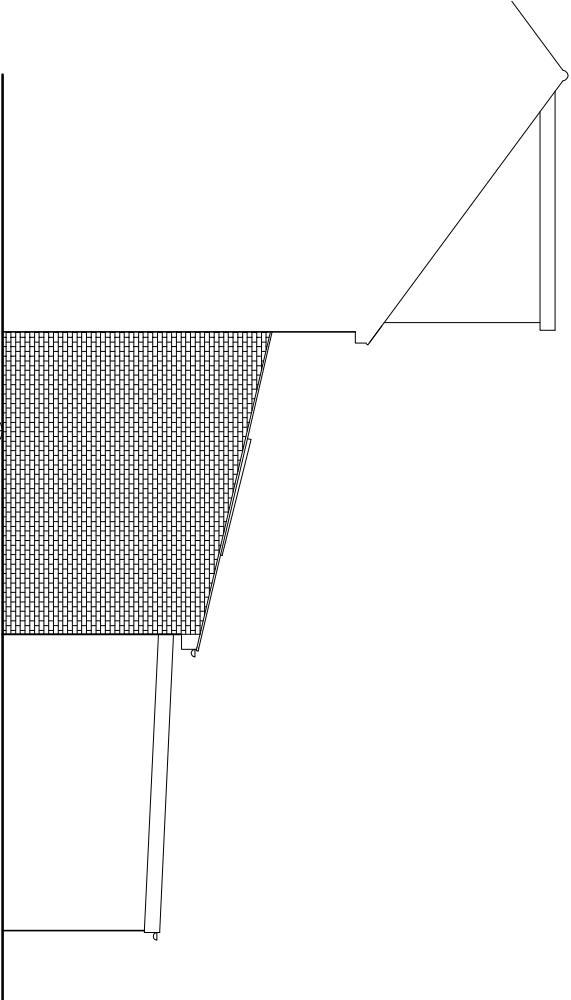

PROPOSED NORTHEAST ELEVATION 1:100

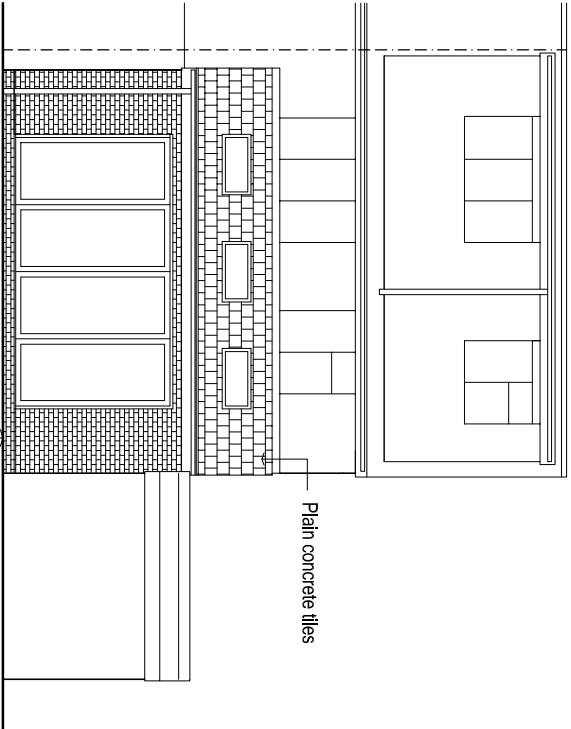

PROPOSED NORTHWEST ELEVATION 1:100

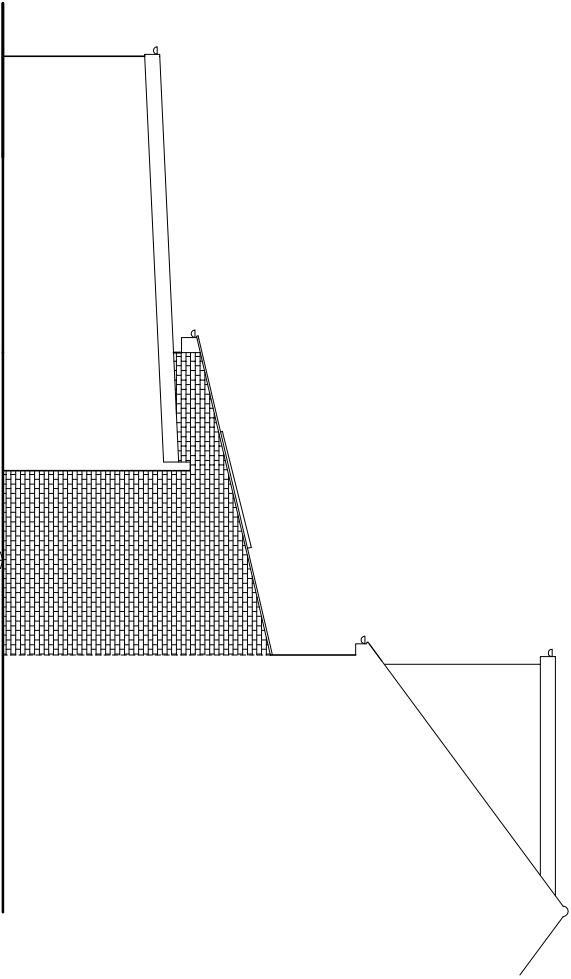

PROPOSED SOUTHWEST ELEVATION 1:100

ARW Design	DRAWING TITLE: ELEVATIONS PROJECT: SINGLE STOREY REAR EXTENSION	LOCATION: 8, STERNWAY, LITTLEHAMPTON CLIENT: DR H. OLORUNTOYIN TAMO TWINS	SCALE: AS NOTED @ paper size A3 DATE: MAY 2021	DRAWING NO: 6013/1
			DRAWN: ARW	REVISION: