


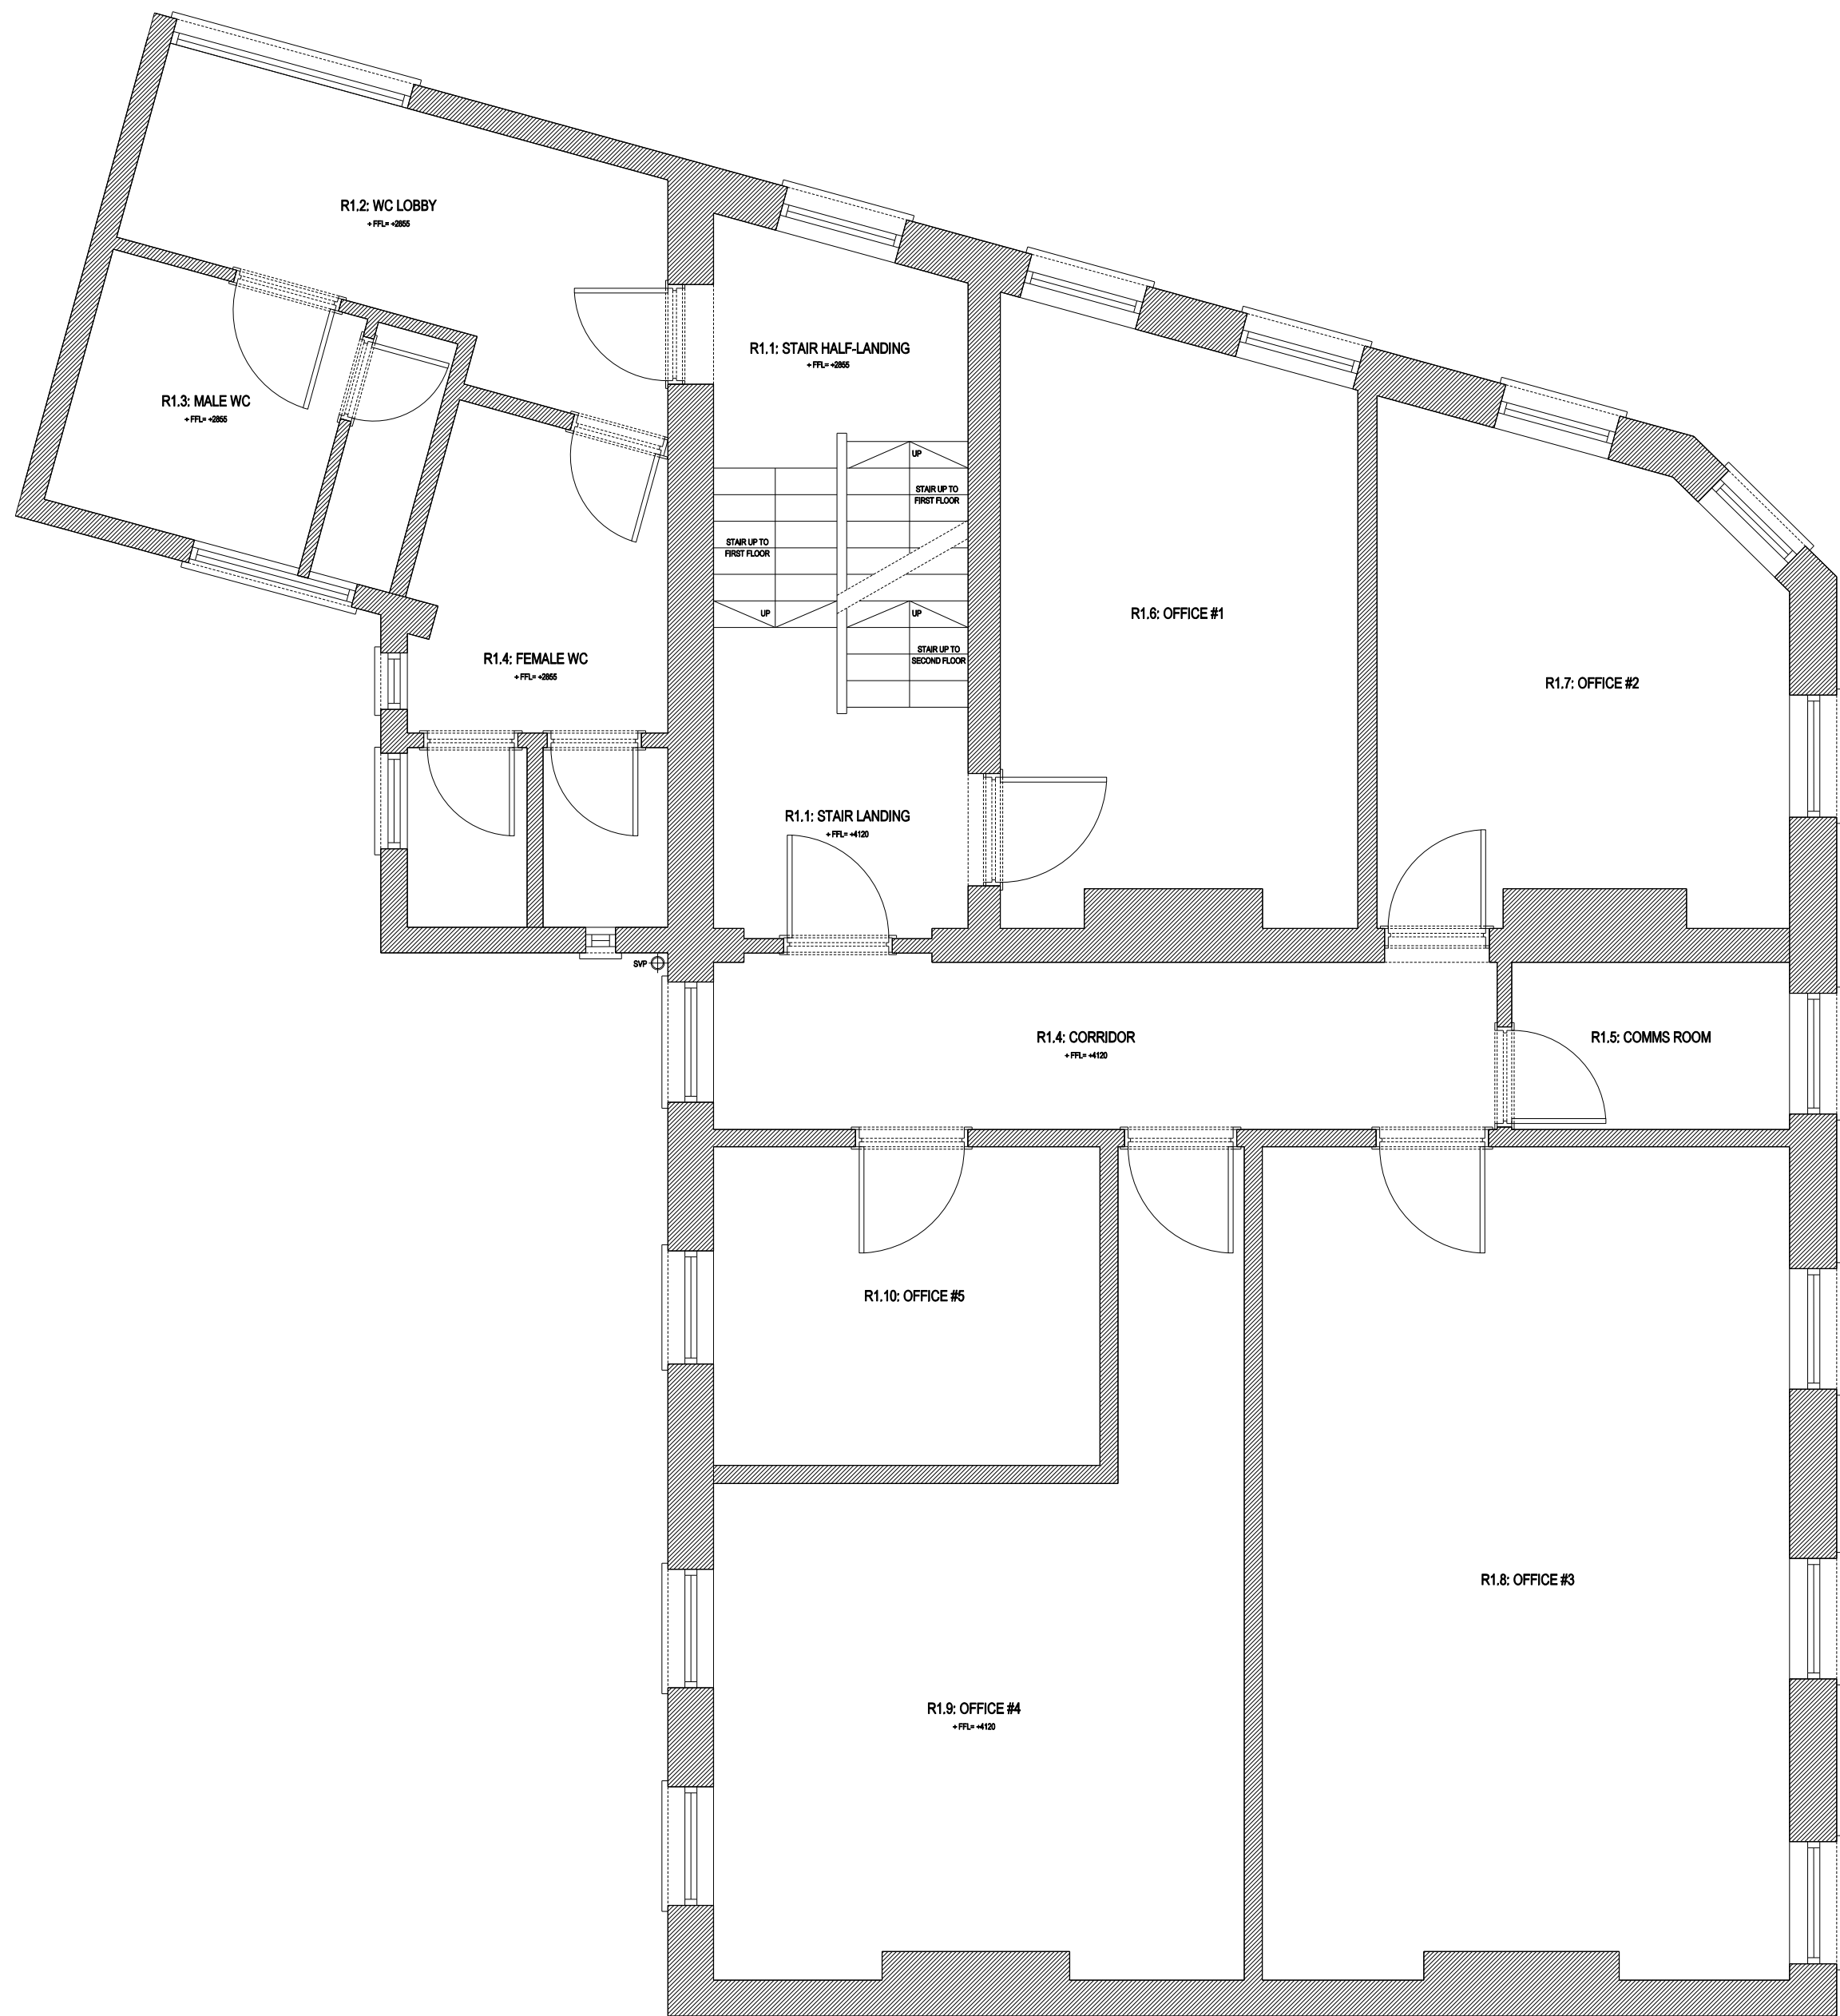


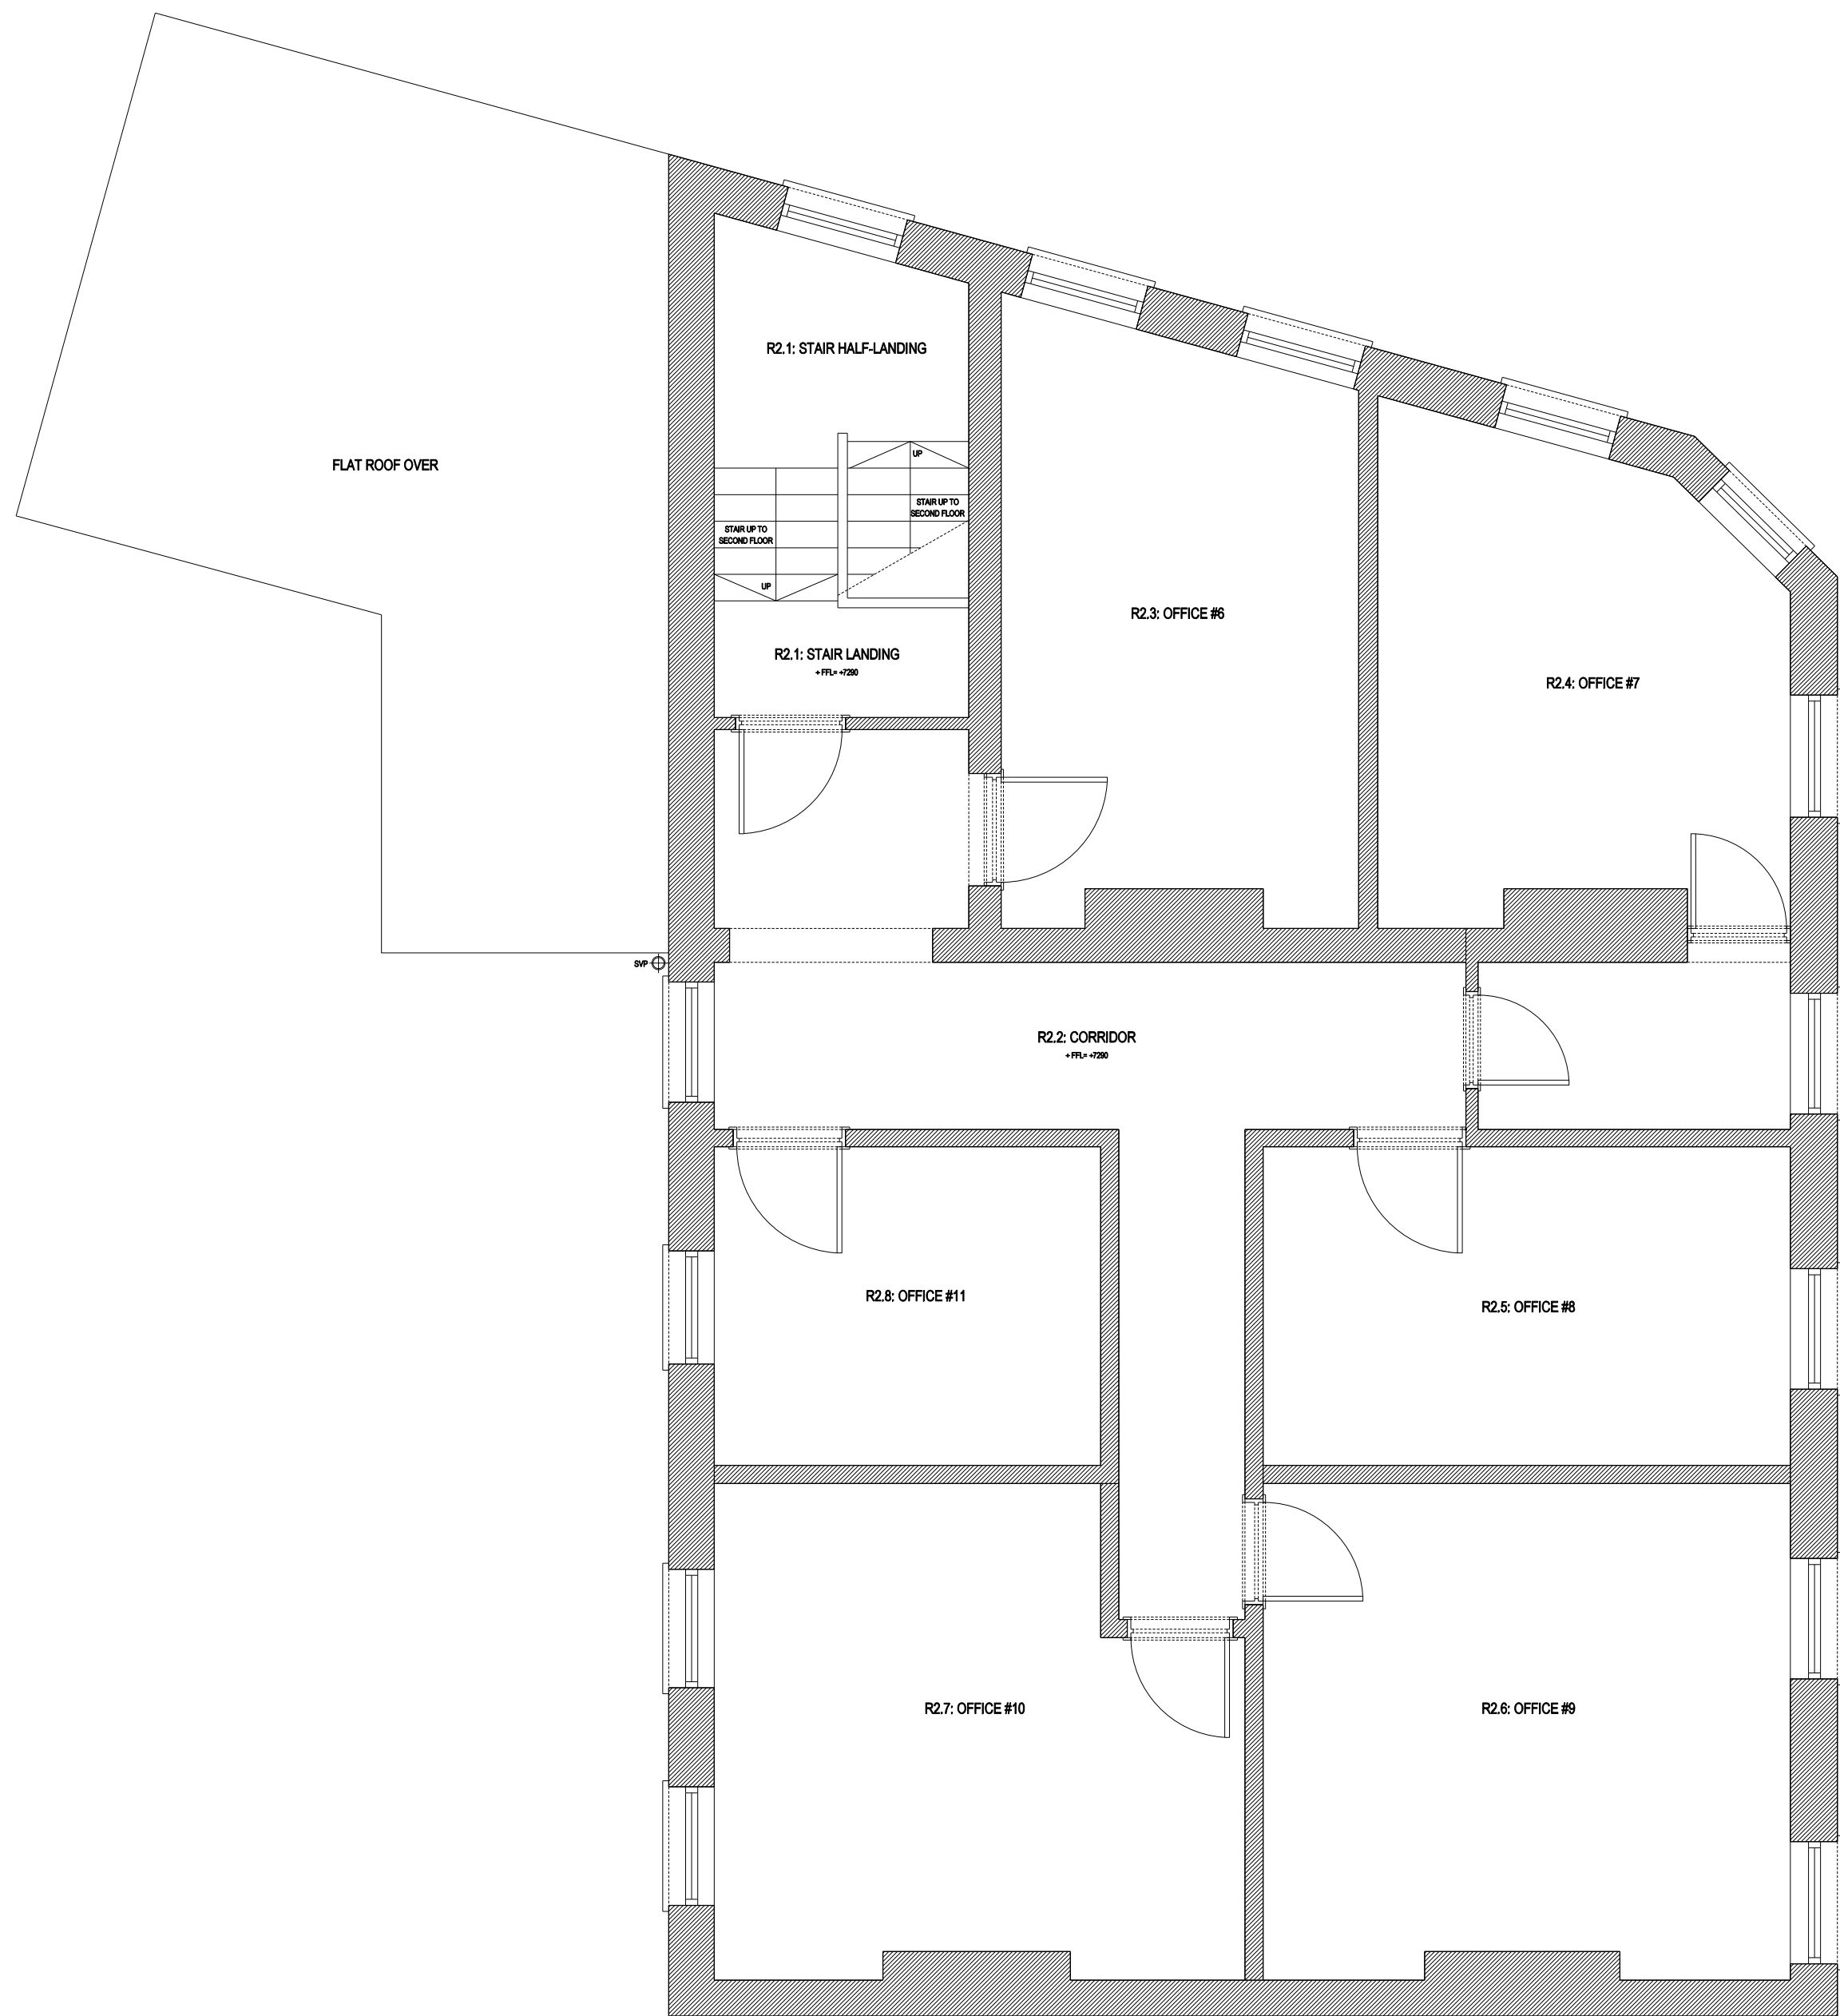

02 EXISTING FIRST FLOOR PLAN 02
1:50 Scale (@ A1 size)

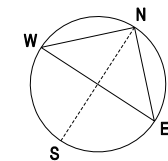

03 EXISTING SECOND FLOOR PLAN 03
1:50 Scale (@ A1 size)

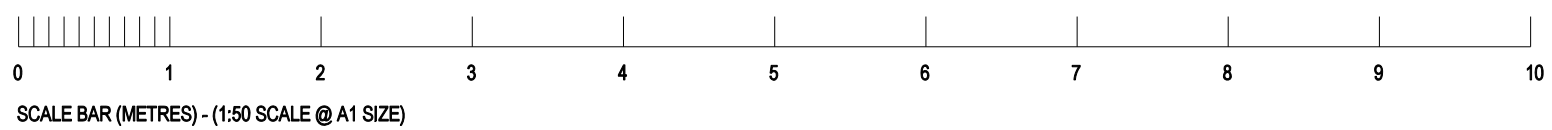

rev	date	reason	by
27.03.15	27.03.15	ISSUE FOR PRIOR APPROVAL	SJAS



Unit 6: Masons Yard
177 Westbourne Street
Hove
East Sussex BN3 5FB

t: +44 (0) 1273 201 830
e: steve@searyarchitects.co.uk
w: www.searyarchitects.co.uk

project:	16-18 Beach Road, Littlehampton, West Sussex, BN17 5HT
client:	Next Investment Properties
dwg title:	Existing First and Second Floor Plans 02 & 03
dwg no:	15-01-02
scale:	1:50 (@A1 SIZE)
project no:	0315
rev:	
date:	27.03.15
status:	PRIOR APPROVAL