


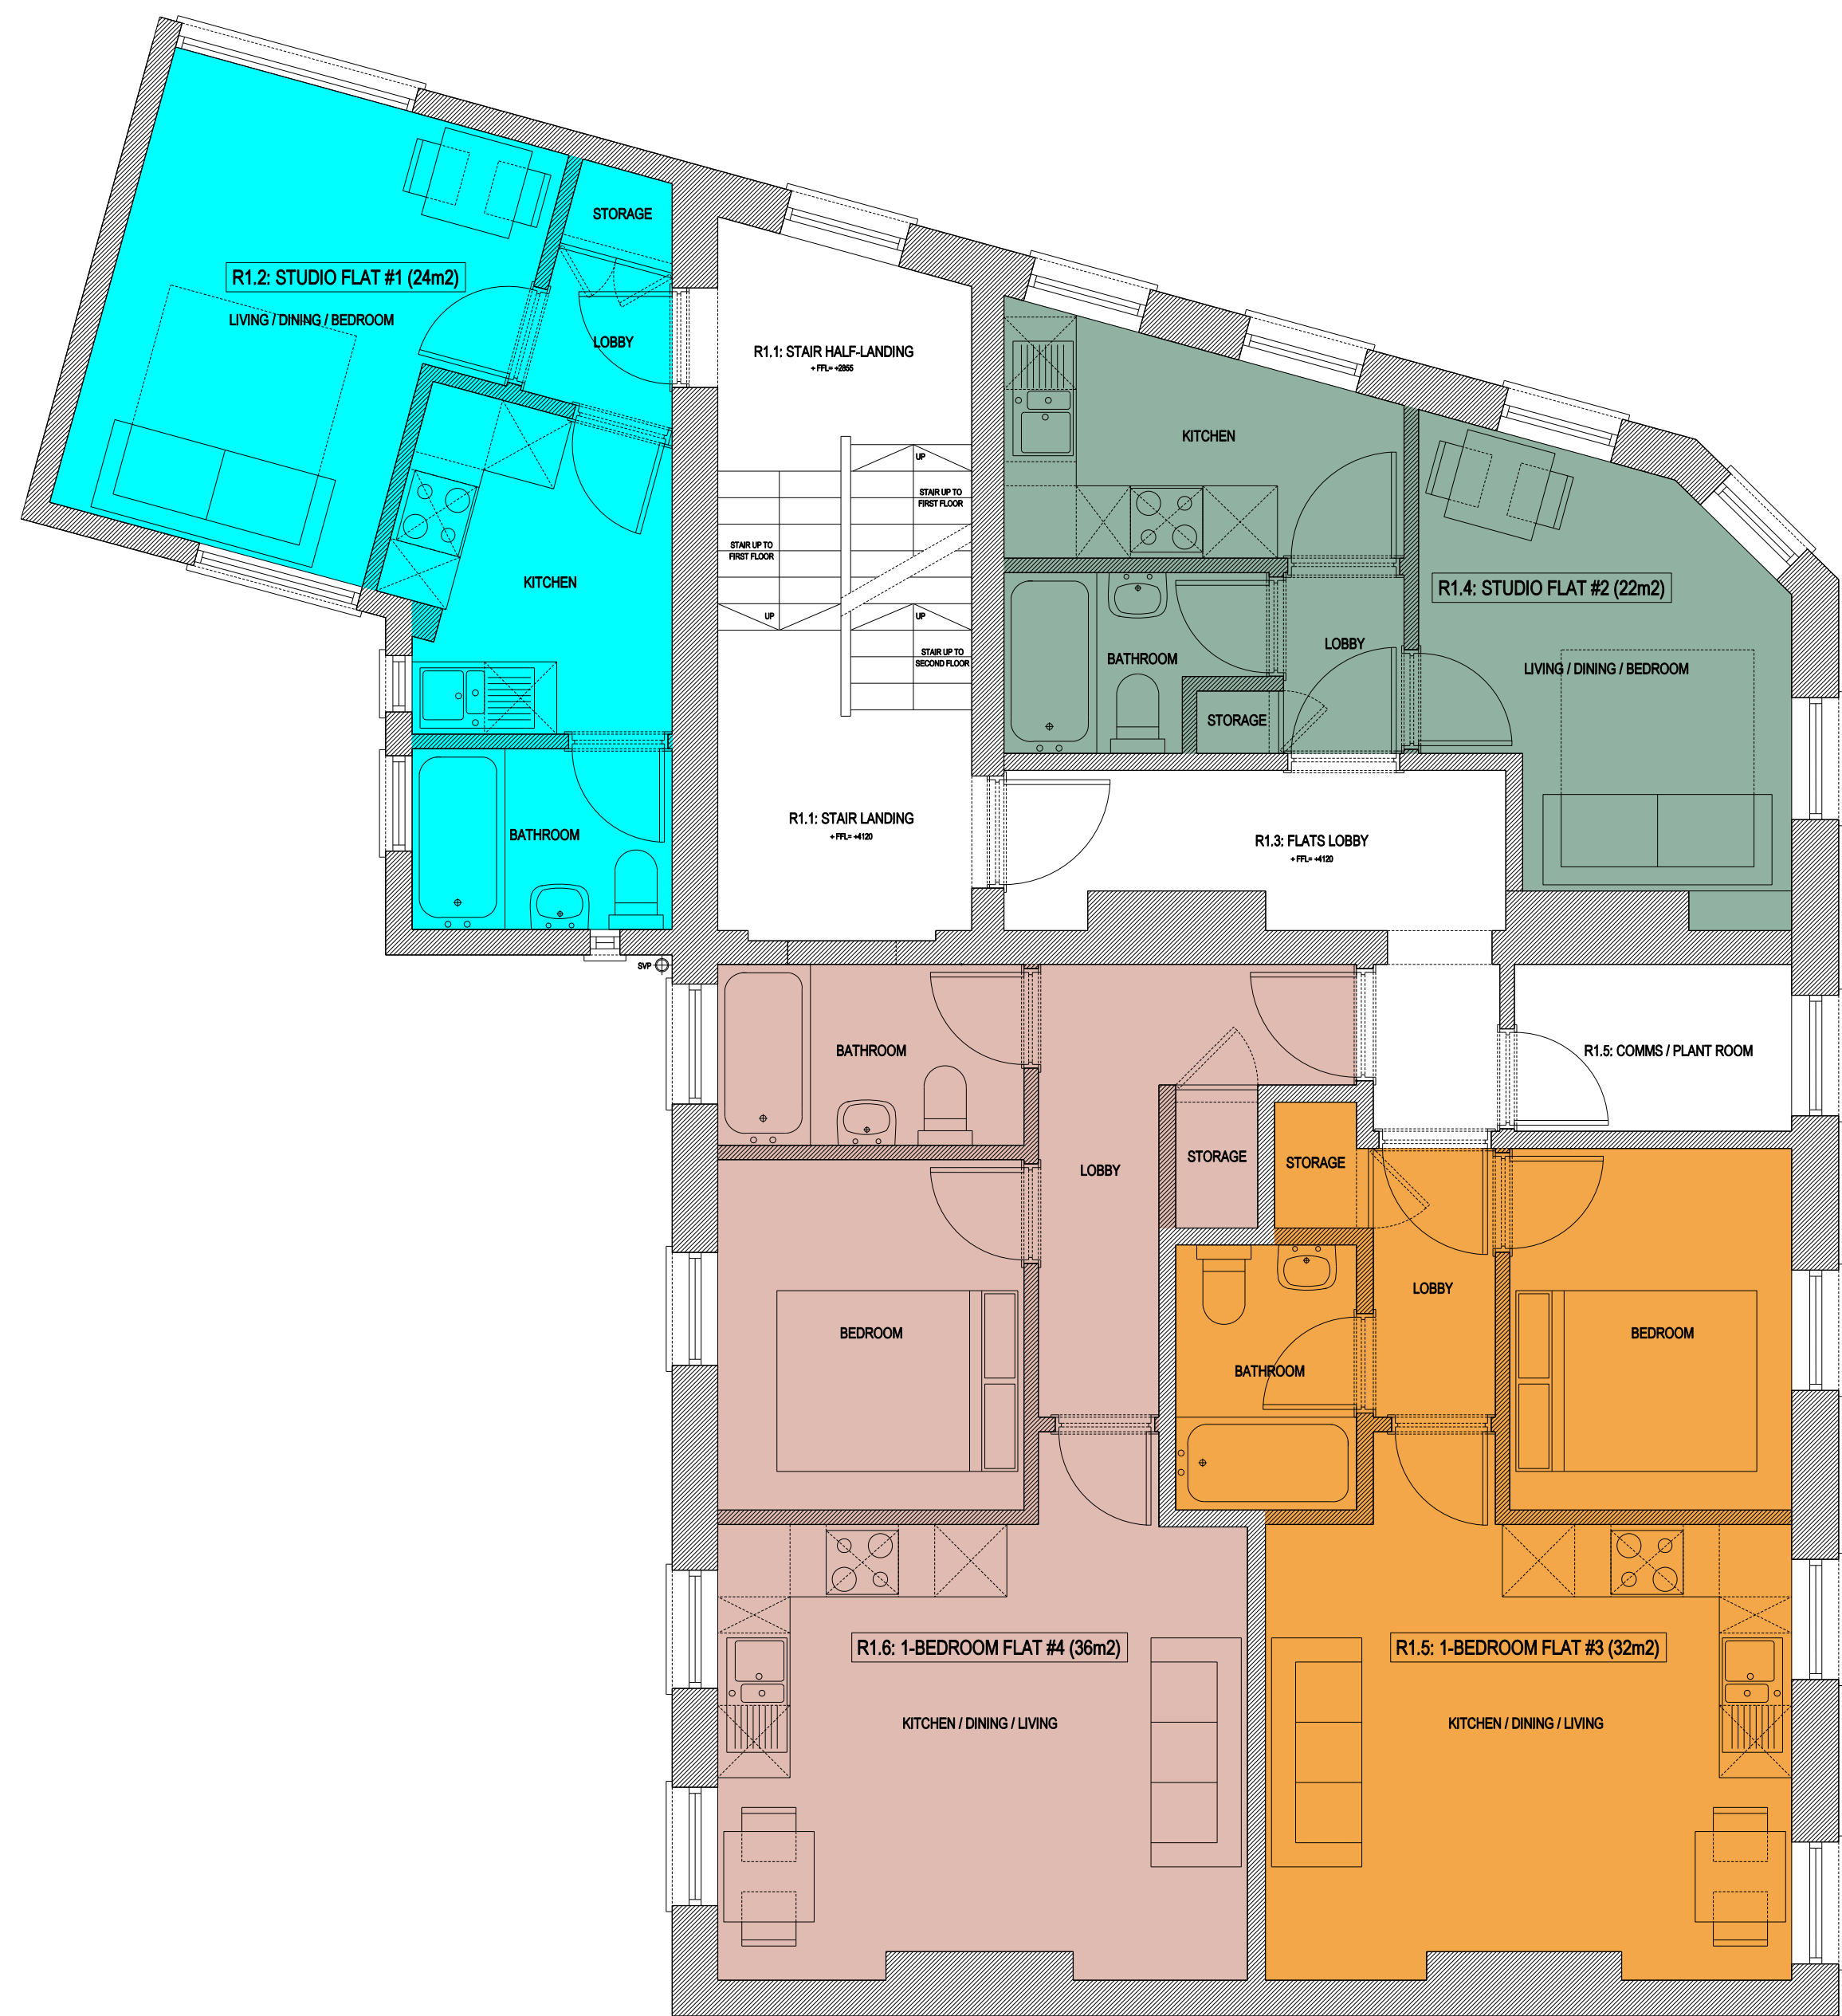


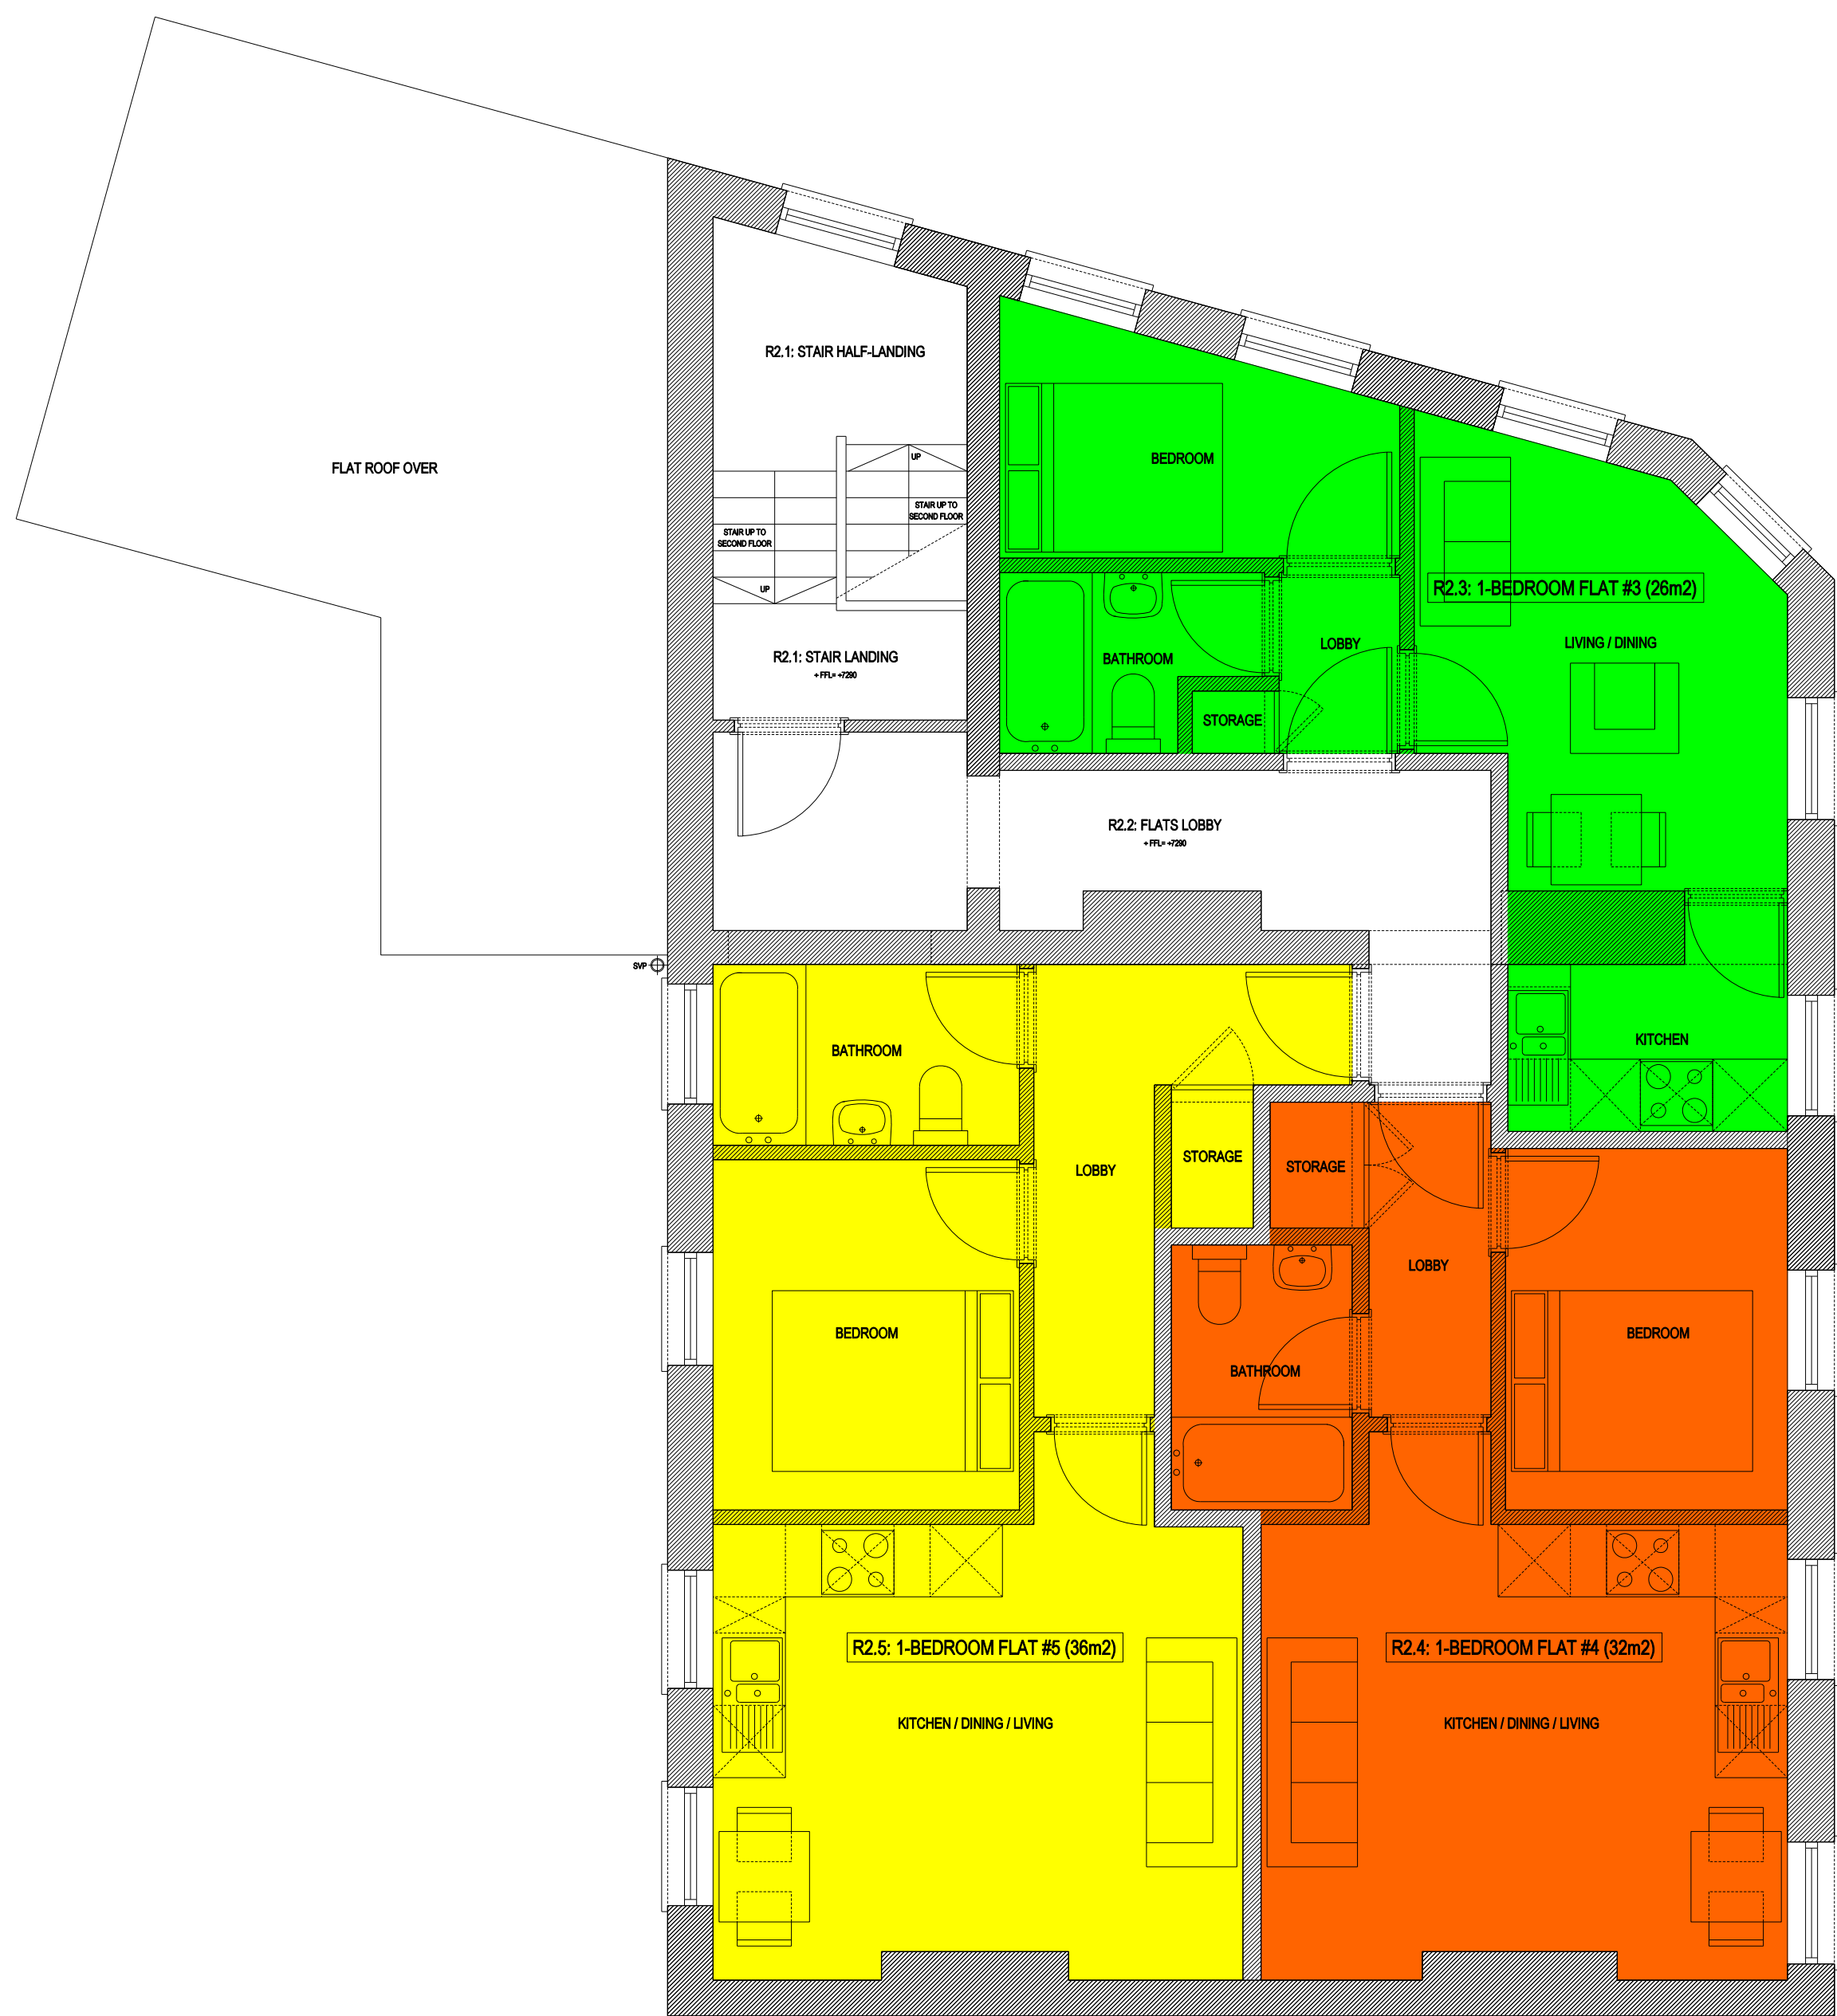

02 PROPOSED FIRST FLOOR PLAN 02
1:50 Scale (@ A1 size)

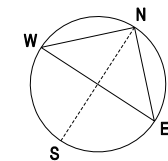

03 PROPOSED SECOND FLOOR PLAN 03
1:50 Scale (@ A1 size)

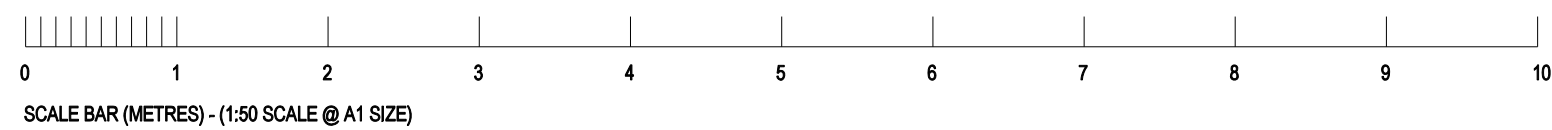

27.03.15	ISSUE FOR PRIOR APPROVAL	SJAS
rev	date	reason
		by



Unit 6: Masons Yard
177 Westbourne Street t: +44 (0) 1273 201 830
Hove e: steve@searyarchitects.co.uk
East Sussex BN3 5FB w: www.searyarchitects.co.uk

project:	16-18 Beach Road, Littlehampton, West Sussex, BN17 5HT
client:	Next Investment Properties
dwg title:	Proposed First and Second Floor Plans 02 & 03
dwg no:	15-01-03
scale:	1:50 (@A1 SIZE)
project no:	0315
rev:	
date:	27.03.15
status:	PRIOR APPROVAL