


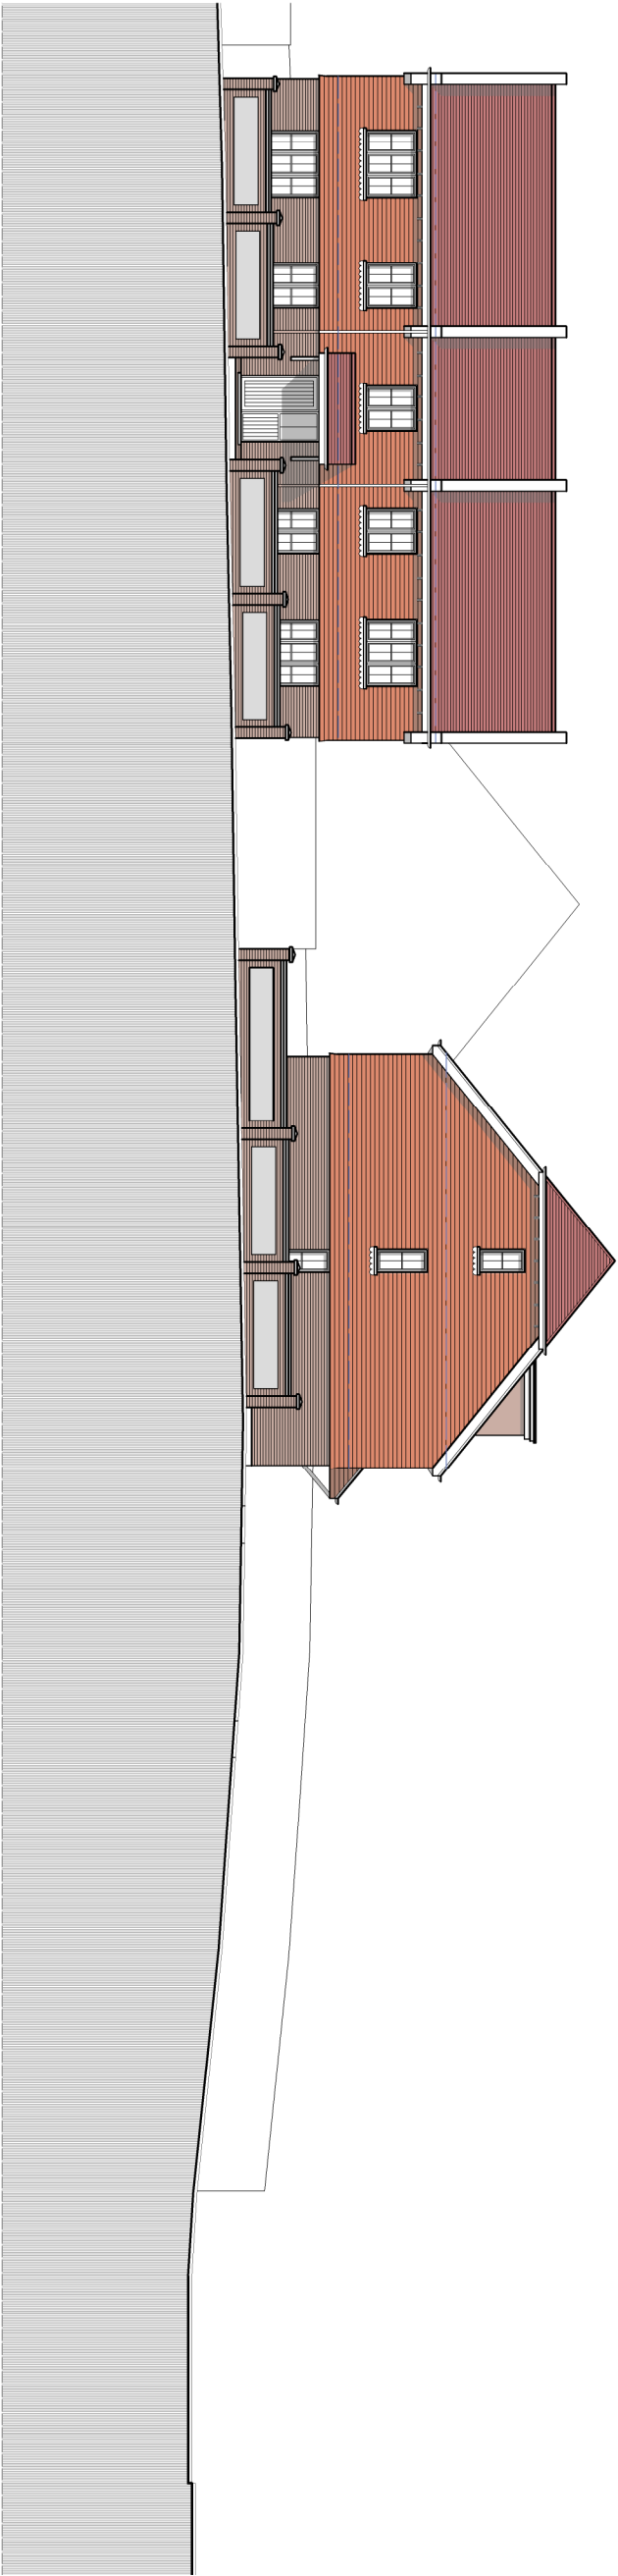

Proposed front / west elevation (part 1 of 2)
Scale 1:200@A3



Proposed front / west elevation (part 2 of 2)
Scale 1:200@A3

Draft planning issue

A 30.04.2026 Footscape changes

rev.	date
These drawings should be approved by local Authority	
No dimensions to be scaled from this drawing, all dimensions to be checked on site. This drawing is copyright and should not be reproduced without the permission of the architect.	
client	Mr A. Hussain

project	Westholme Nursery Toddington Lane, Littlehampton
drawing	Proposed elevations

scale	Shown@A3	date	March 2026
drawn			

24 St Johns Road
Hove, East Sussex
BN3 2FB

tel: 01273 203230
email: info@taarchitects.co.uk

Turner Associates
Architects and Planning Consultants

