


CHURCH STREET ELEVATION (scale 1:200)



FITZALAN ROAD ELEVATION (scale 1:200)




SITE PLAN (scale 1:500)

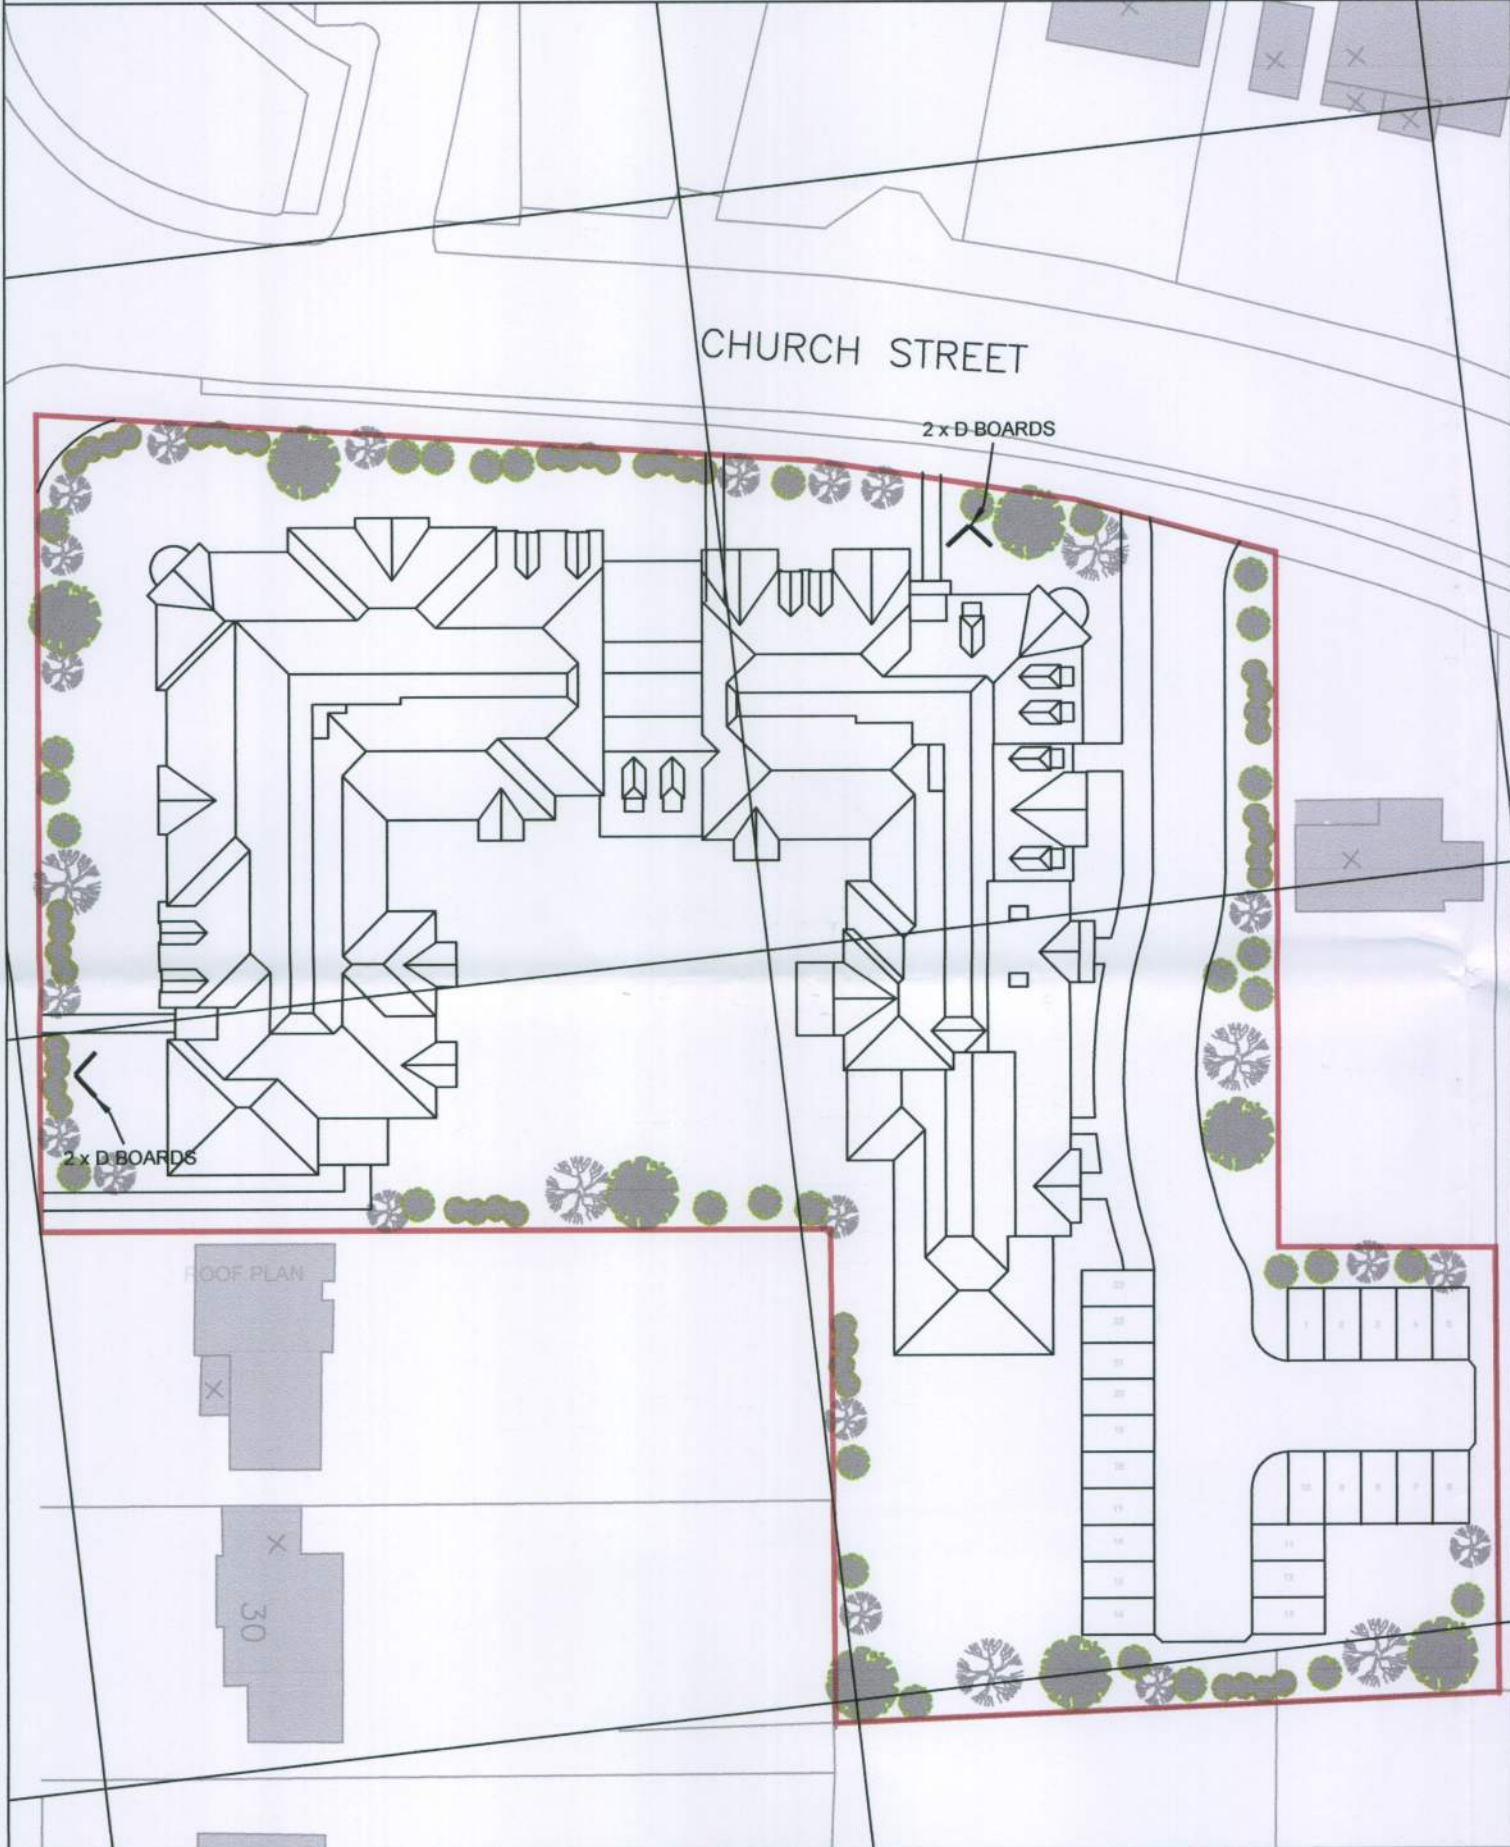

LOCATION PLAN (scale 1:1250)





SIGNAGE DETAILS (scale 1:20)

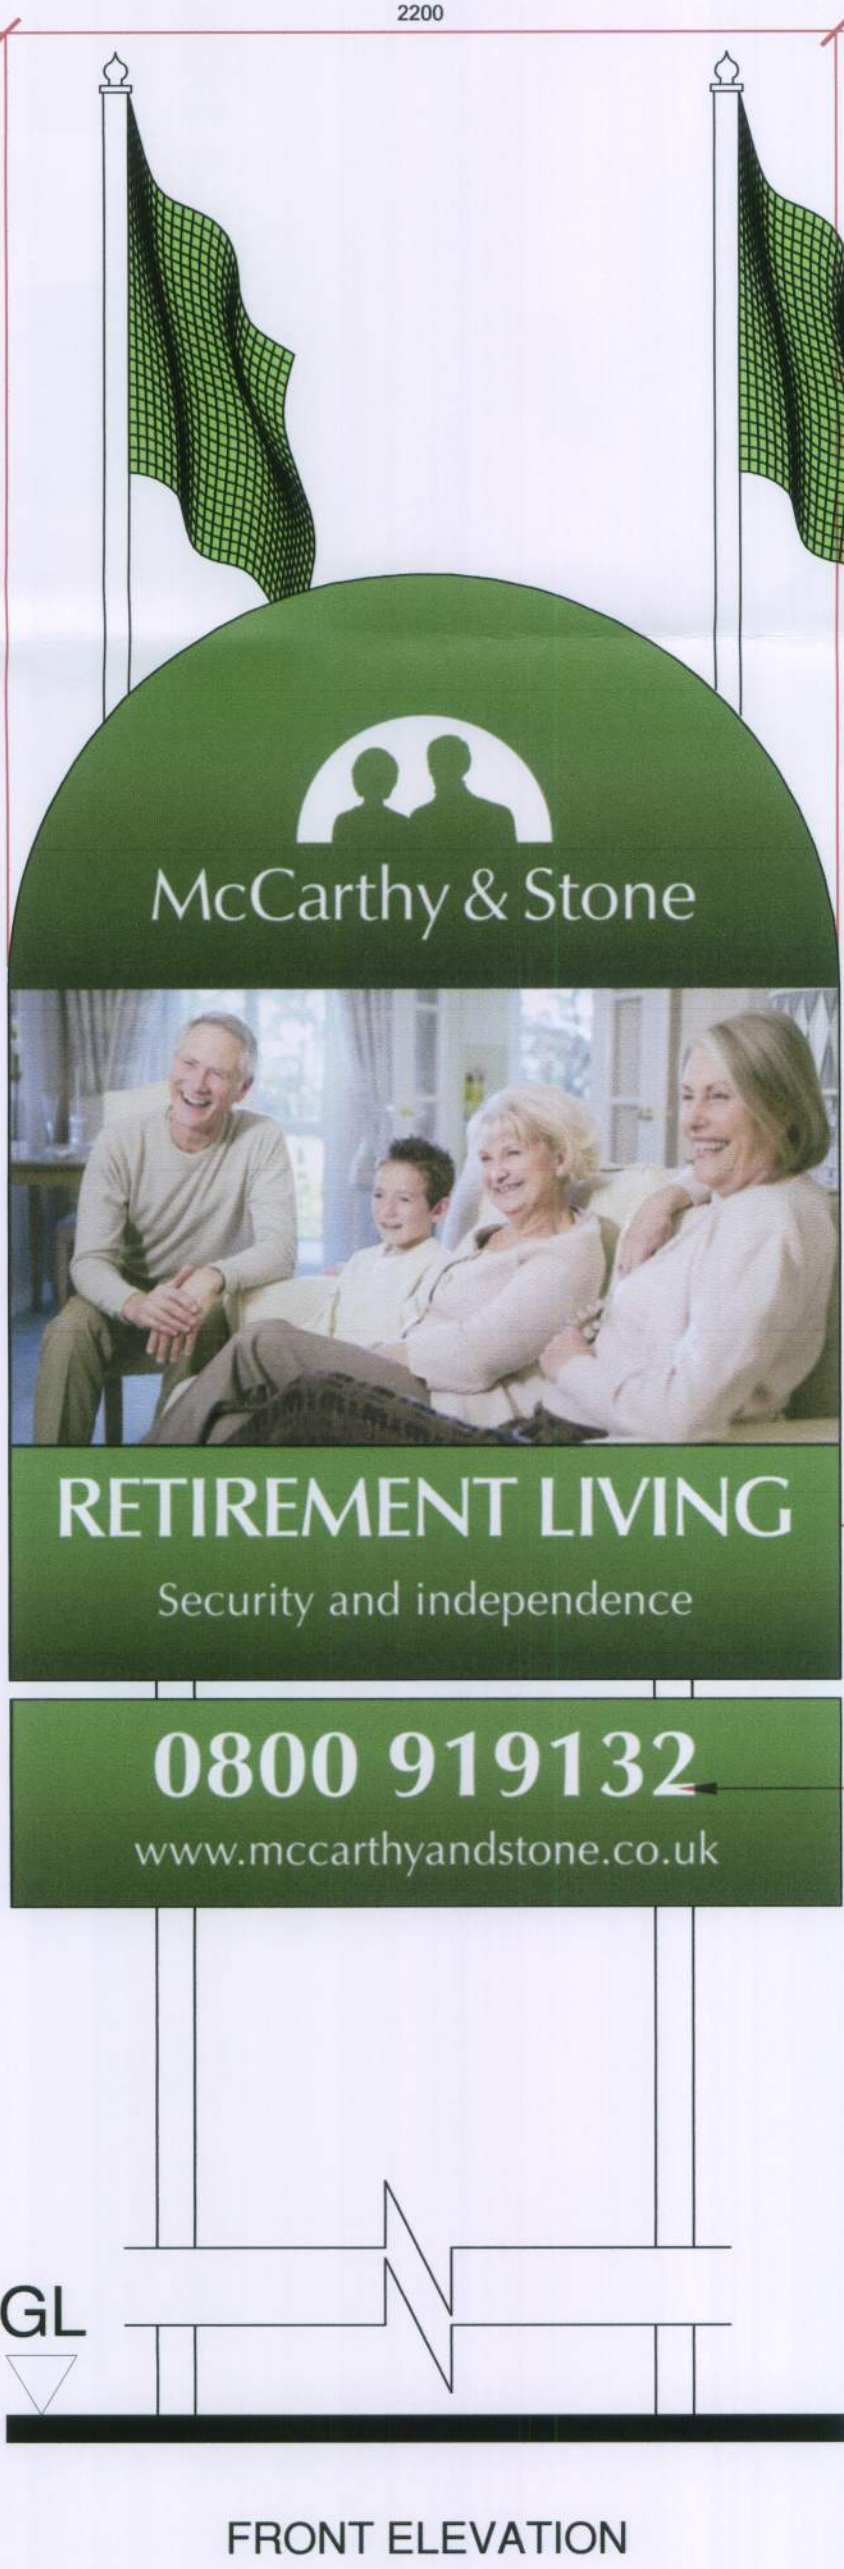


MAIN 'D' BOARD:
Green (Pantone ref.354) lettering
with Green (Pantone ref.354)
edging on white background

White lettering on Green (Pantone
ref.354) background

INFORMATION BOARD:
White lettering on Green (Pantone
ref.354) background

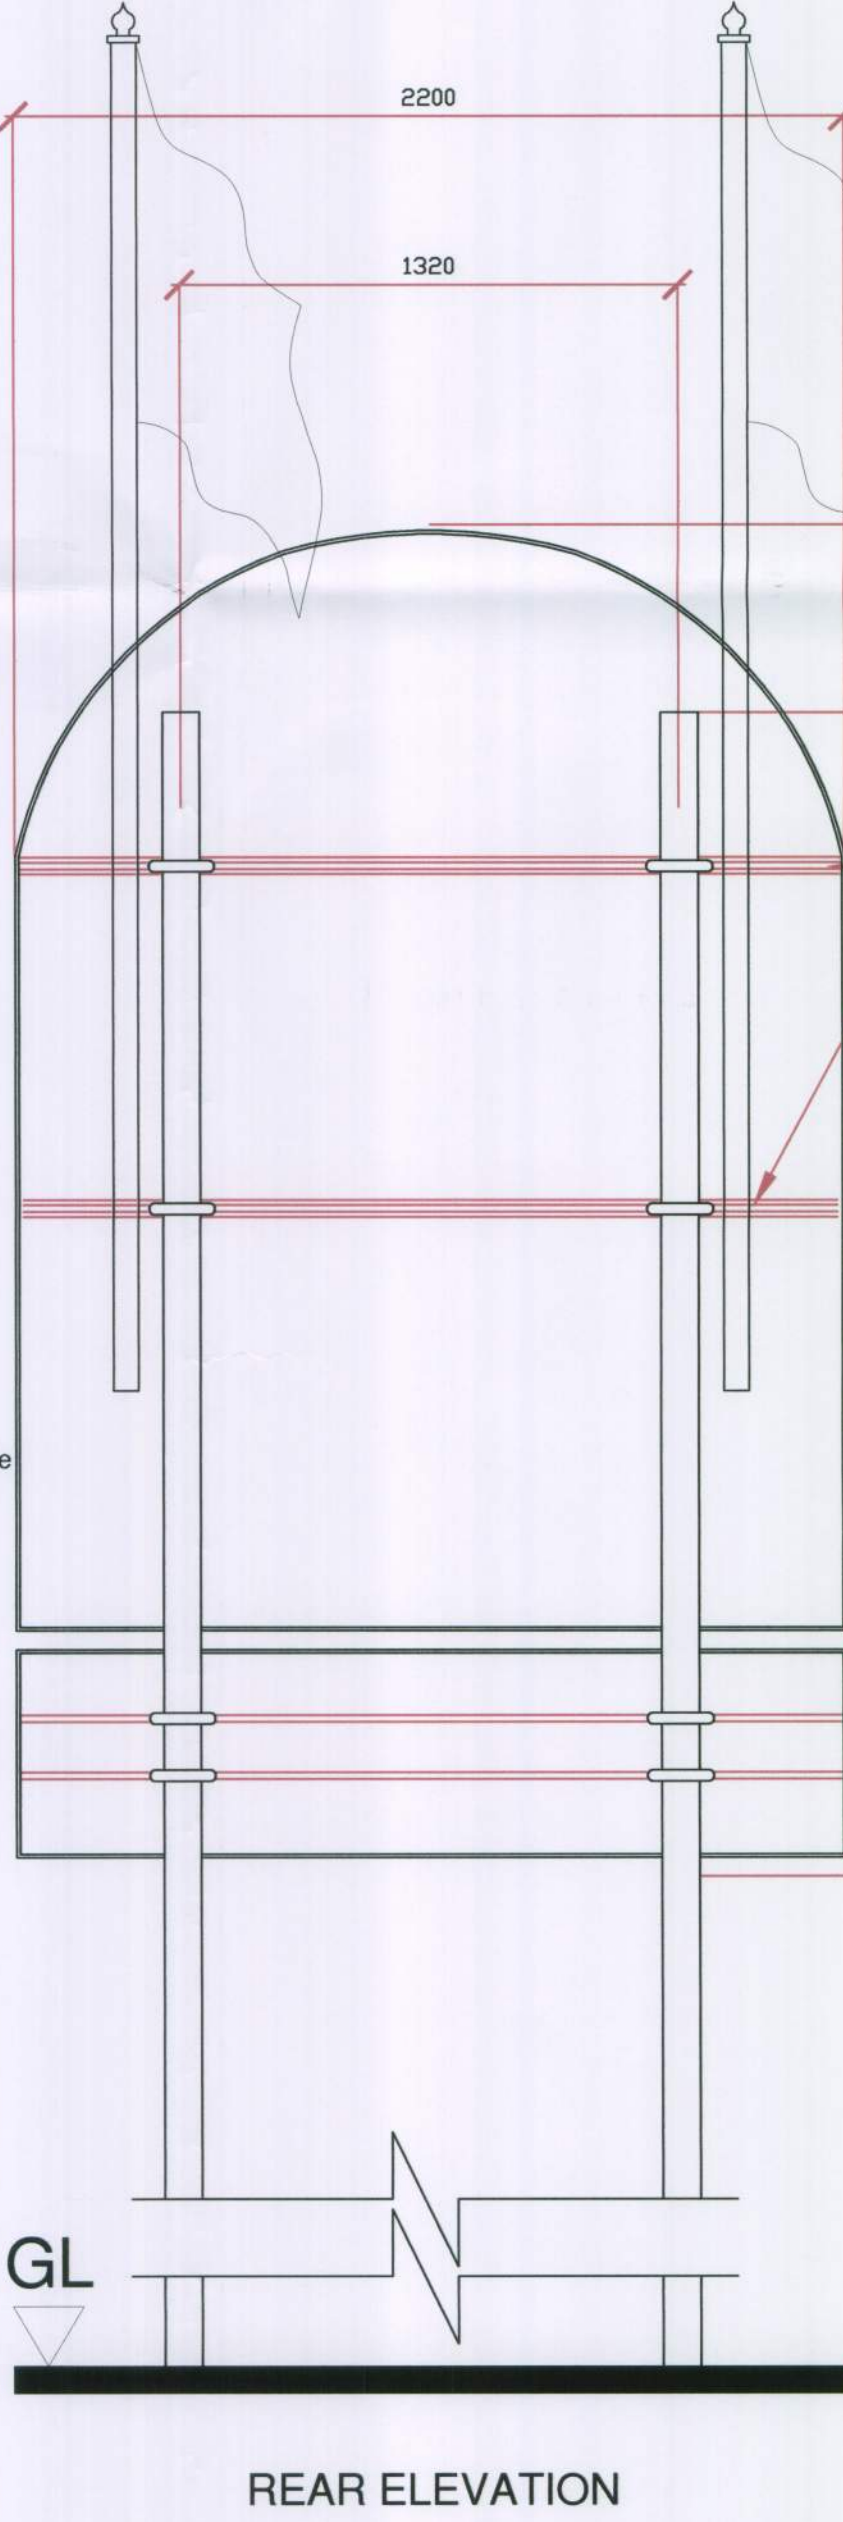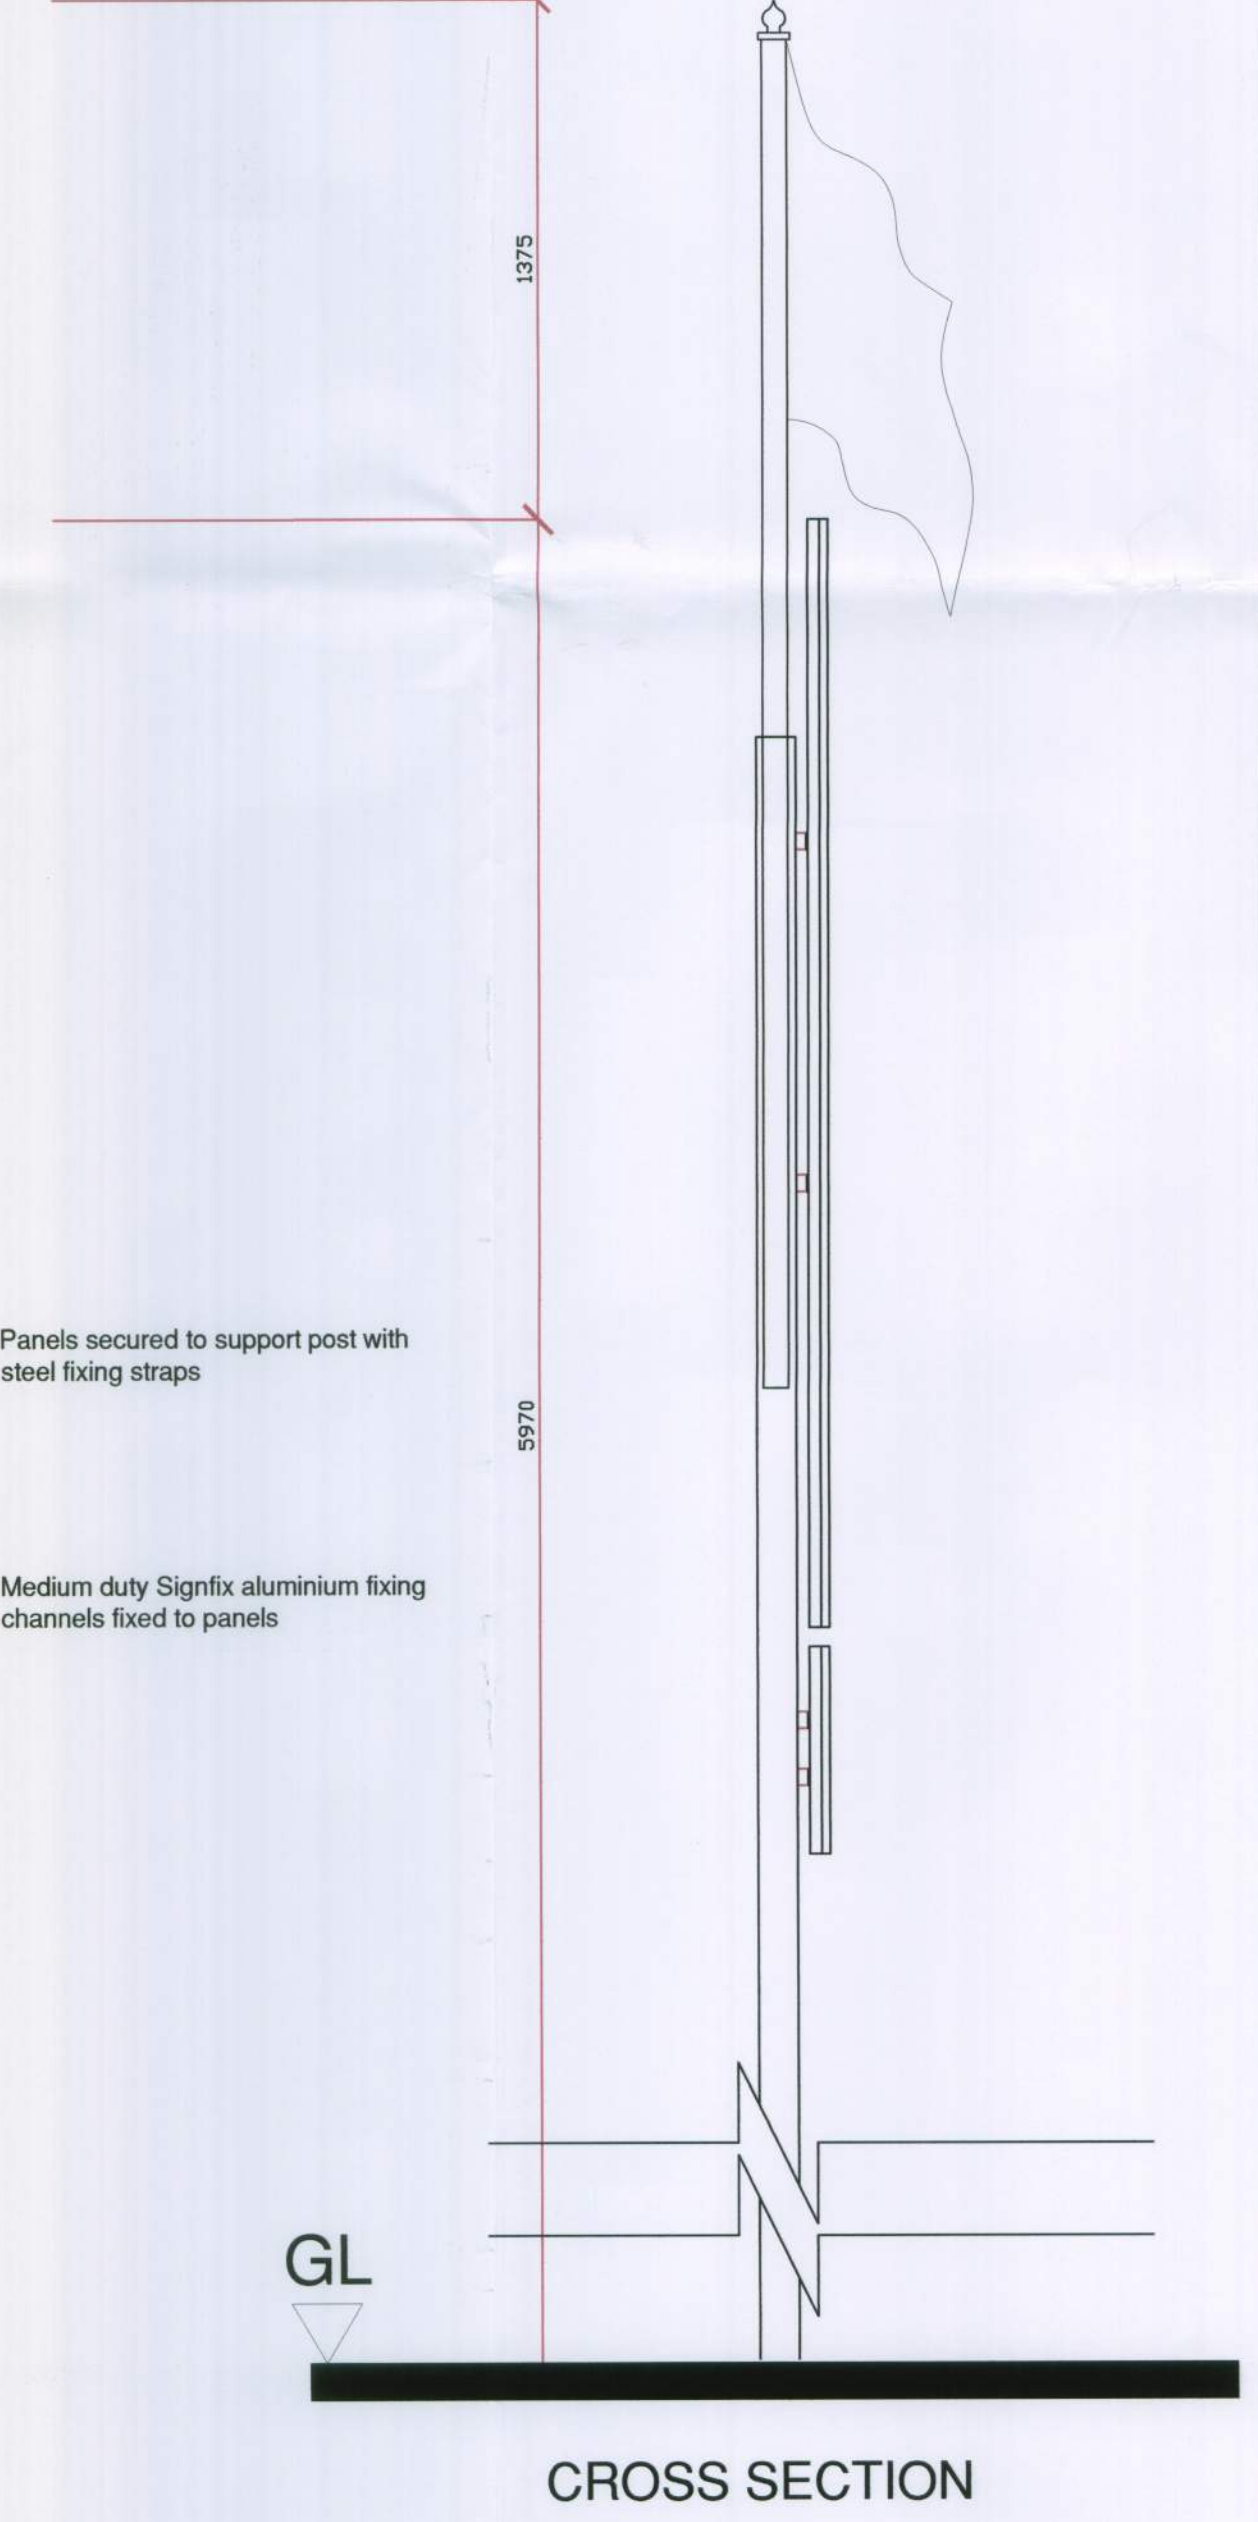

REVISIONS		
Rev.	Date	By

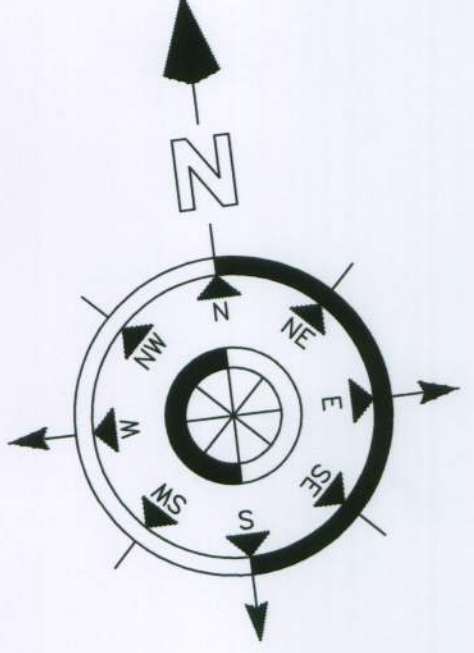

ALL DIMENSIONS TO BE CHECKED ON SITE
WORK TO FIGURED DIMENSIONS ONLY
REPORT DISCREPANCIES TO THE ARCHITECT
AT ONCE BEFORE PROCEEDING
COPYRIGHT ACT APPLIES

THE PLANNING BUREAU LIMITED
Town Planners • Architects

Steve Gillingham B.Arch.RIBA
Regional Design Director
Emerald House, 30-38 High Road, Byfleet
Surrey, KT14 7QG.
Telephone: 01932-353211
Fax : 01932-354714

Client

McCarthy & Stone
Retirement Lifestyles Ltd

Project Title

**PROPOSED ADVERTISING
SHELTERED HOUSING AT
FITZALAN ROAD
LITTLEHAMPTON**

Drawing Title

**PROPOSED SIGNAGE
LOCATION & DETAILS**

Scale AS SHOWN @ A1 Date 08.06.10
Drawn AR Checked Rev.
Drawing No. 10/LITTLE/S01