



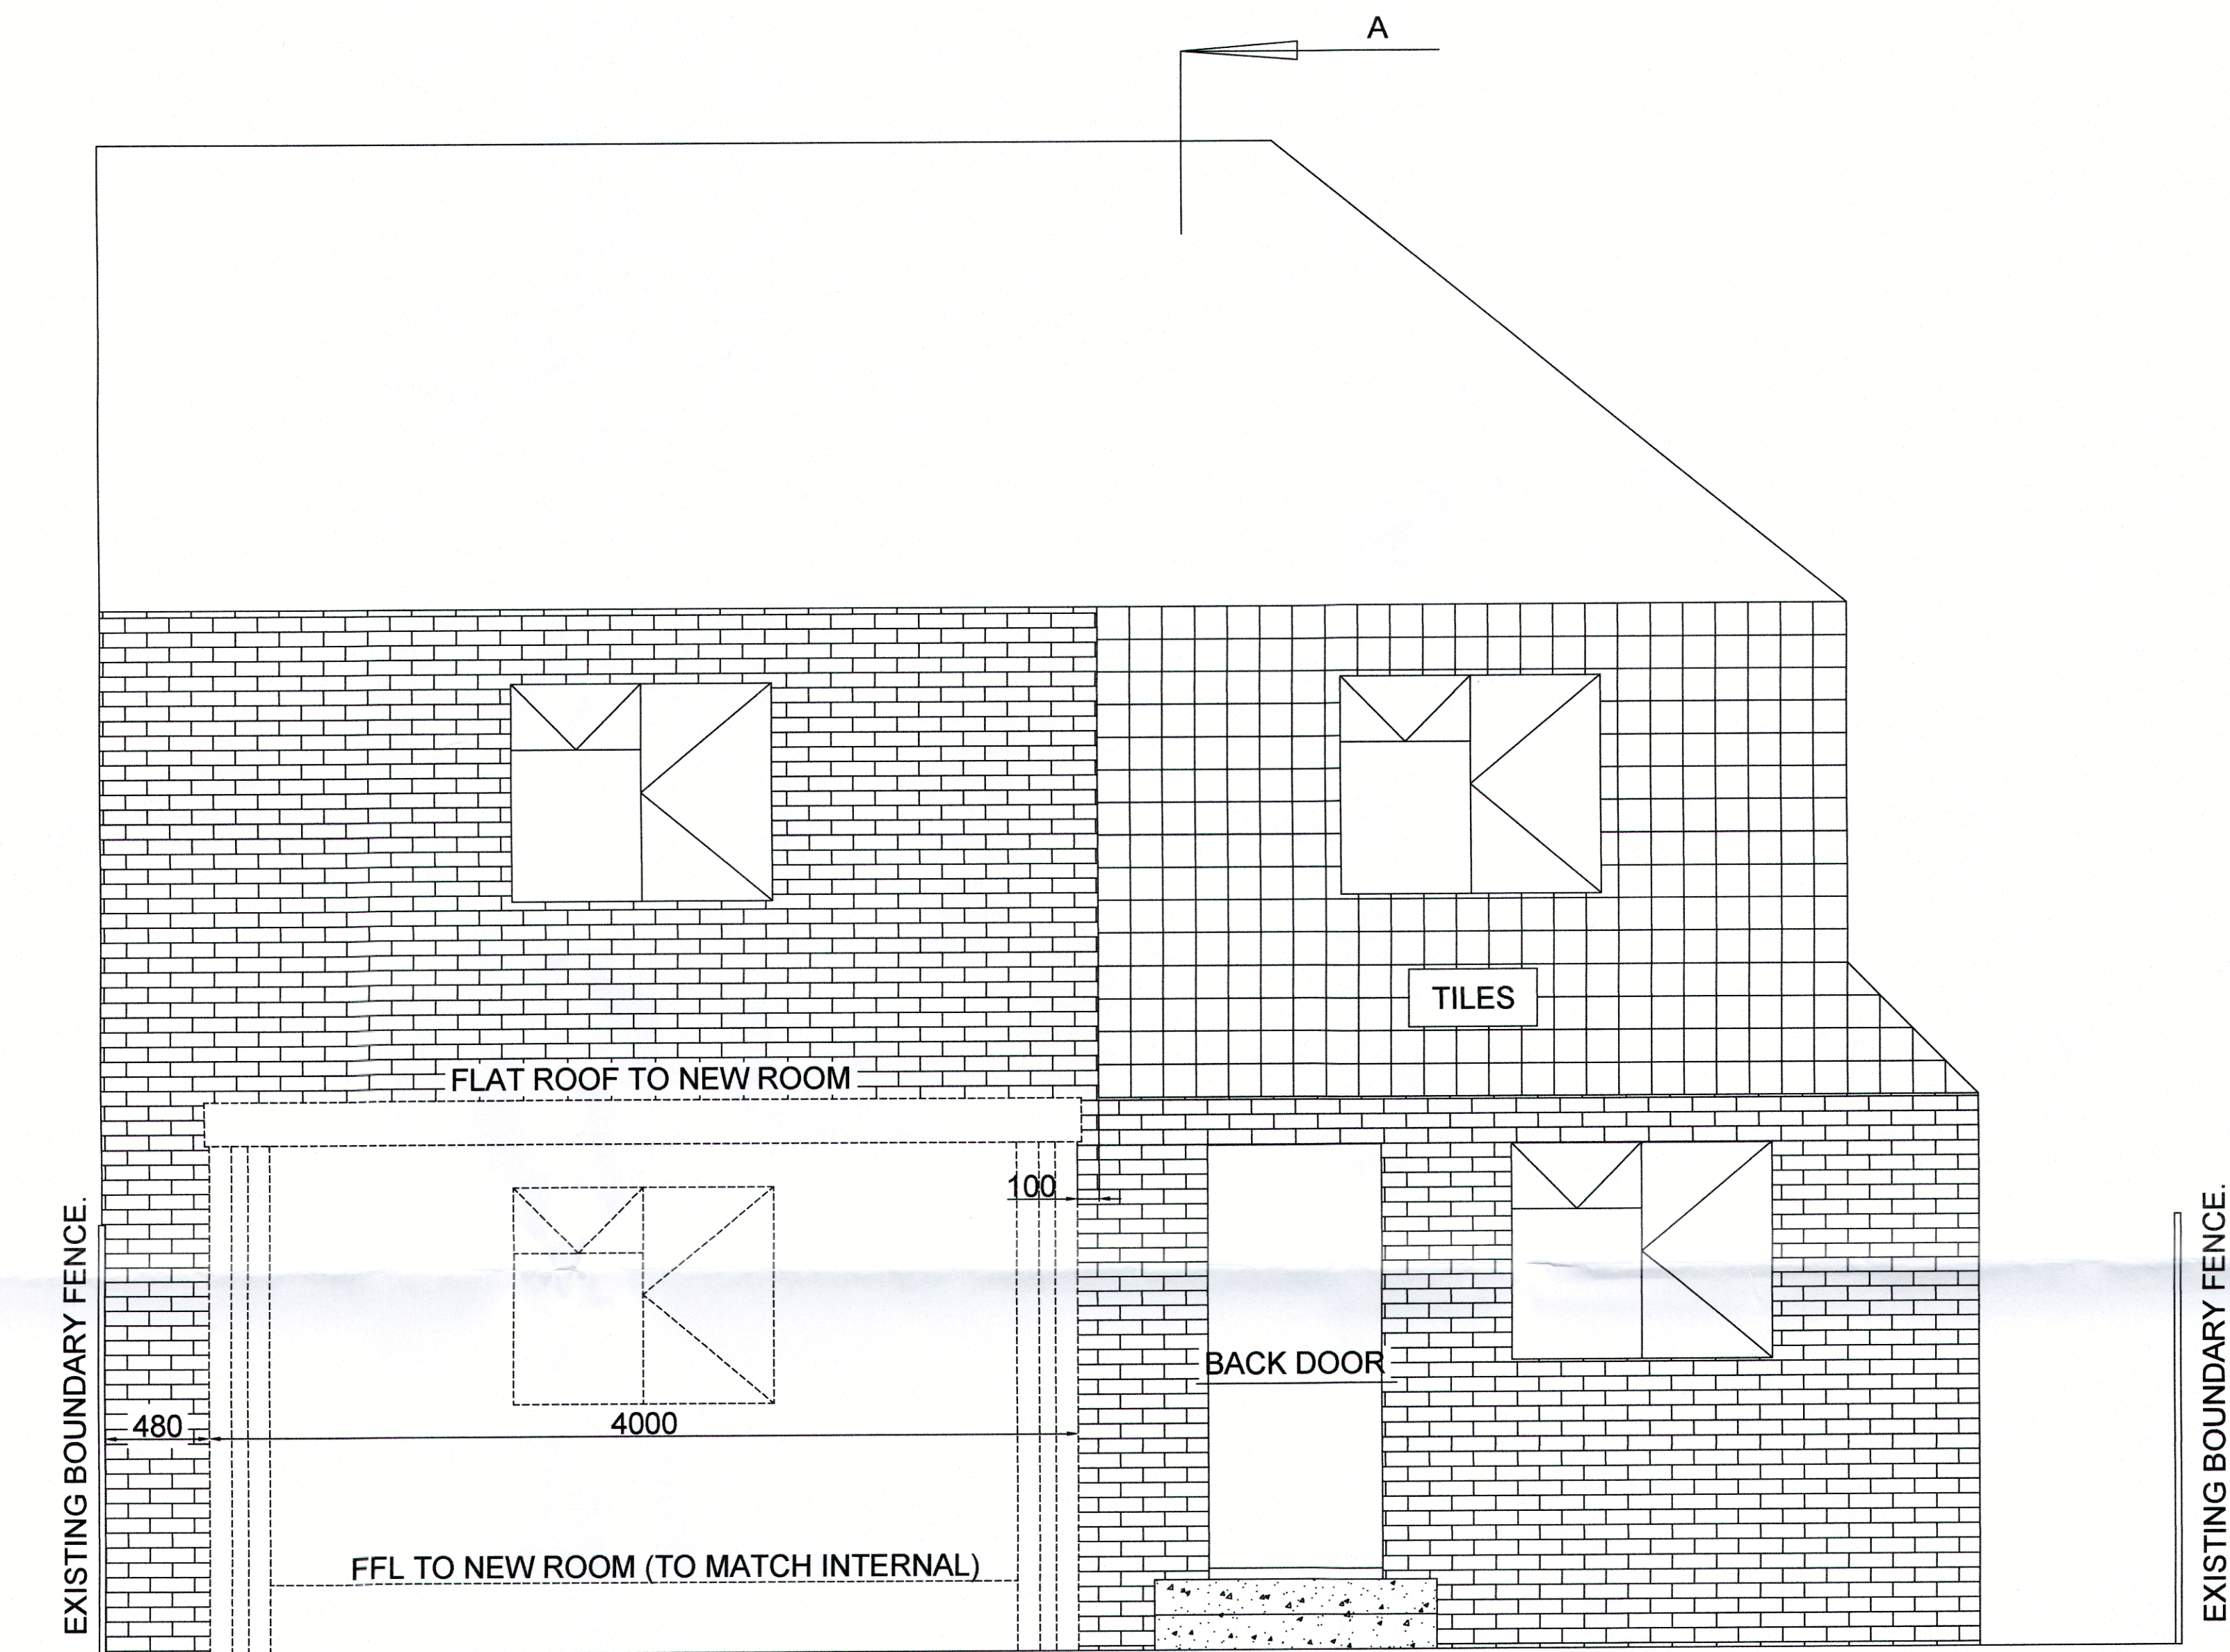

REAR ELEVATION VIEW.

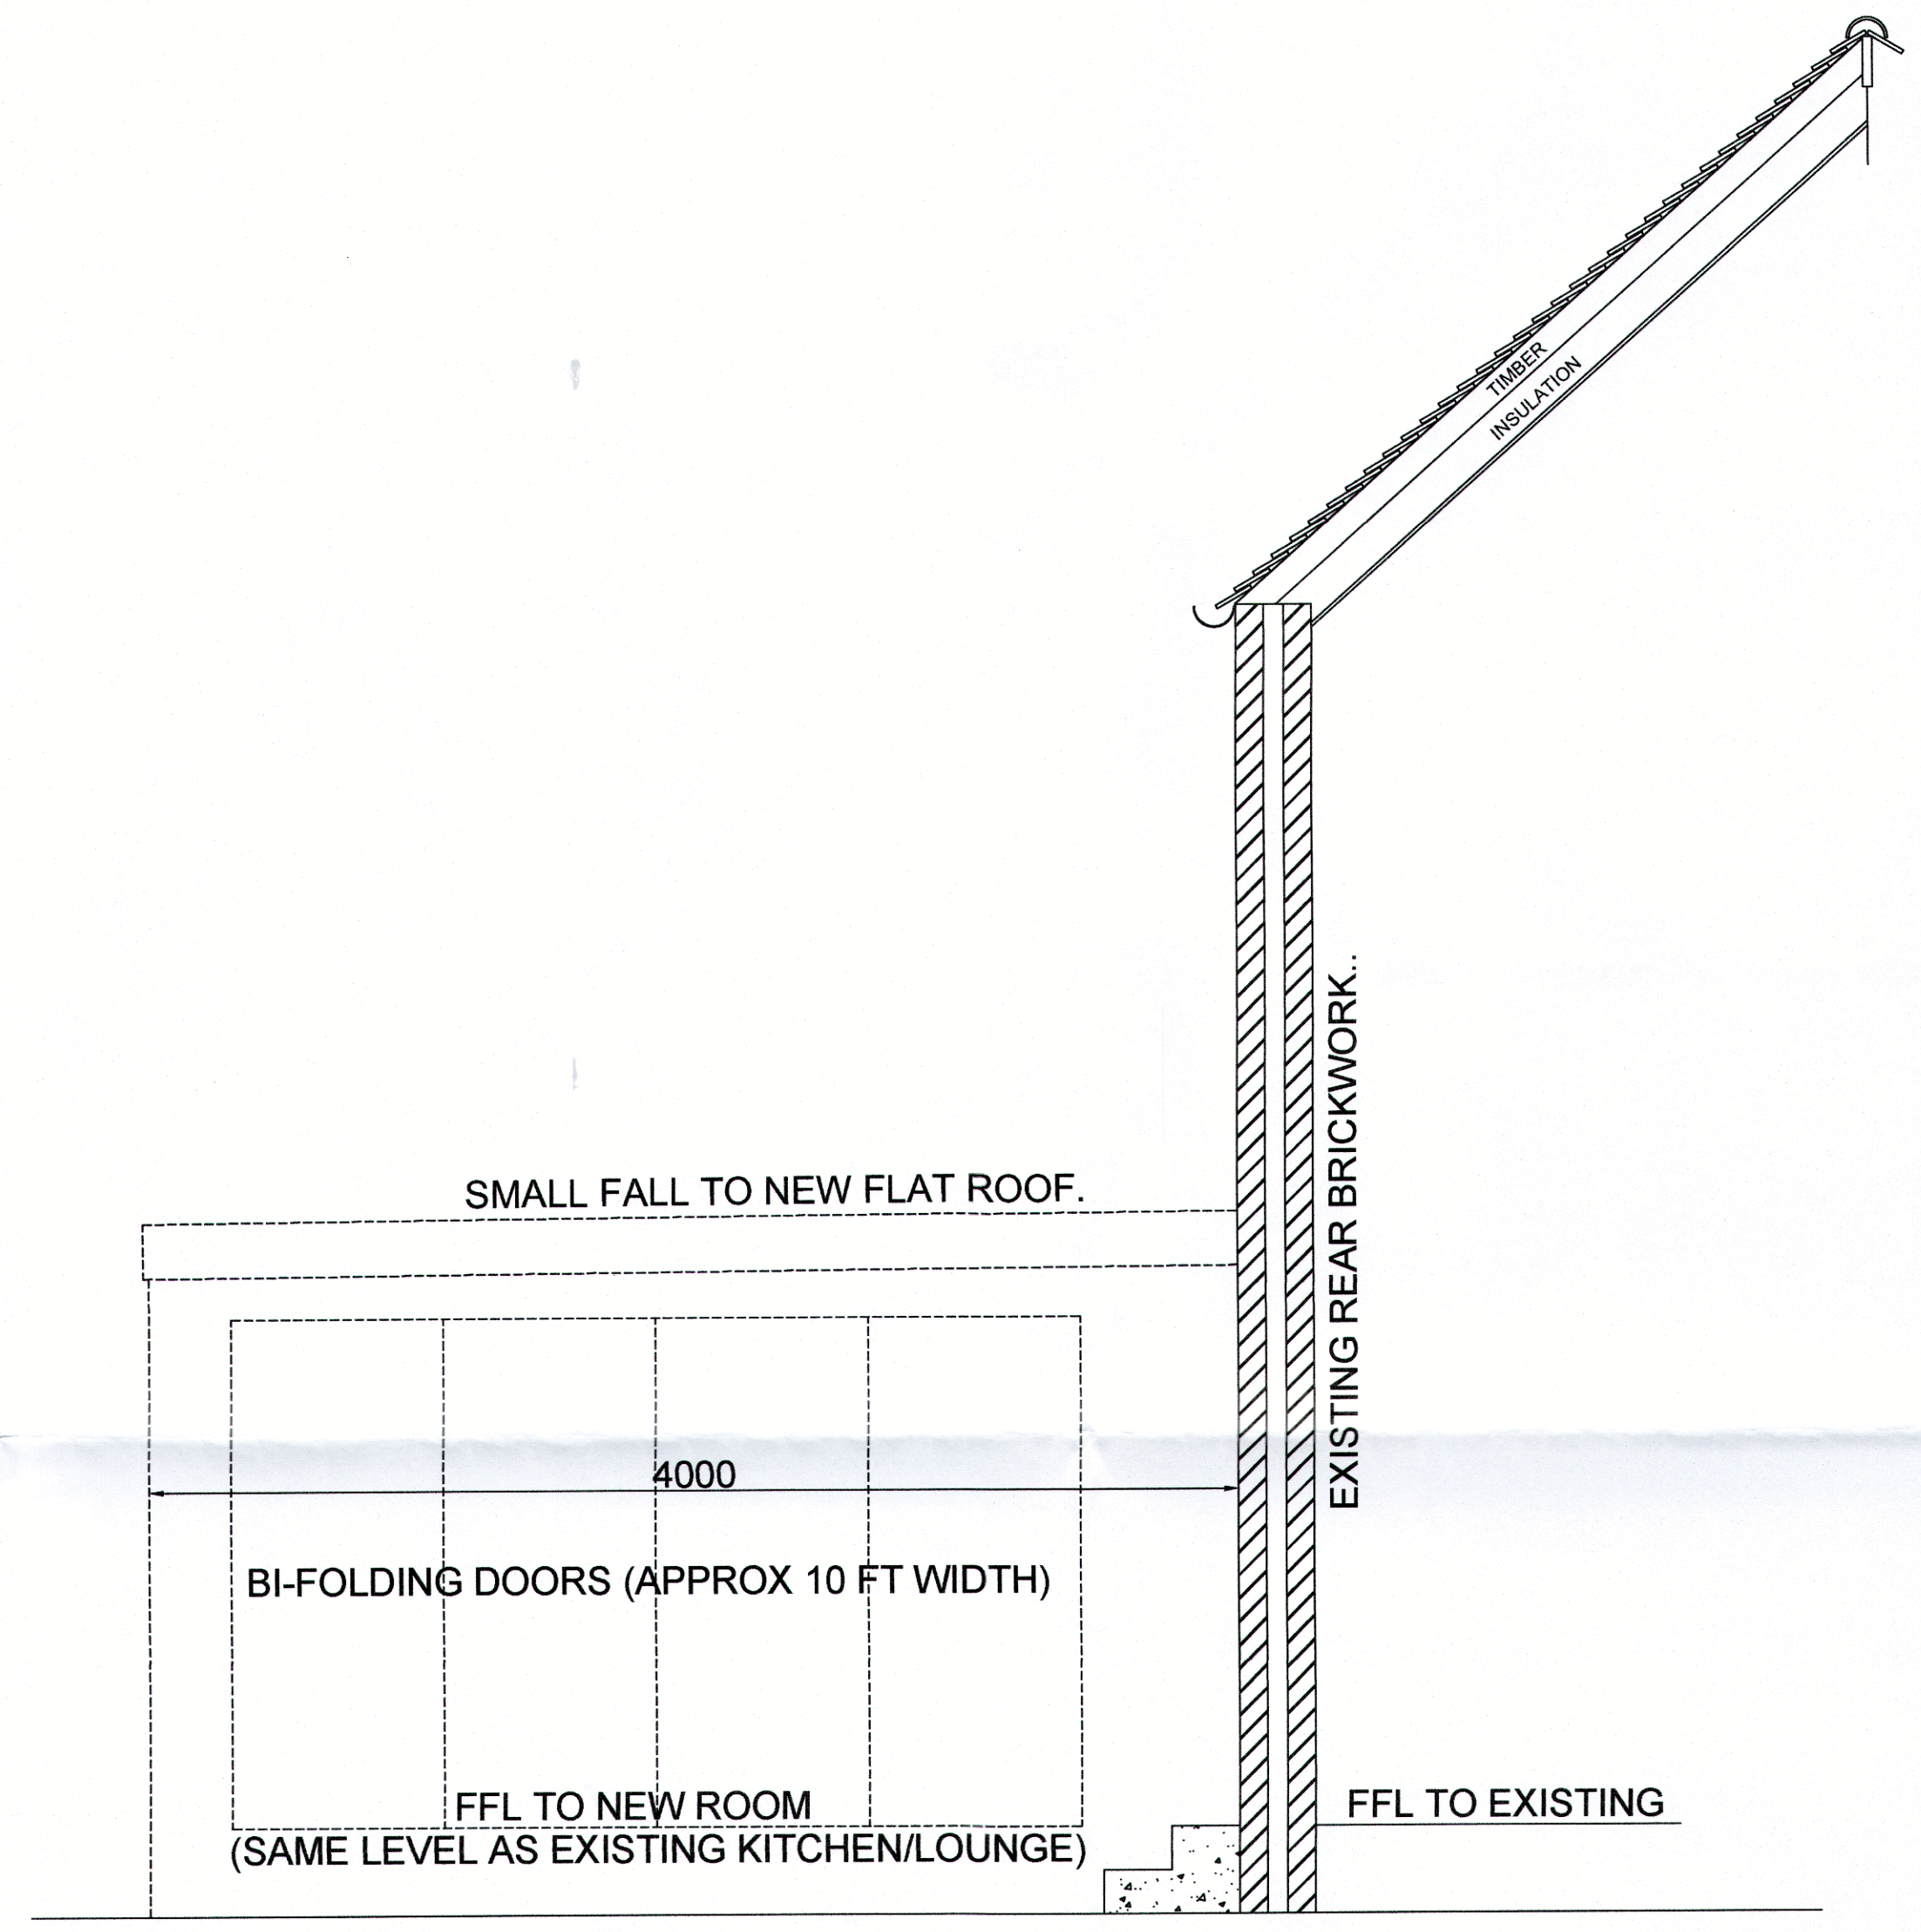

SECTION A-A.
SIDE VIEW.

REV	AMENDMENT	DATE
ISSUED FOR APPROVAL MANUFACTURE REFERENCE		
Title 50 MEADOW WAY, LITTLEHAMPTON.		
Project REAR ELEVATION & SECTION A-A TO NEW PROPOSED EXTENSION.		
Drawn	DG.	Date 03/03/2015
		Scale
Drawing No. 02.		Rev.