



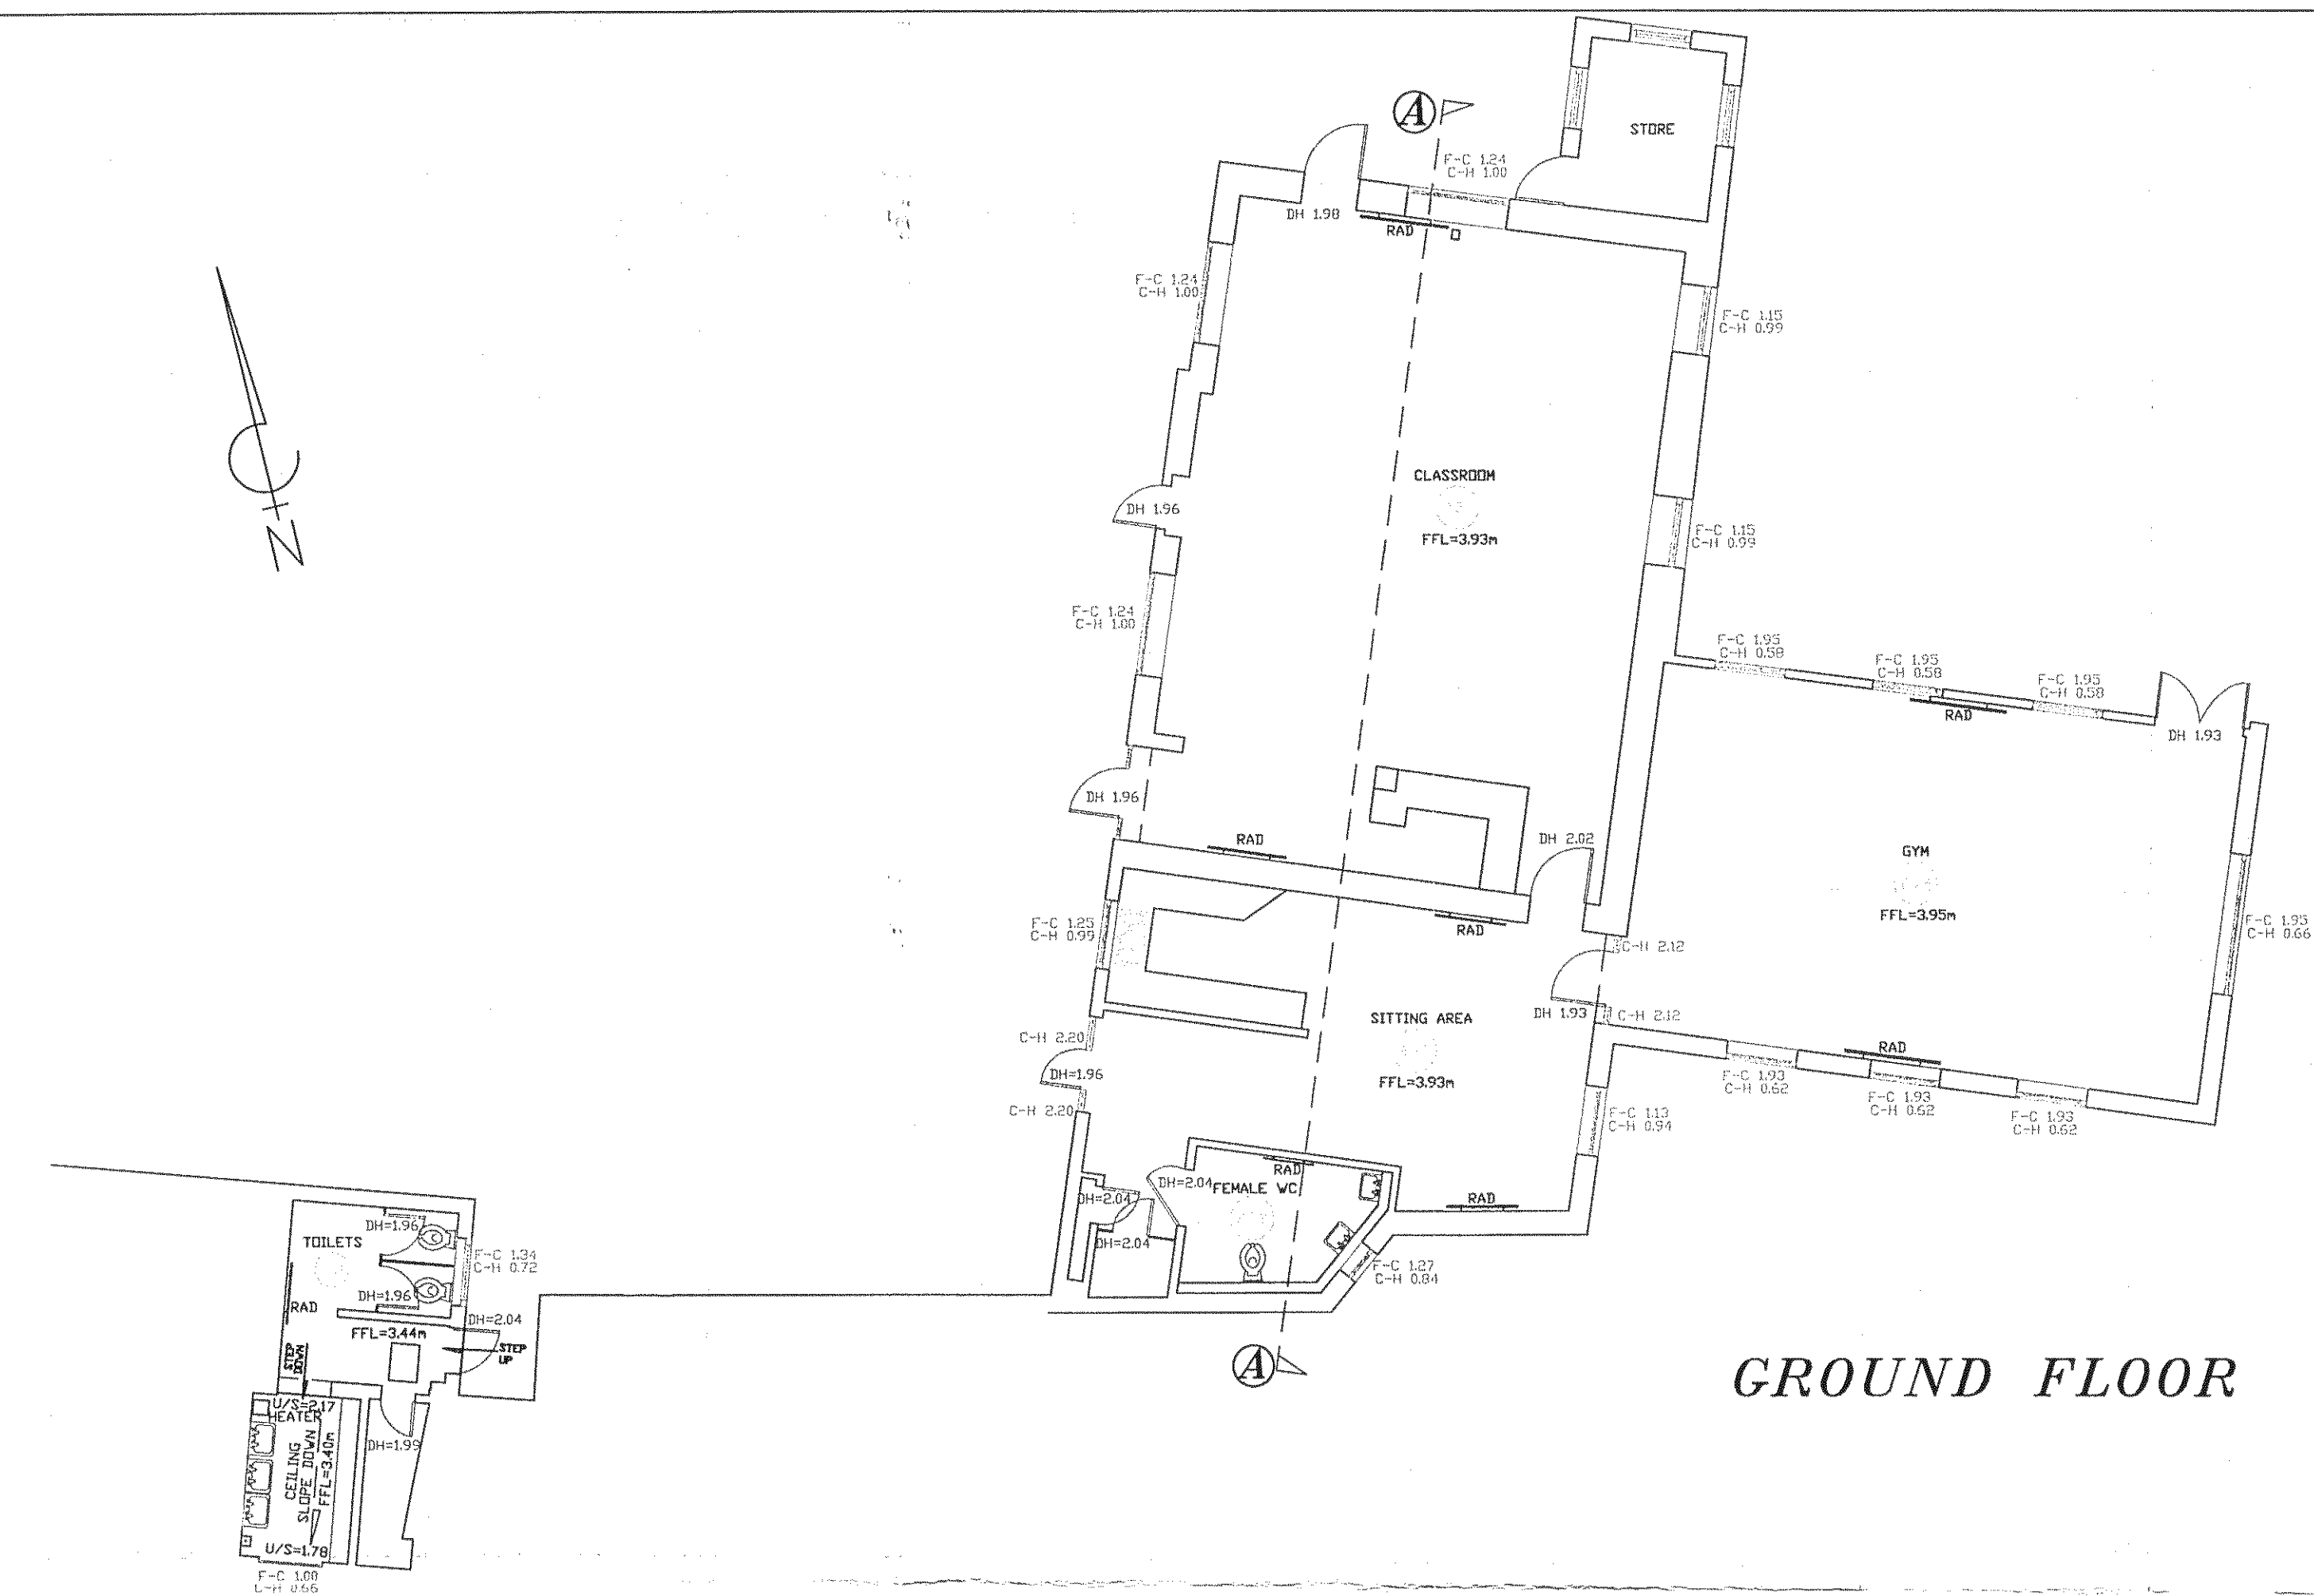


GROUND FLOOR

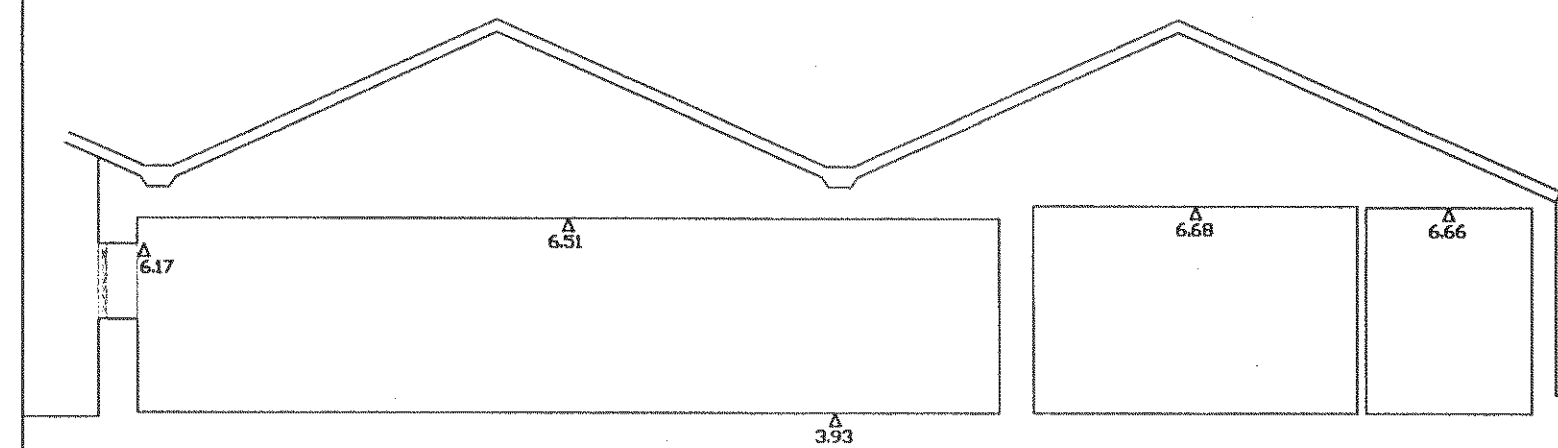


0.00m DATUM


SECTION A-A

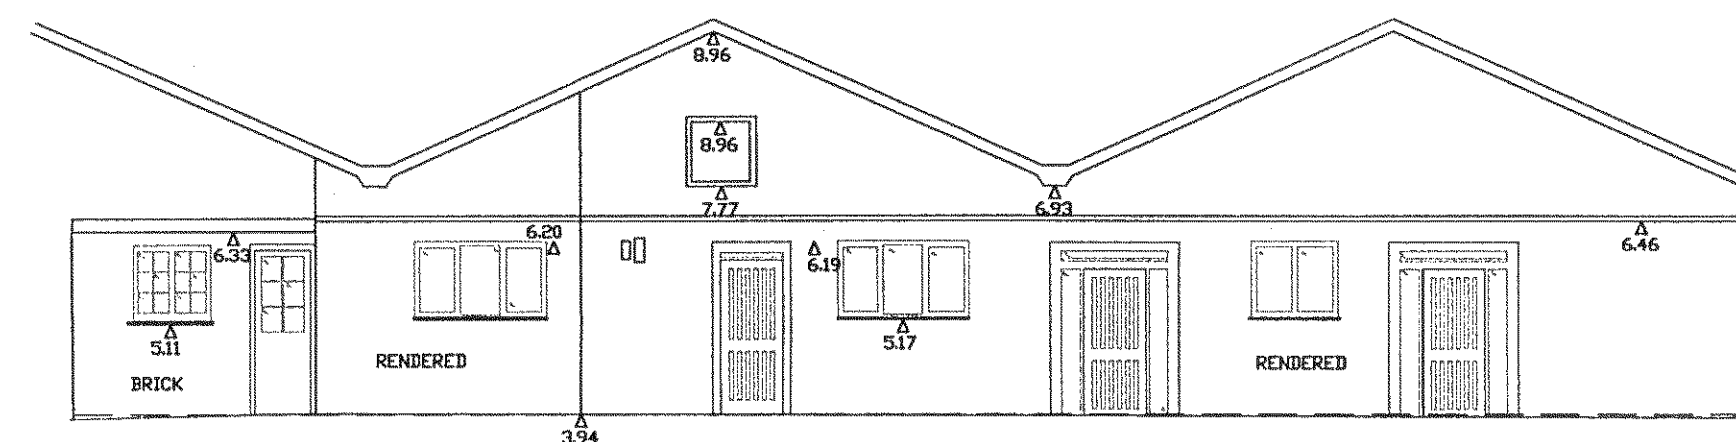


WEST ELEVATION

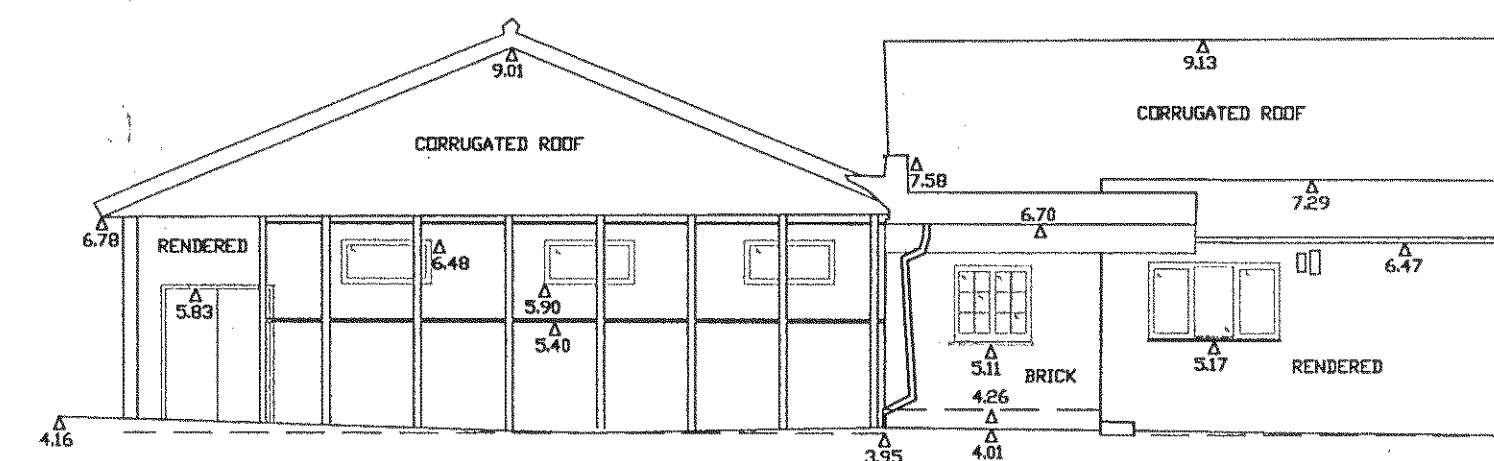

NORTH ELEVATION

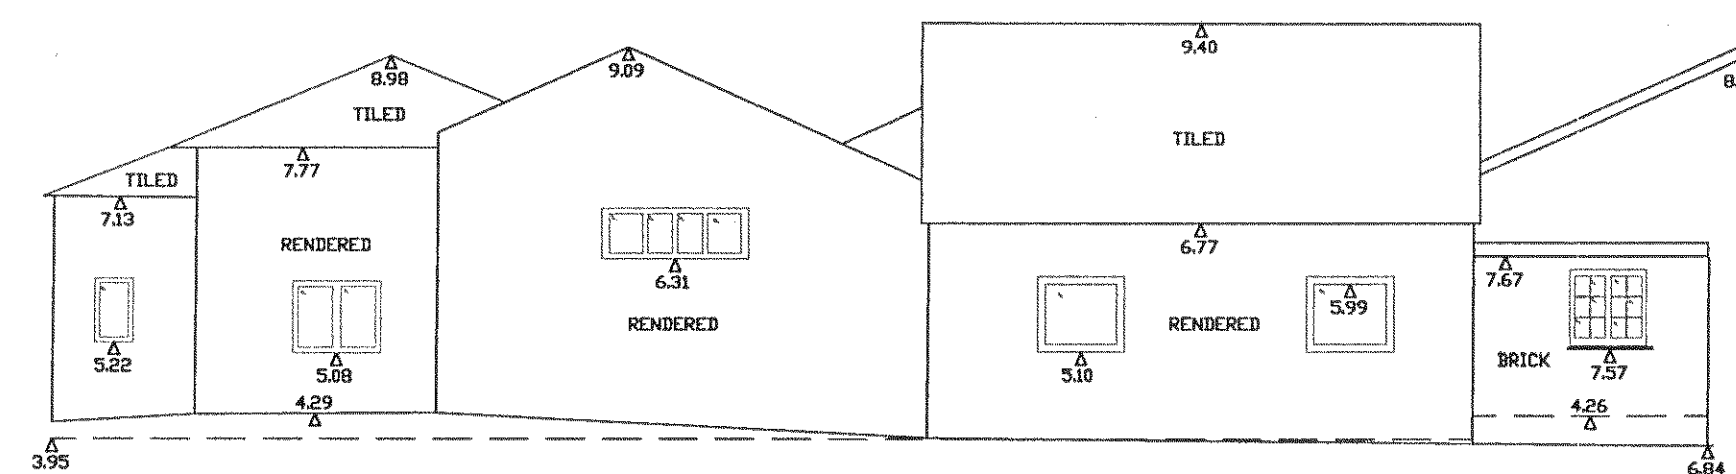

EAST ELEVATION

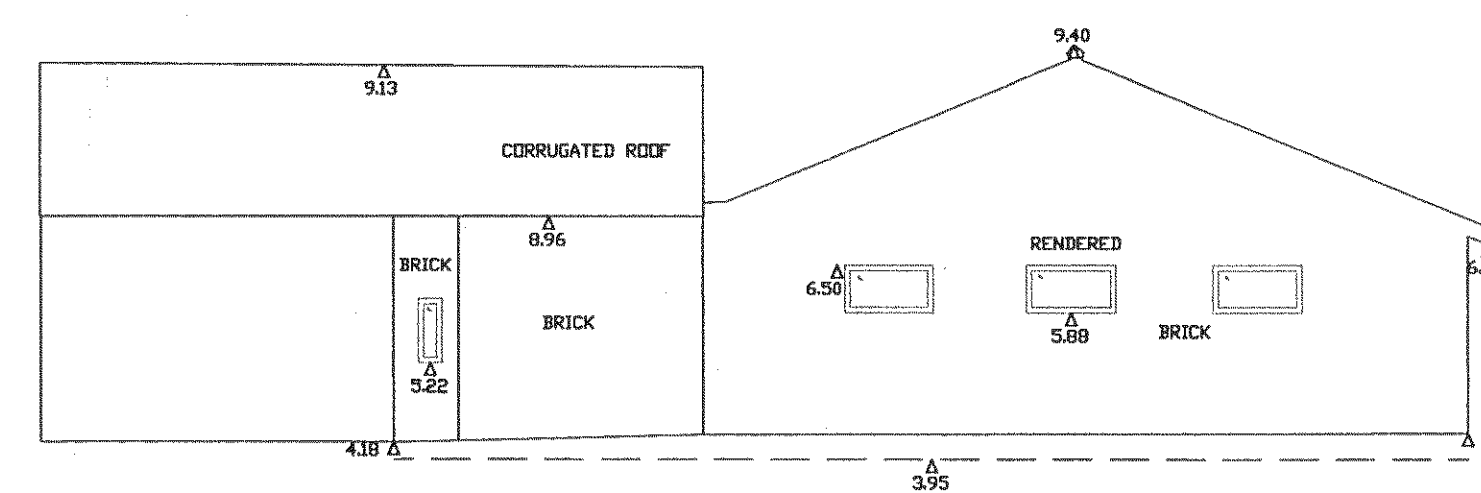

SOUTH ELEVATION

NOTES :

ALL LEVELS RELATIVE TO D.S. DATUM
OSBM USED : CNR. ST. MARYS CHURCH, CHURCH ROAD
VALUE : 588m

NORTH POINT IS INDICATIVE ONLY
ALL LEVELS AND DIMENSIONS SHOULD BE CHECKED ON SITE
PRIOR TO THE COMMENCEMENT OF WORKS.

CEILING HEIGHT

DH 2.06 DOOR HEAD LEVEL
F-C 6.89 FLOOR TO CILL
C-H 1.32 CILL TO HEAD
FFL FINISHED FLOOR LEVEL
U/S- UNDERSIDE OF BEAM

Graham Nicolls Limited

building design+technology

21 King Street, Arundel
West Sussex BN18 9BJ

mobile: 07990 522709

e-mail: grahamnicolls@hotmail.com

PROJECT: The Old Dairy, Littlehampton, Sussex.

DRAWING TITLE: Existing Buildings Elevations

DWG NO: 030114 / SY.02

DATE: 03.05.2014



SHAW COLEGATE

Land and Building Surveyors.

HARDEN LODGE, SOUTHBRIDGE ROAD,
WEST ASHLING, CHESTER, WEST SUSSEX PO18 6DU
Tel: 01243 573524

Title : LITTLEHAMPTON DAIRY, LITTLEHAMPTON
FLOOR PLANS

Job No : 0046 PLANS, ELEV, SECT, REV A

Original Scale : 1:100

Sheet Size : A1

Surveyed By : RP/AM

Drawn By : RP

Date : JANUARY 2005

Date : JANUARY 2005

Client: Ronall Syer Construction Consultancy

Midland House, 1 Market Avenue

Chichester, PO19 1JU