


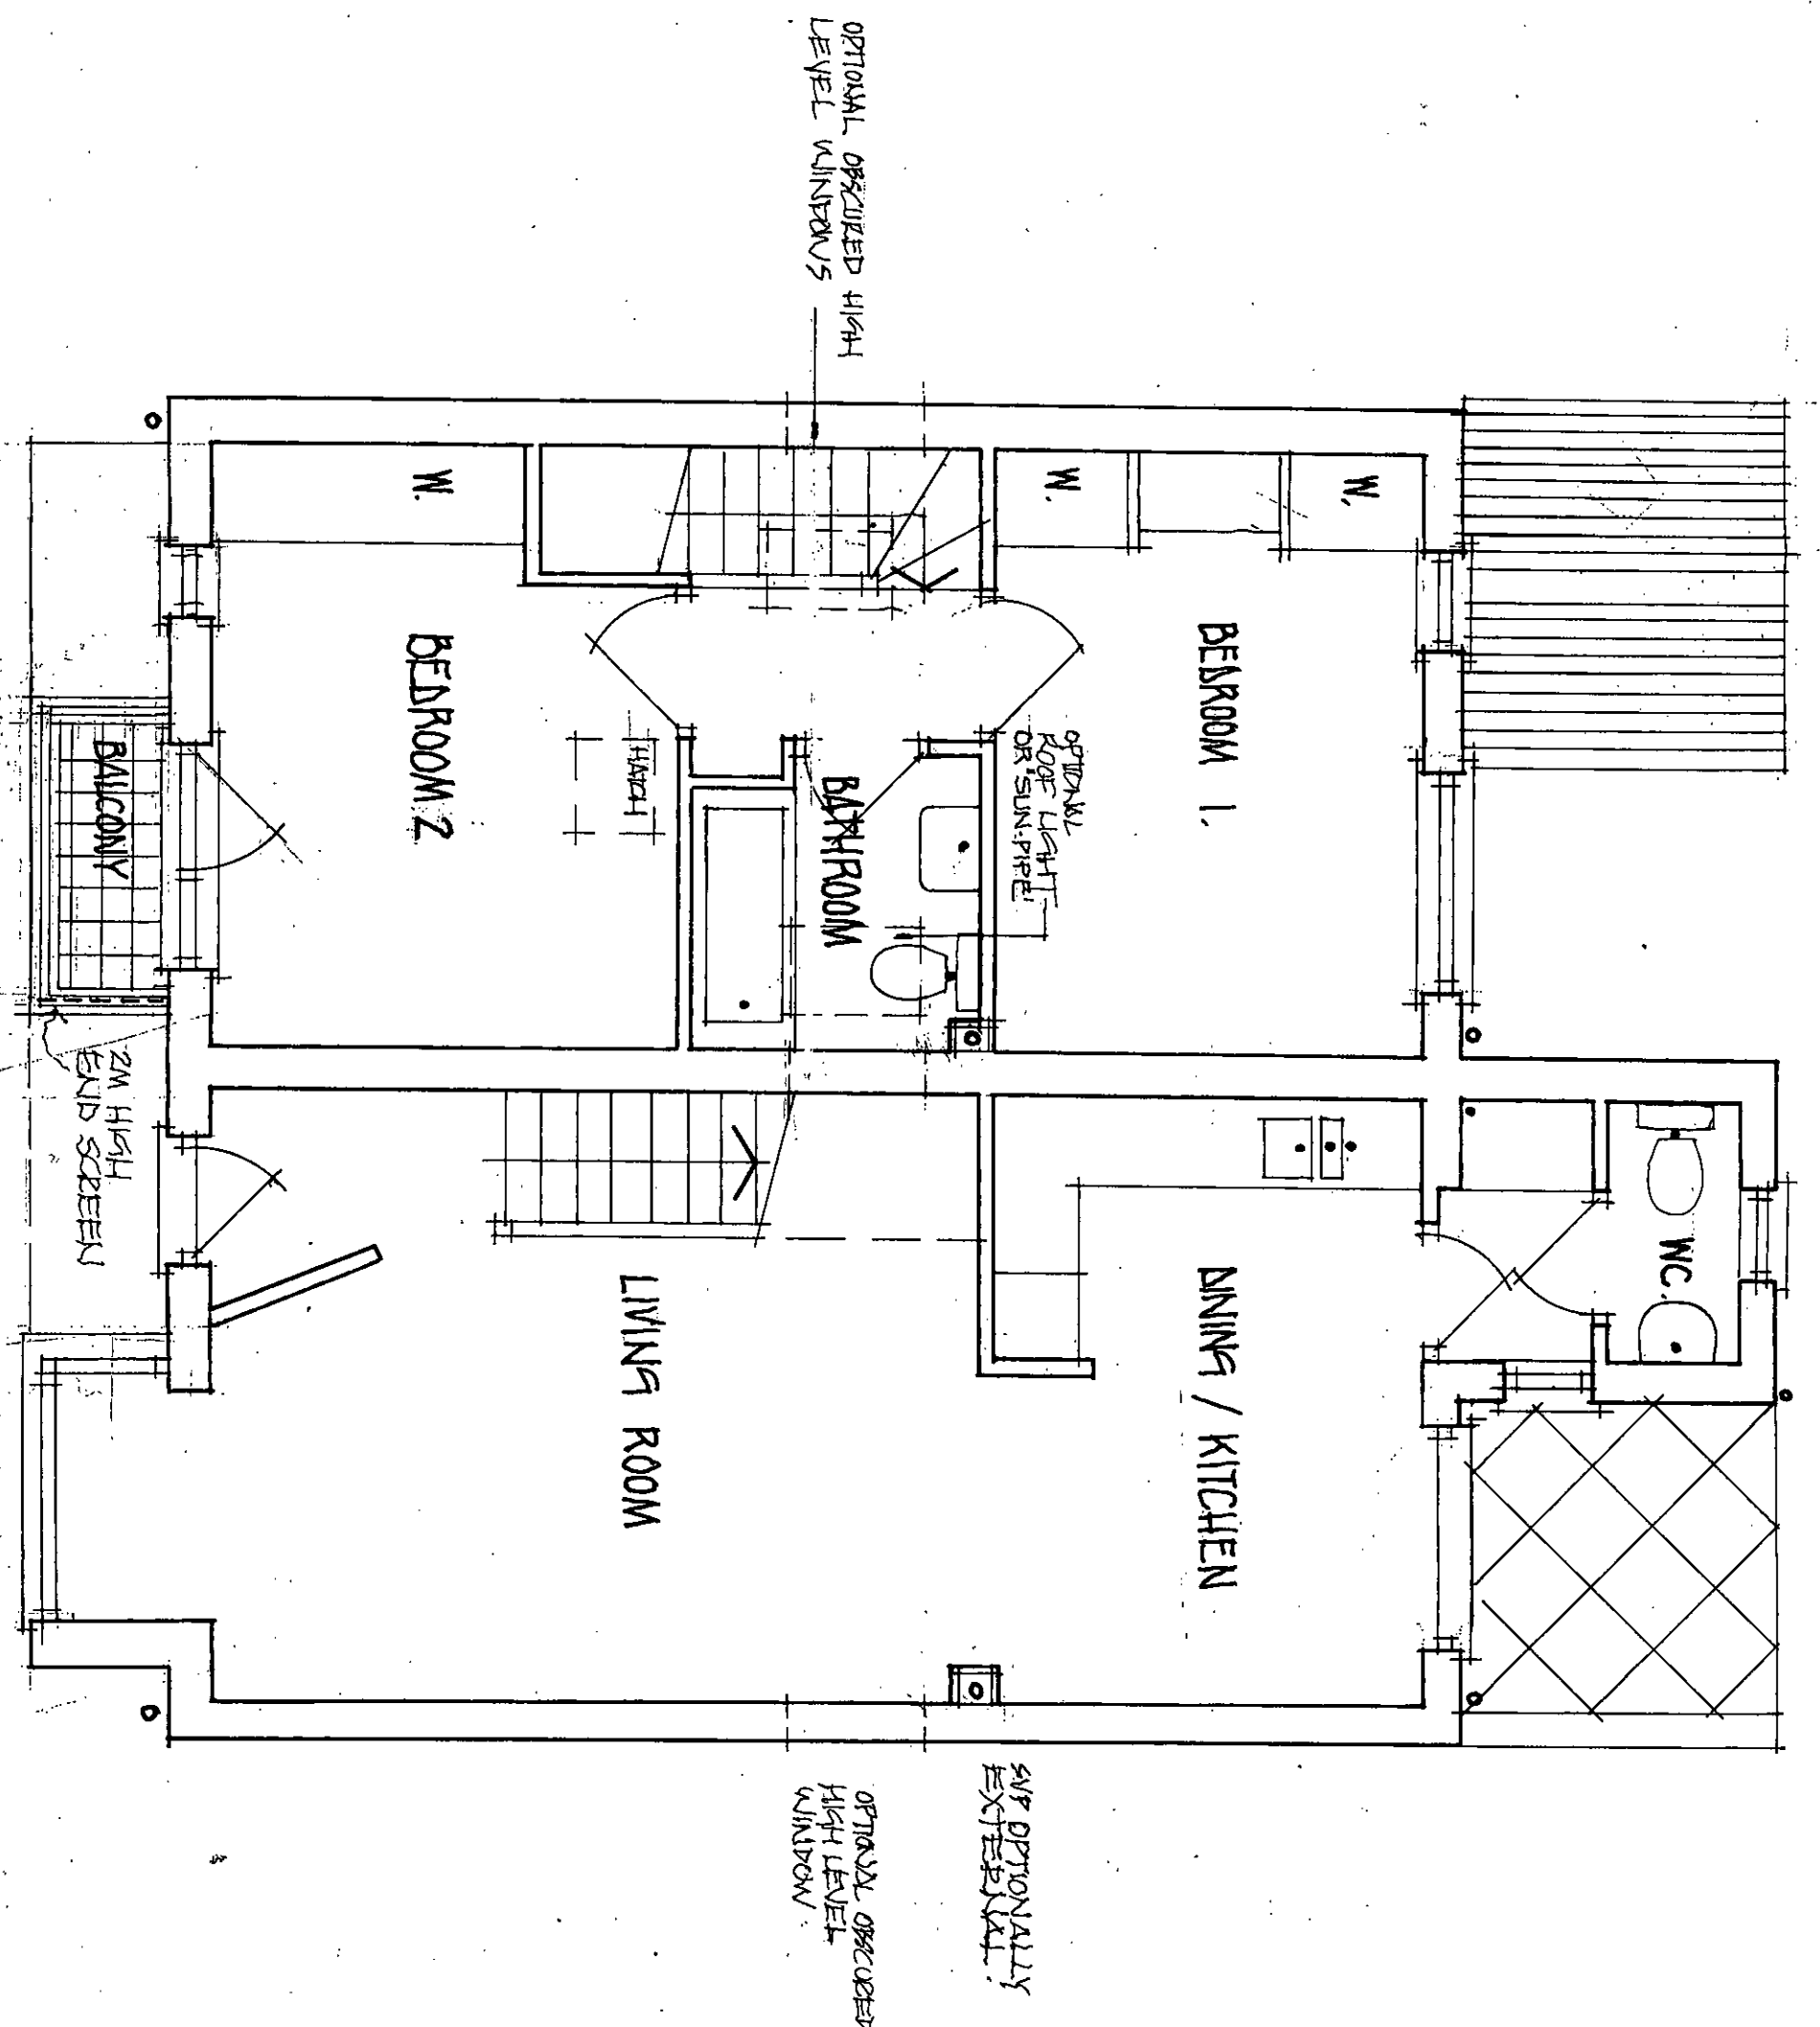

FLOOR PLANS - 2 STOREY 2 BEDROOM HOUSE
 THE OLD DAIRY . LITTLEHAMPTON .

74.50M²

GRAHAM NICOLLS LTD . BUILDING DESIGN + TECHNOLOGY

TEL/07990 522709

SCALE / 1:50 @ A3
 DATE / 20.04.2014

DWG. NO/ 030114 / TP2/03

