


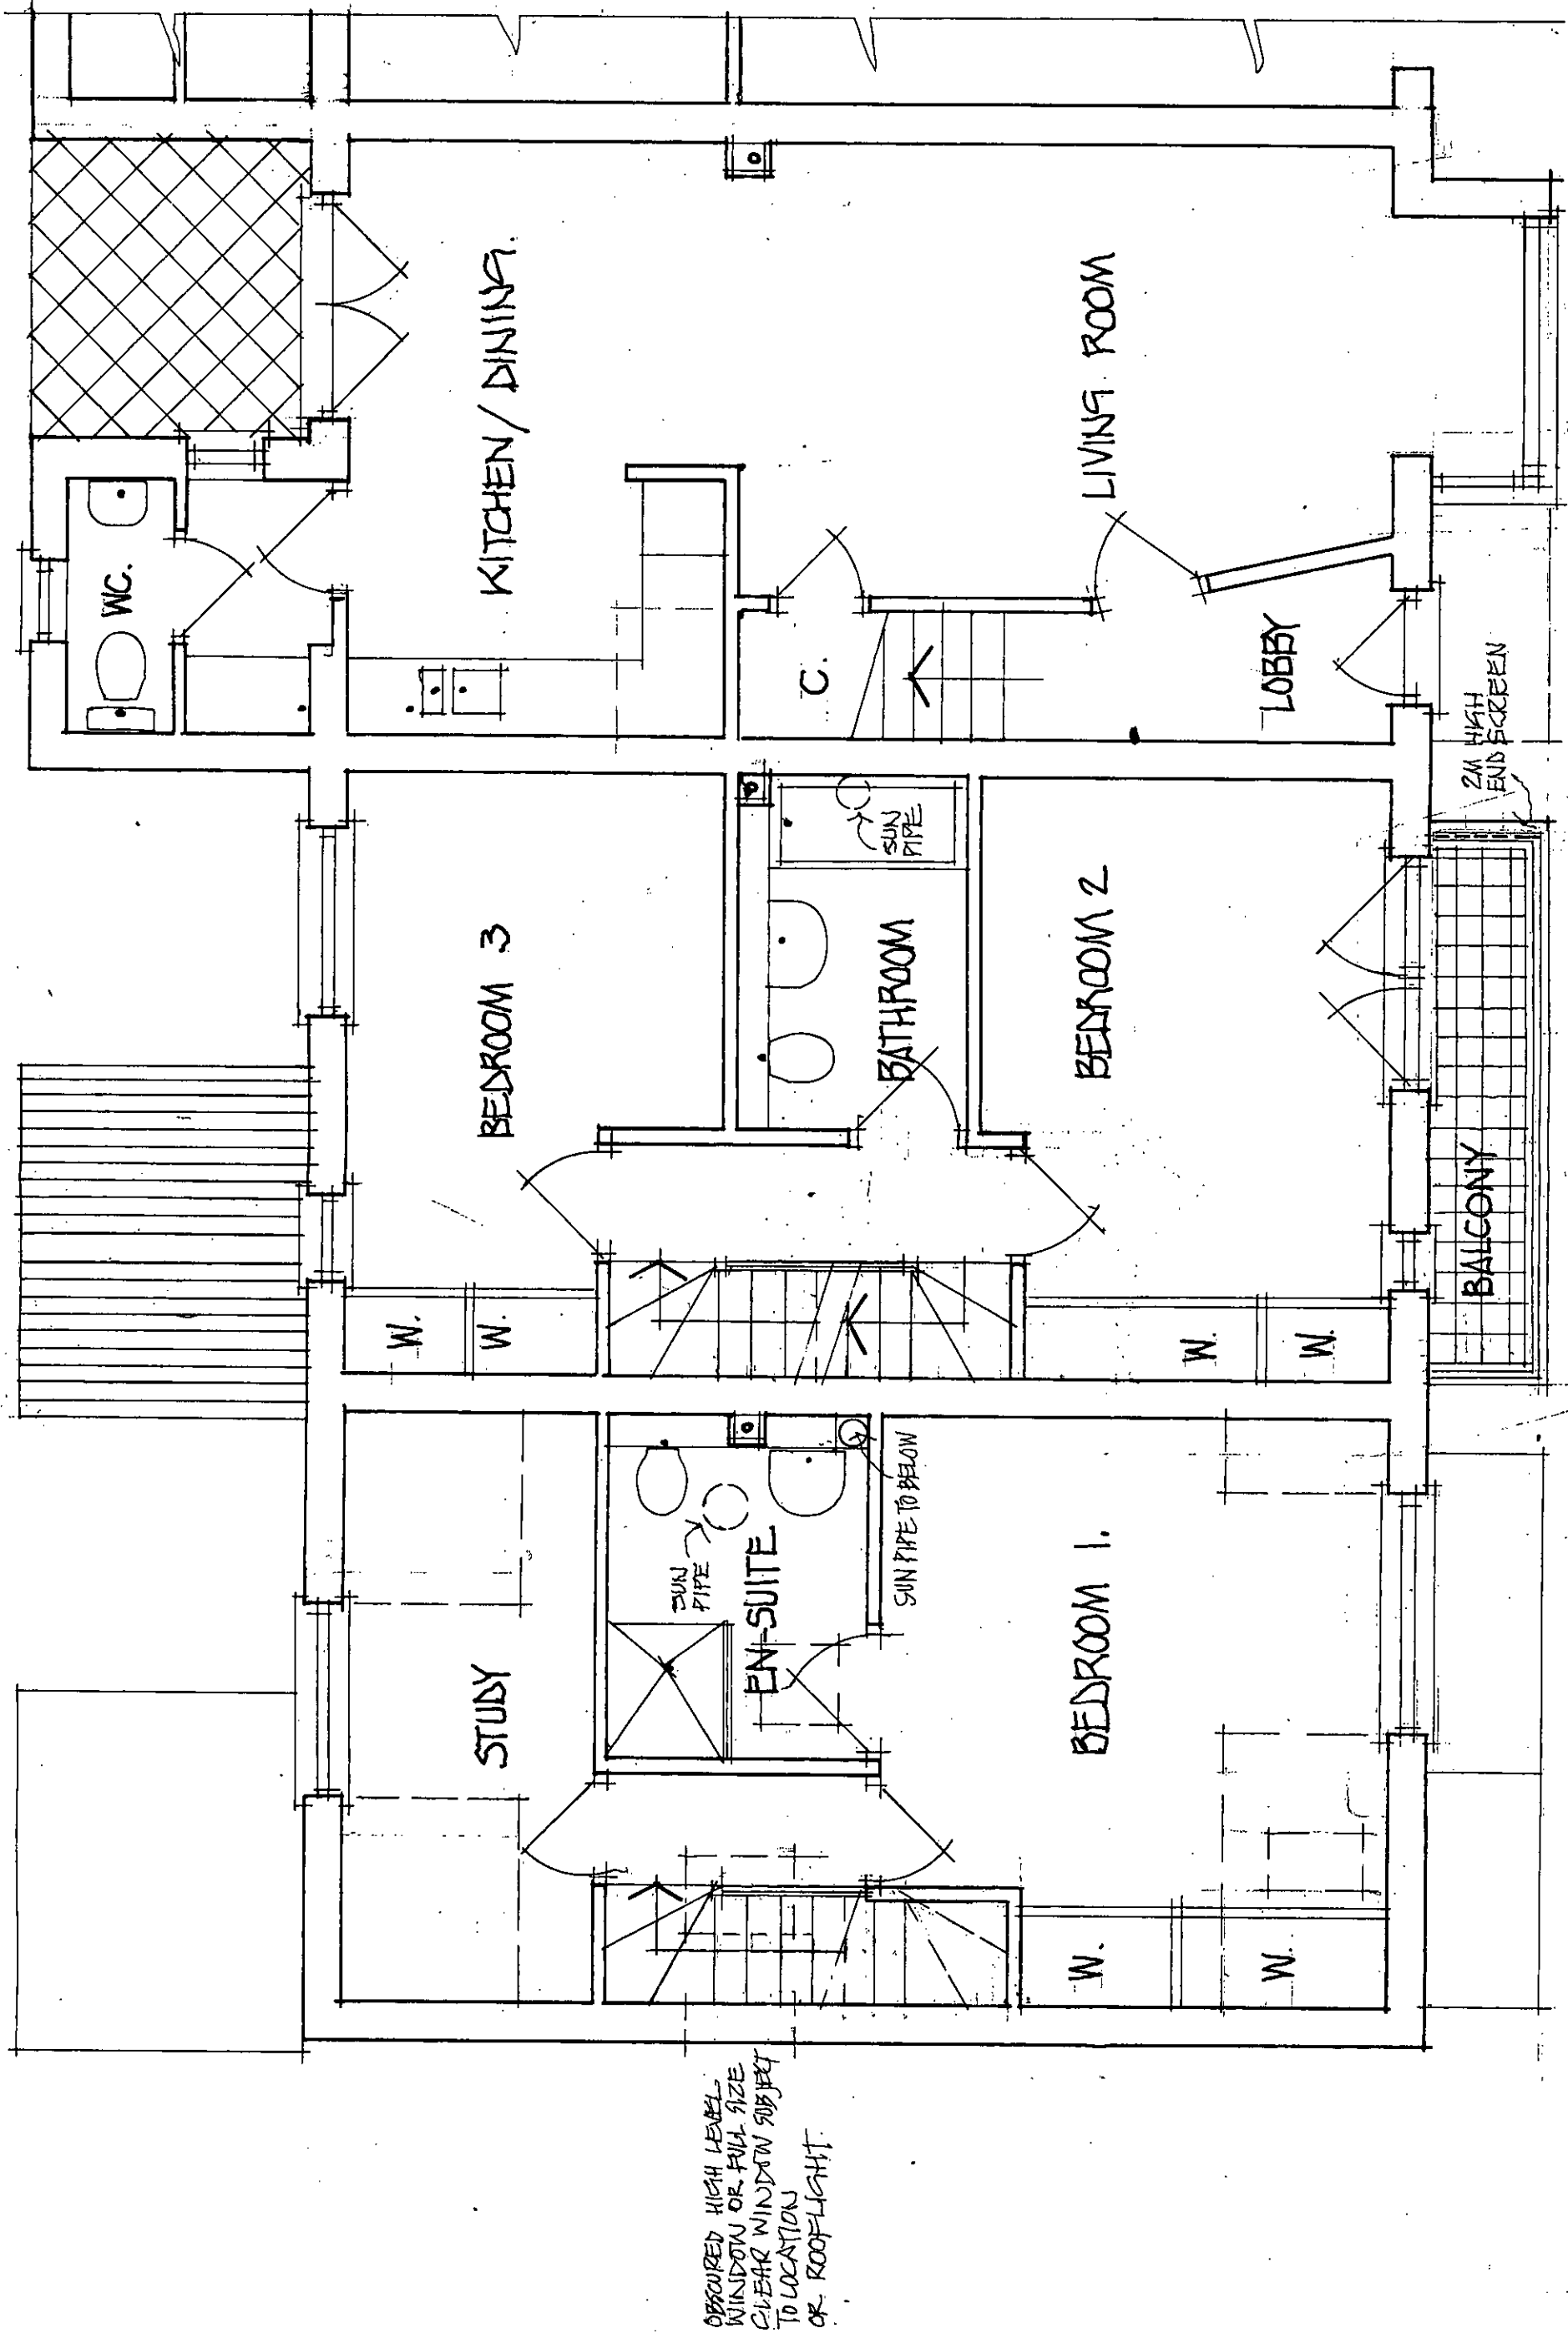

FLOOR PLANS - 2 1/2 STOREY 3 BEDROOM HOUSES 96.50M² SCALE / 1:50 @ A3

THE OLD DAIRY . LITTLEHAMPTON DATE / 20.04.2014

GRAHAM NICOLLS LTD . BUILDING DESIGN + TECHNOLOGY DWG NO / 030114 / TP.02/04

TEL / 07990 522709