


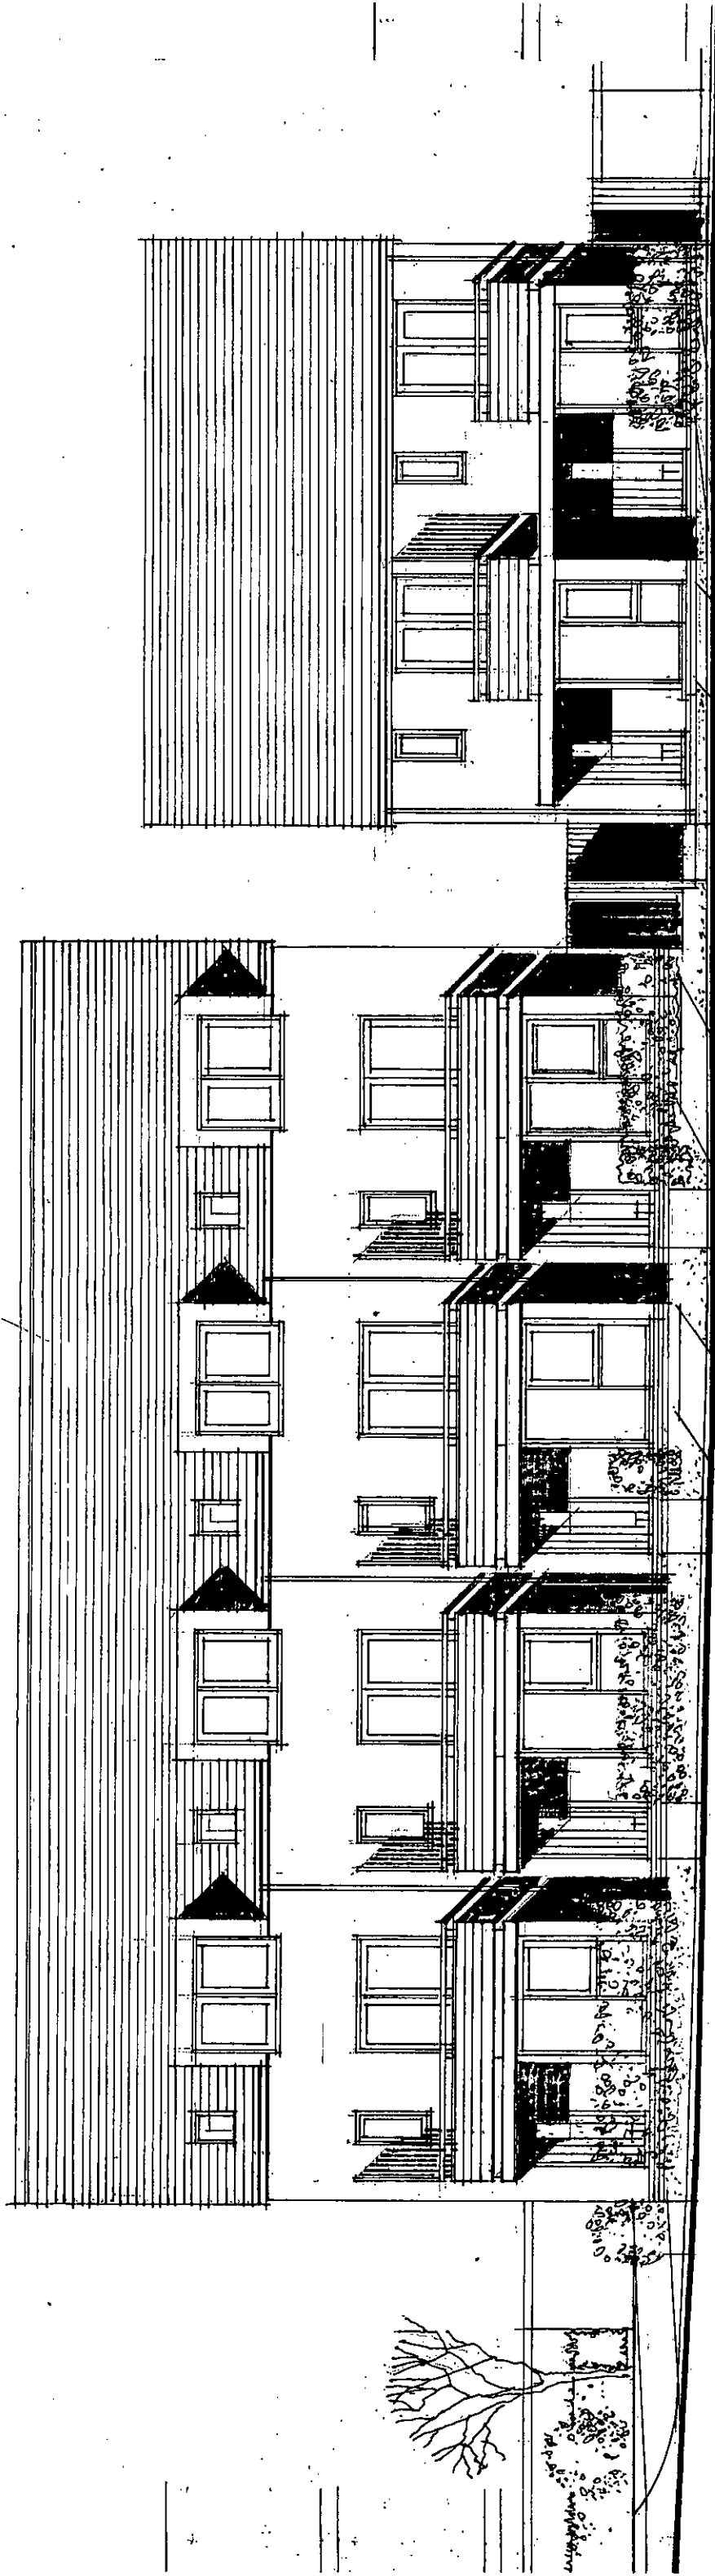

PLOTS 1 TO 6 FRONT ELEVATION AS PROPOSED  
THE OLD DAIRY . LITTLEHAMPTON  
GRAHAM NICOLLS LTD . BUILDING DESIGN + TECHNOLOGY

SCALE / 1:100  
DATE / 06.05.2014  
DWG. NO / 030114/TP.2/09

TEL / 07990 522709