


17/05/14
M11/14/PL

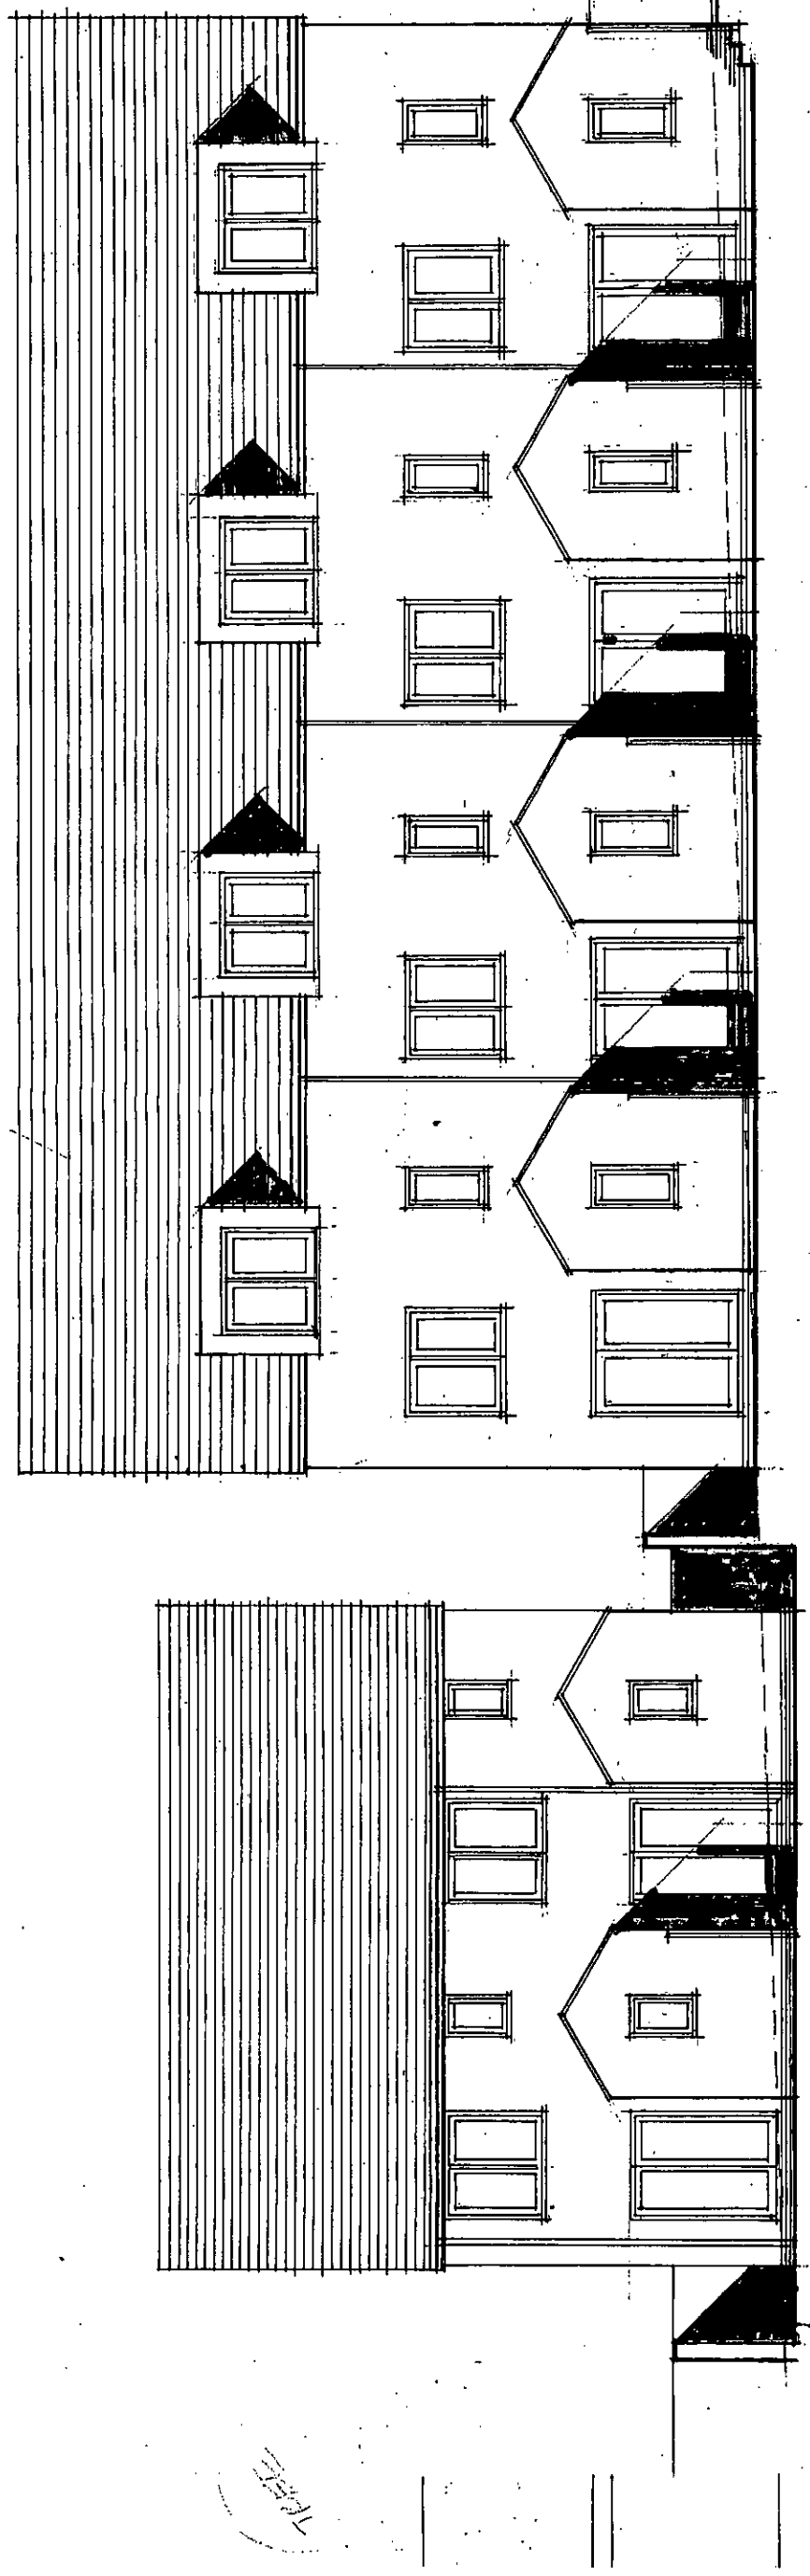

PLOTS 1 TO 6 REAR ELEVATION AS PROPOSED
THE OLD DAIRY : LITTLEHAMPTON
GRAHAM NICCOLLS LTD . BUILDING DESIGN + TECHNOLOGY

SCALE / 1:100 @ A3
DATE / 07.05.2014
DWG. No / 030114/TP2/10

TEL/07990 522709