


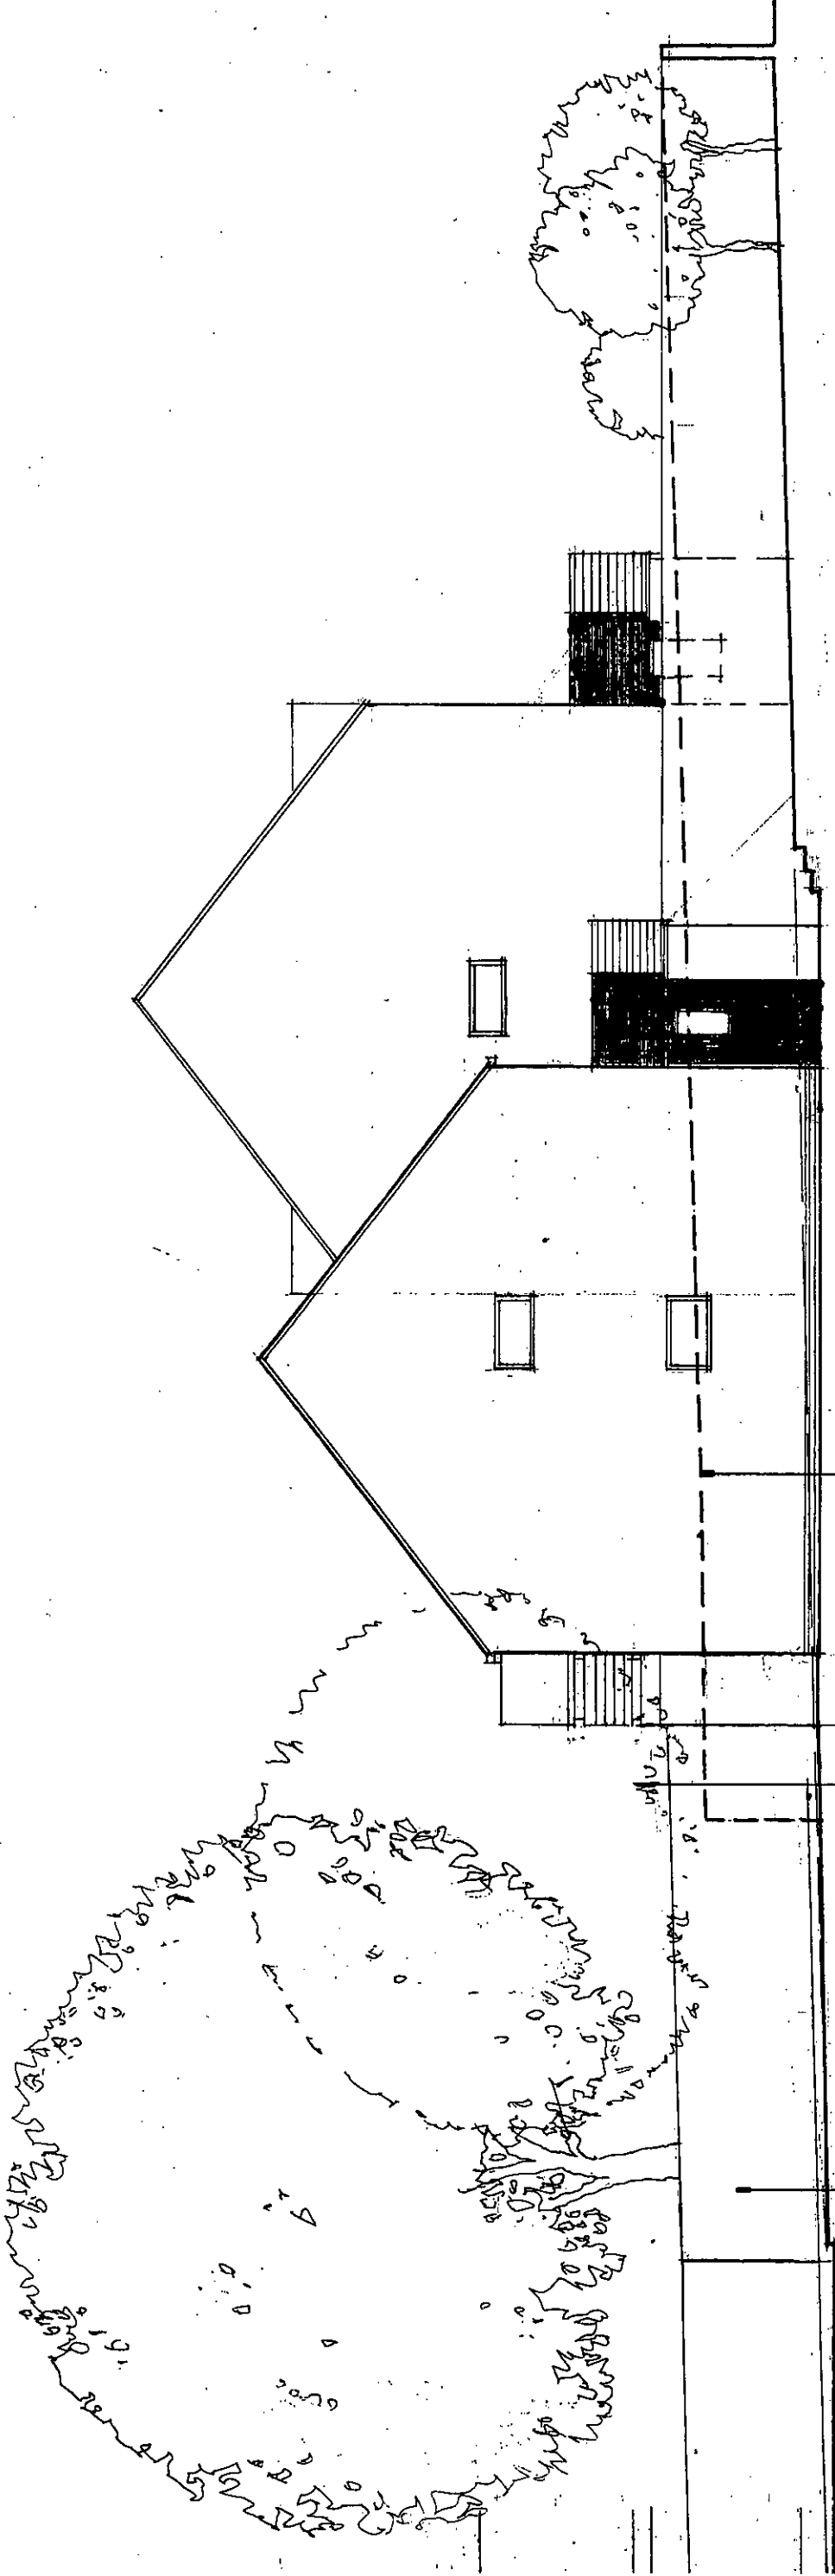

EXISTING BOUNDARY WALL TO BE ADAPTED

EXISTING WALL TO FLINTSTONE CENTRE RETAINED

OUTLINE OF TREE AT No.7 CHURCH ST.

0.000

PLOTS 1 TO 6 SOUTH ELEVATION AS PROPOSED

THE OLD DAIRY . LITTLEHAMPTON

GRAHAM NICOLLS LTD . BUILDING DESIGN + TECHNOLOGY

TEL/07990 522709

SCALE / 1:100 @ A3

DATE / 12.05.2014

DWG. NO / 030114/TPZ/11