


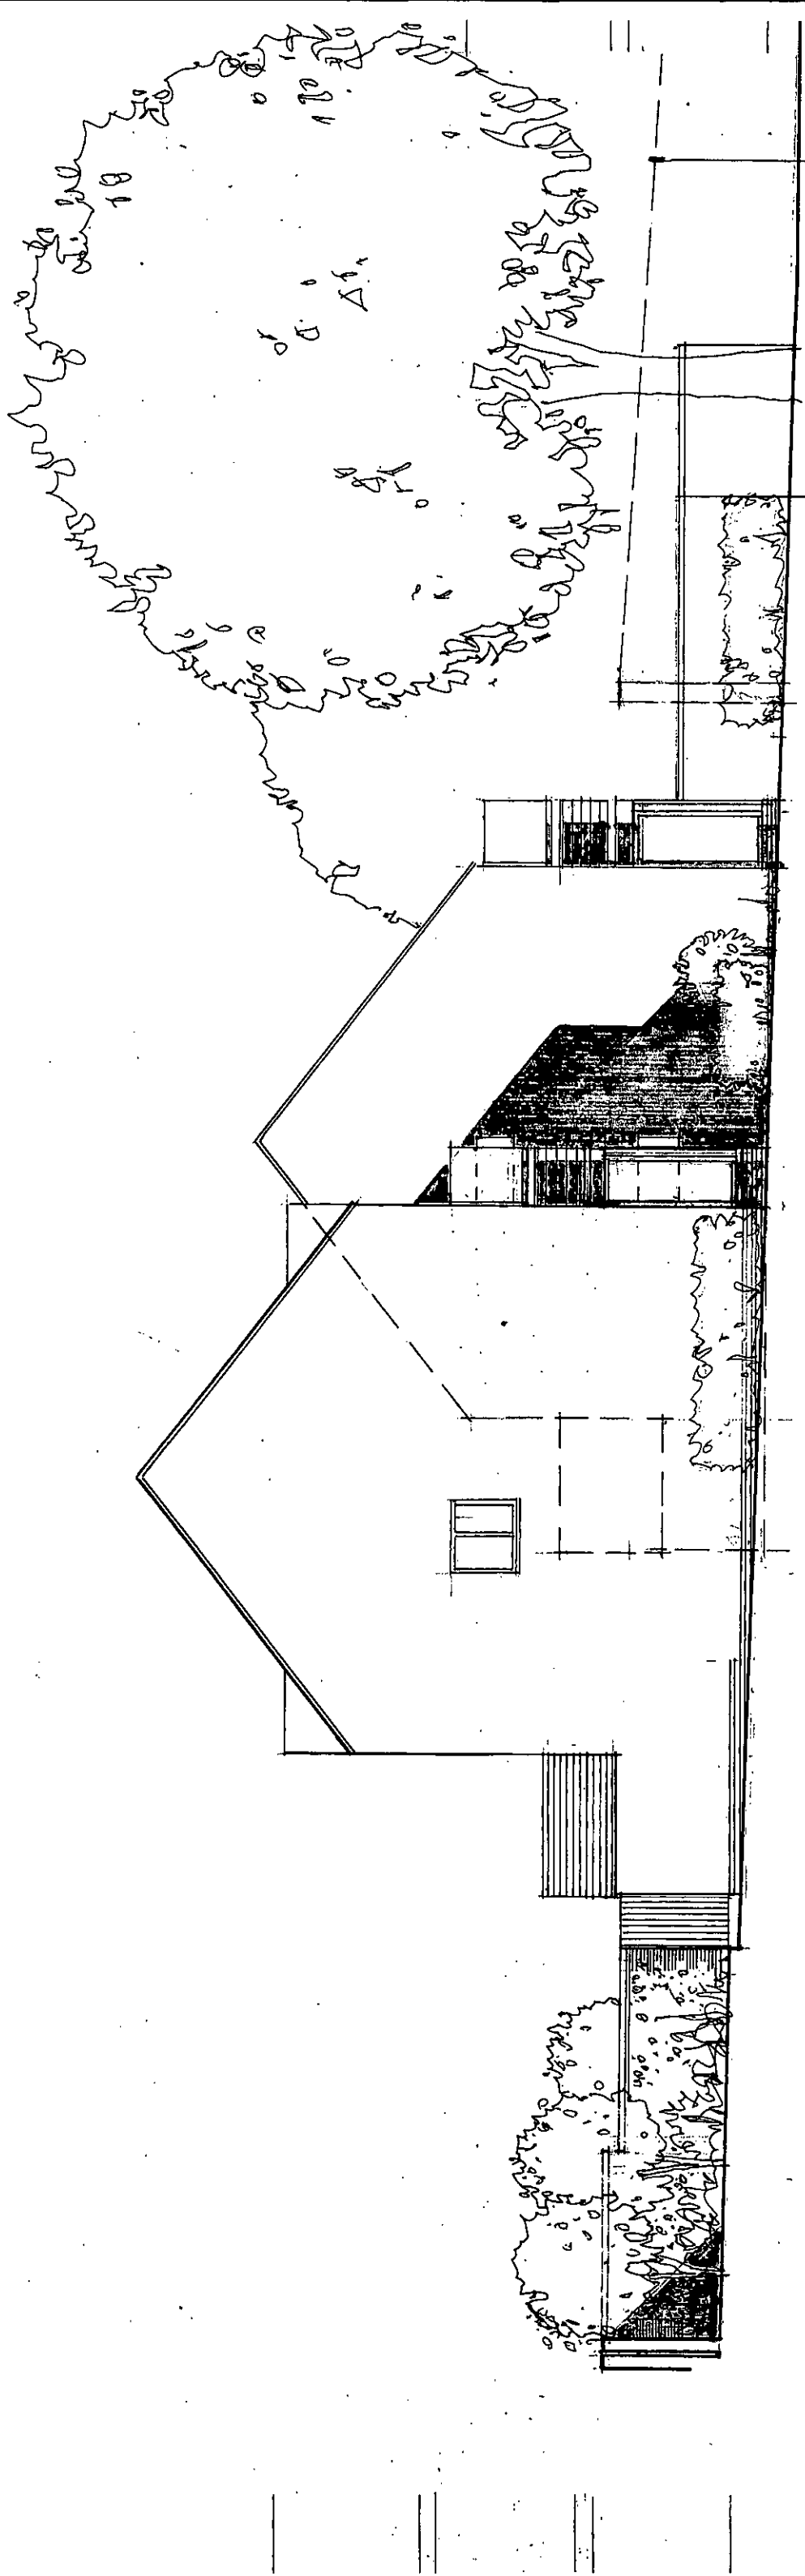

OUTLINE OF EXISTING RETAINED
BOUNDARY WALL TO THE FLINTSTONE CENTRE

0.000

PLOTS 1 TO 6 NORTH ELEVATION AS PROPOSED
THE OLD DAIRY . LITTLEHAMPTON
GRAHAM NICCOLLS BUILDING DESIGN + TECHNOLOGY

SCALE / 1:100 @ A3
DATE / 16.05.2014
DWG NO / 030114 / TP2.12

TEL / 07990 522709