
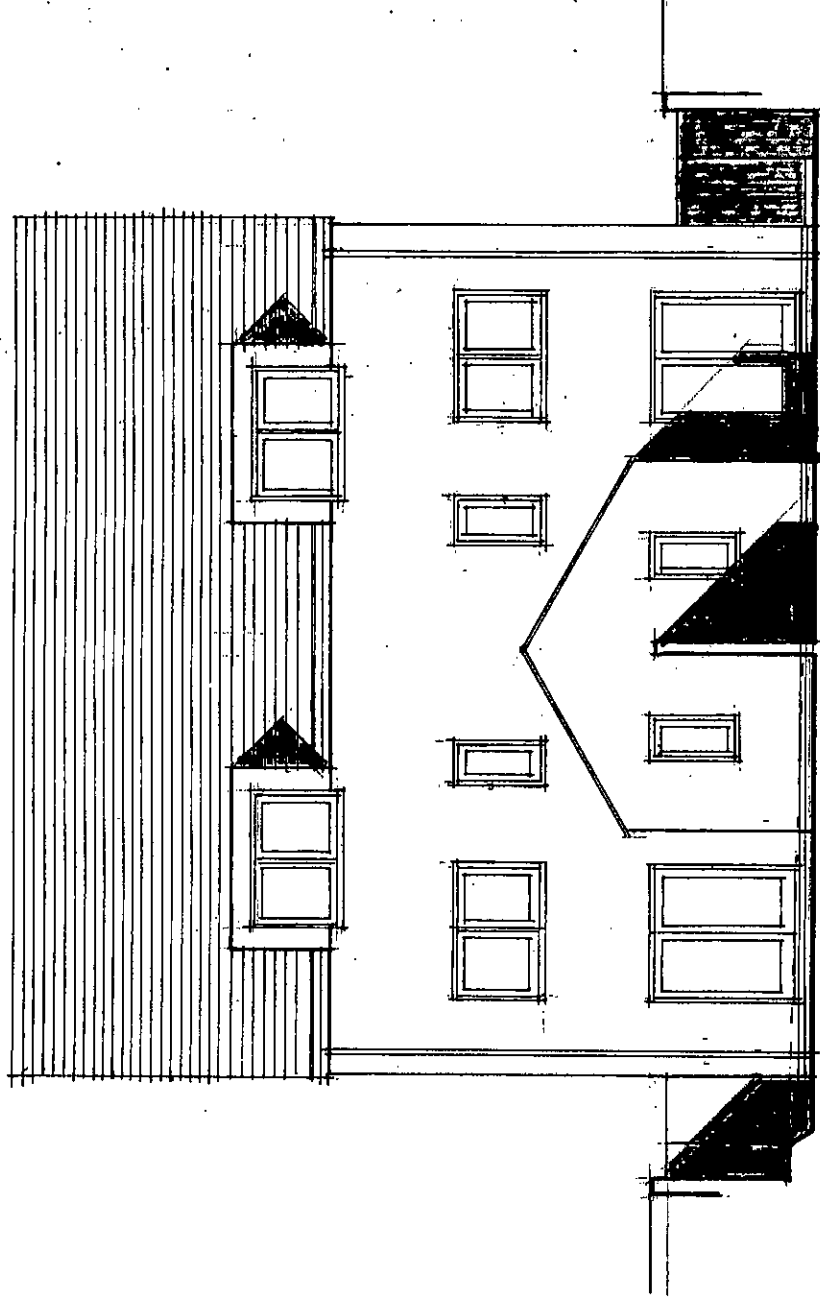


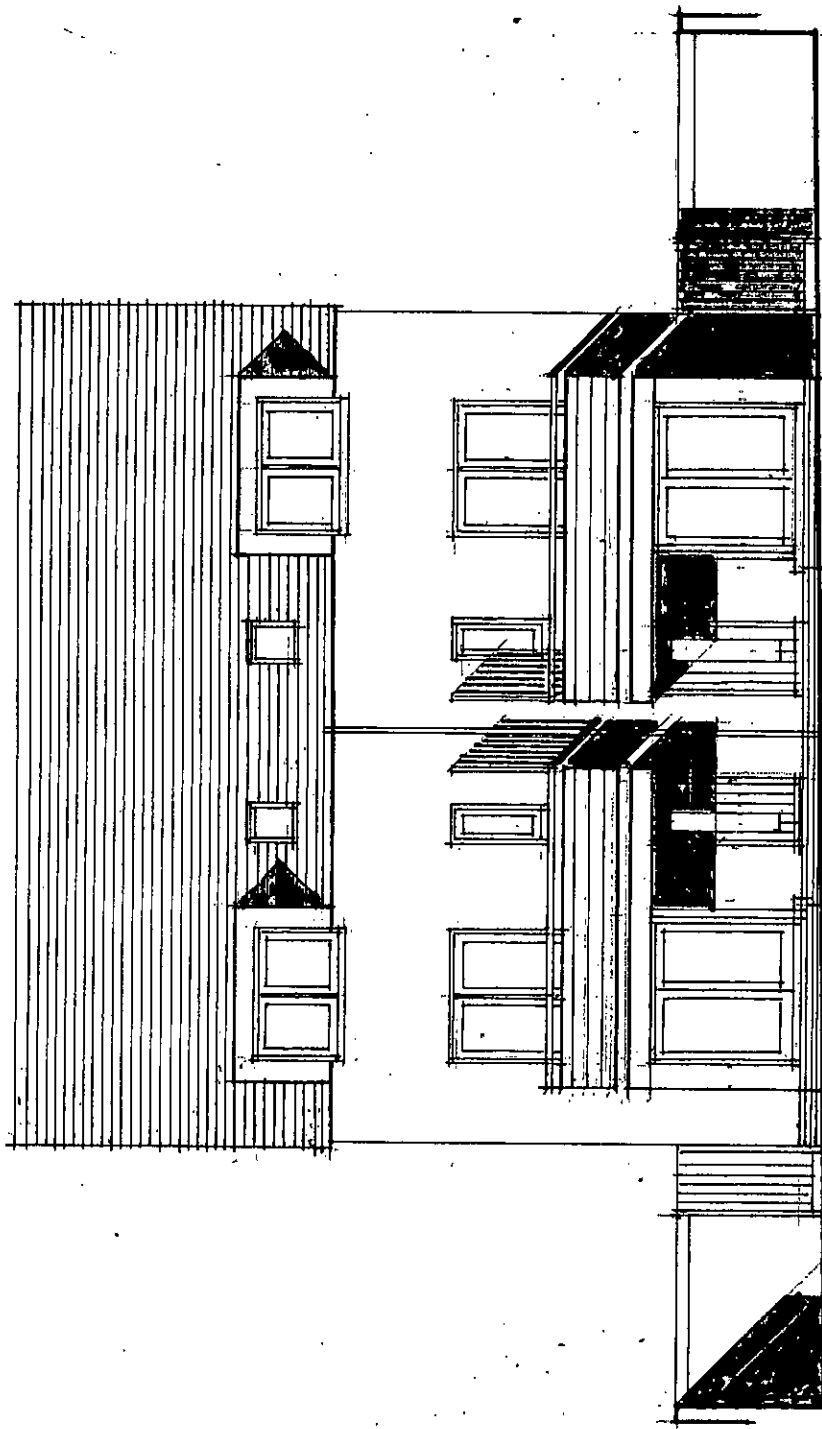

0.00

PLOTS 7 AND 8 FRONT AND REAR ELEVATIONS
THE OLD DAIRY LITTLEHAMPTON
GRAHAM NICOLLS LTD. BUILDING DESIGN + TECHNOLOGY

SCALE / 1:100
DATE / 06.05.2014
DWG. NO / 030114 / TP2 / 13

TEL / 07990 522709