


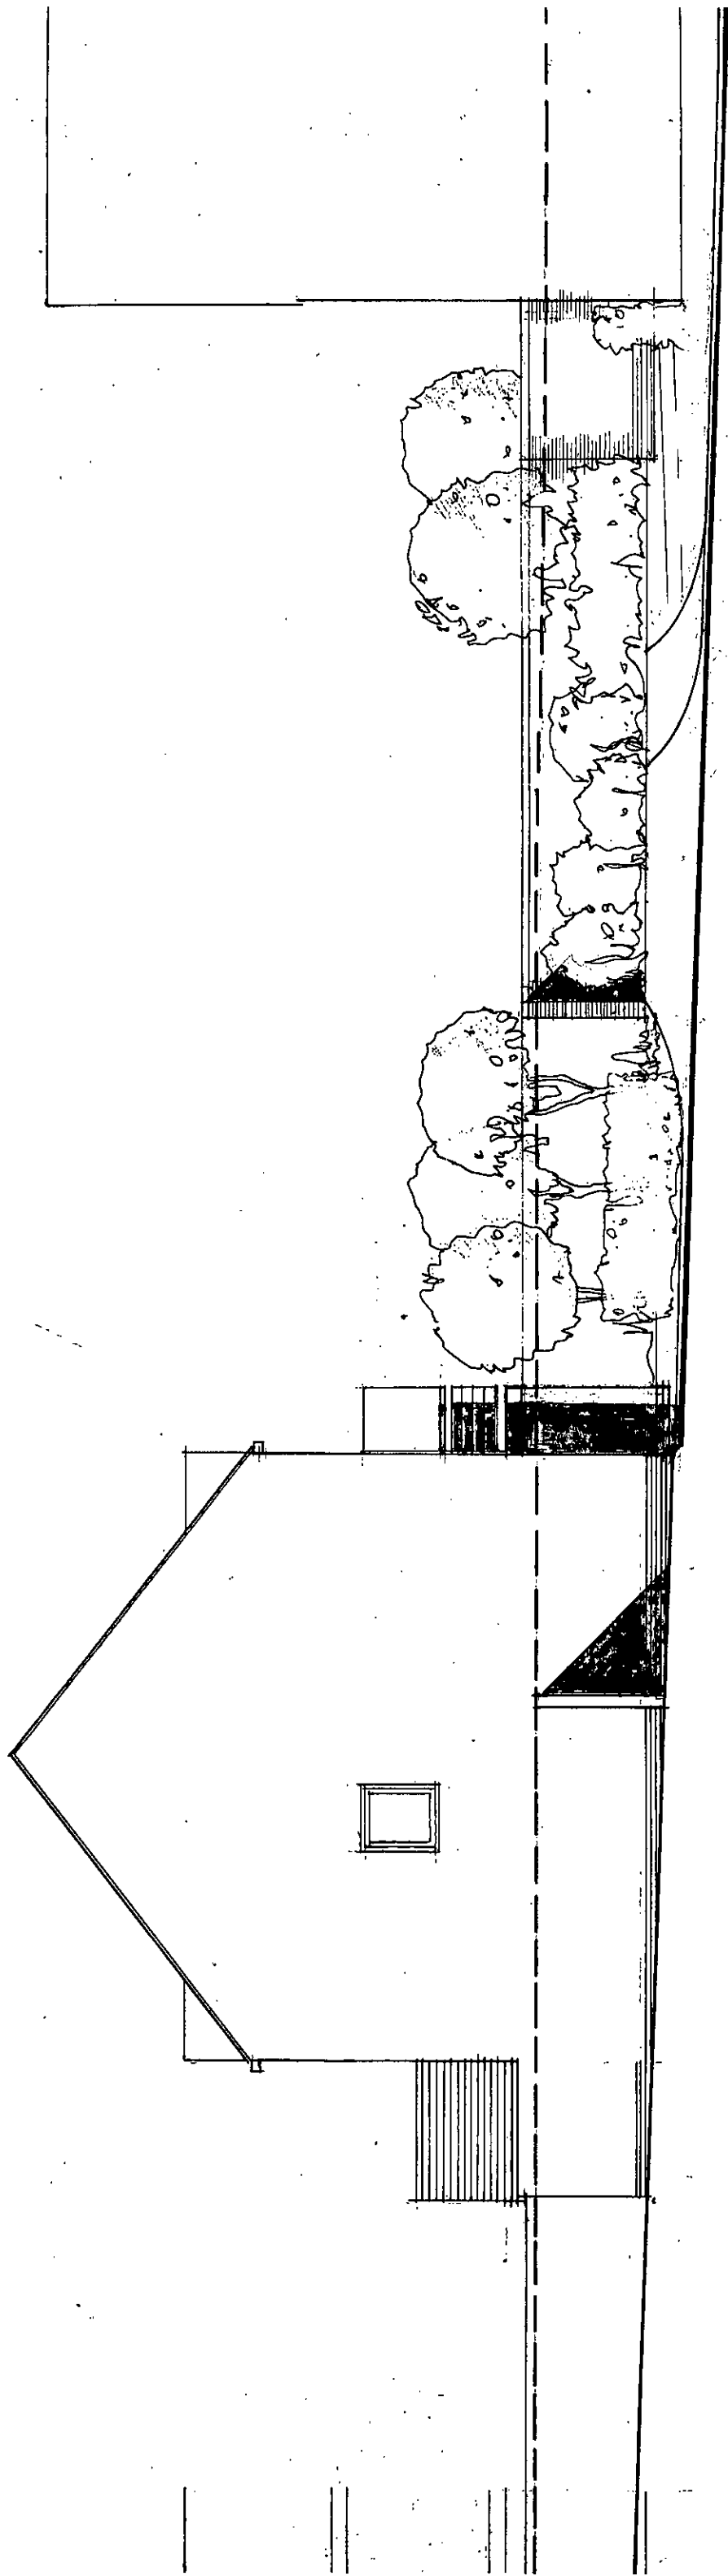

PLOT 8 WEST ELEVATION AS PROPOSED
THE OLD DAIRY, LITTLEHAMPTON
GRAHAM NICOLLS BUILDING DESIGN + TECHNOLOGY

SCALE / 1:100
DATE / 16.05.2014
DWG NO / 030114 / TP2 / 14

TEL / 07990 522709