


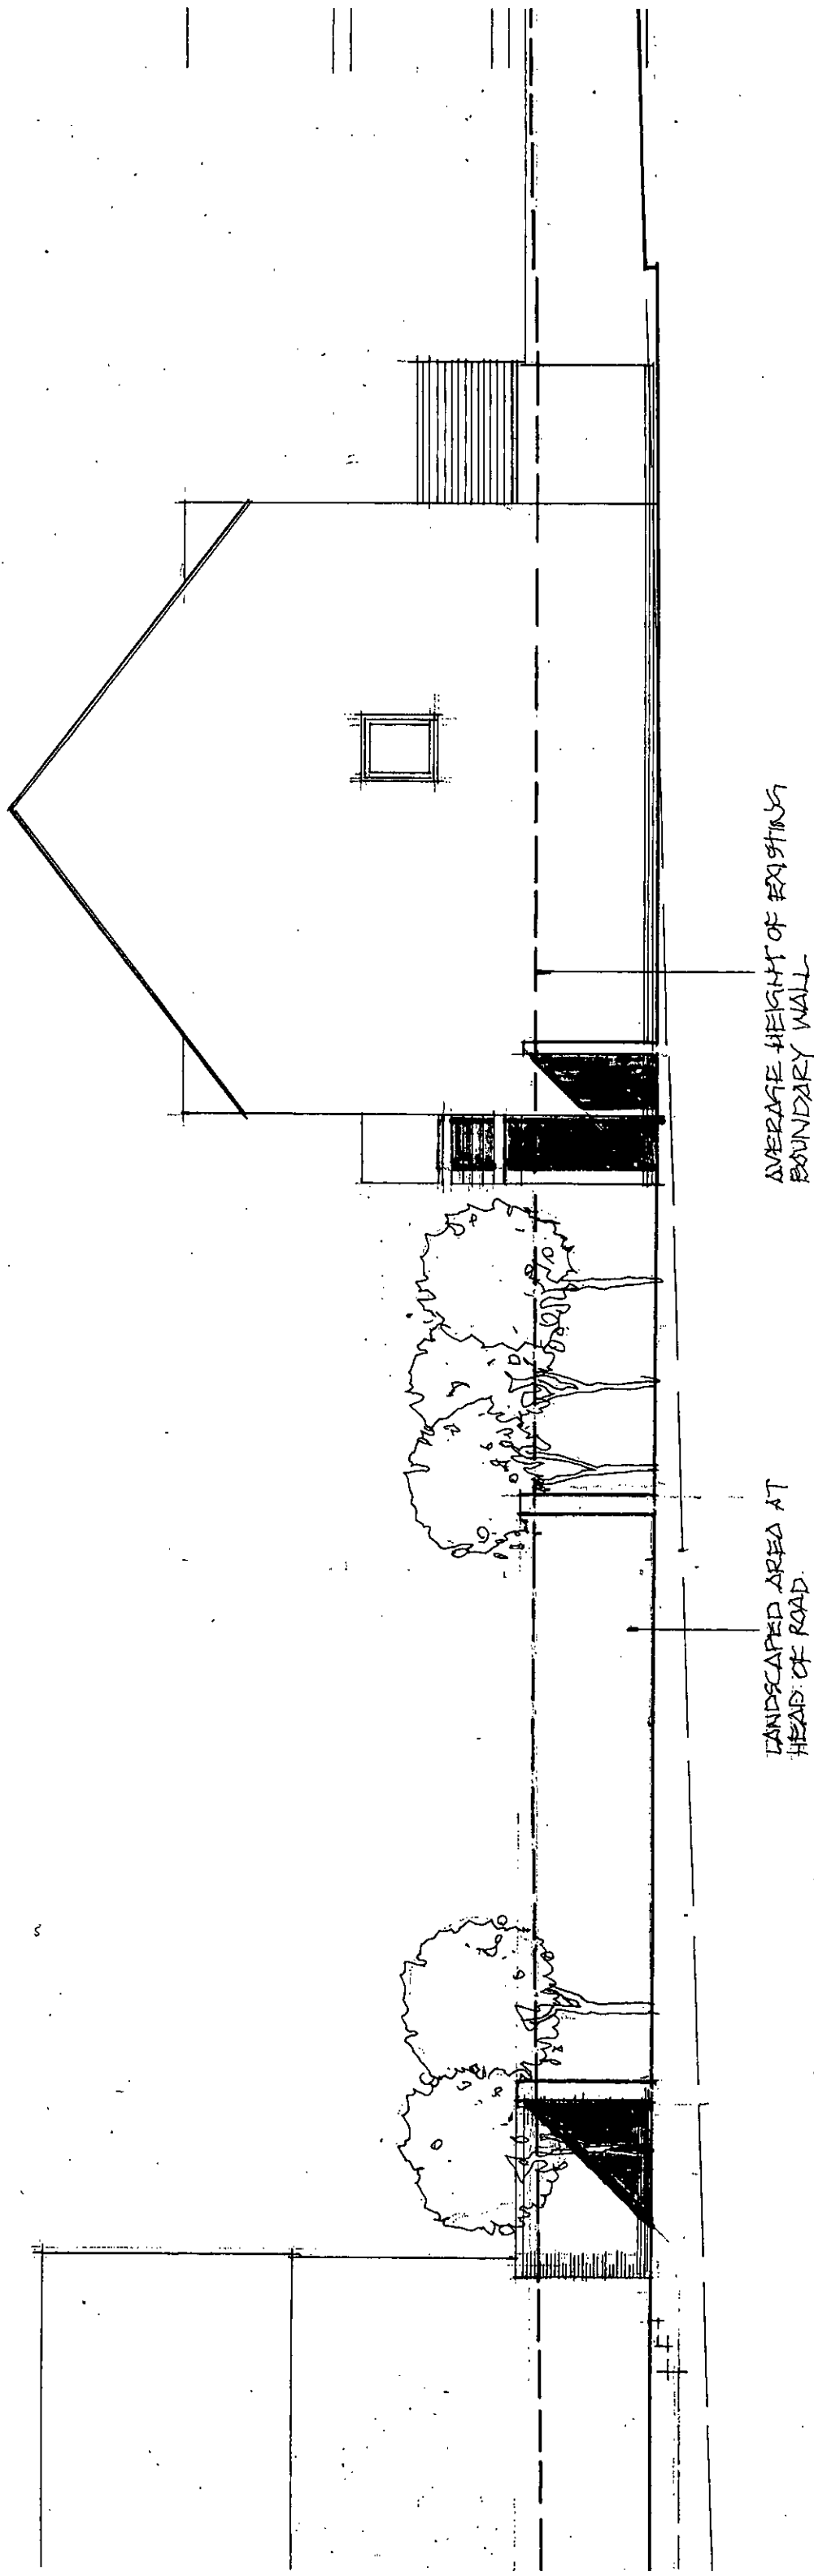

0.00

PLOT 7 EAST ELEVATION AS PROPOSED
THE OLD DAIRY : LITTLEHAMPTON
GRAHAM NICOLLS . BUILDING DESIGN + TECHNOLOGY

SCALE / 1:100 @ A3
DATE / 16.05.2014
DWG. NO / 030114/TP2/15
TEL/079990 522709