


25177114 PL

SUBSTITUTION

717114

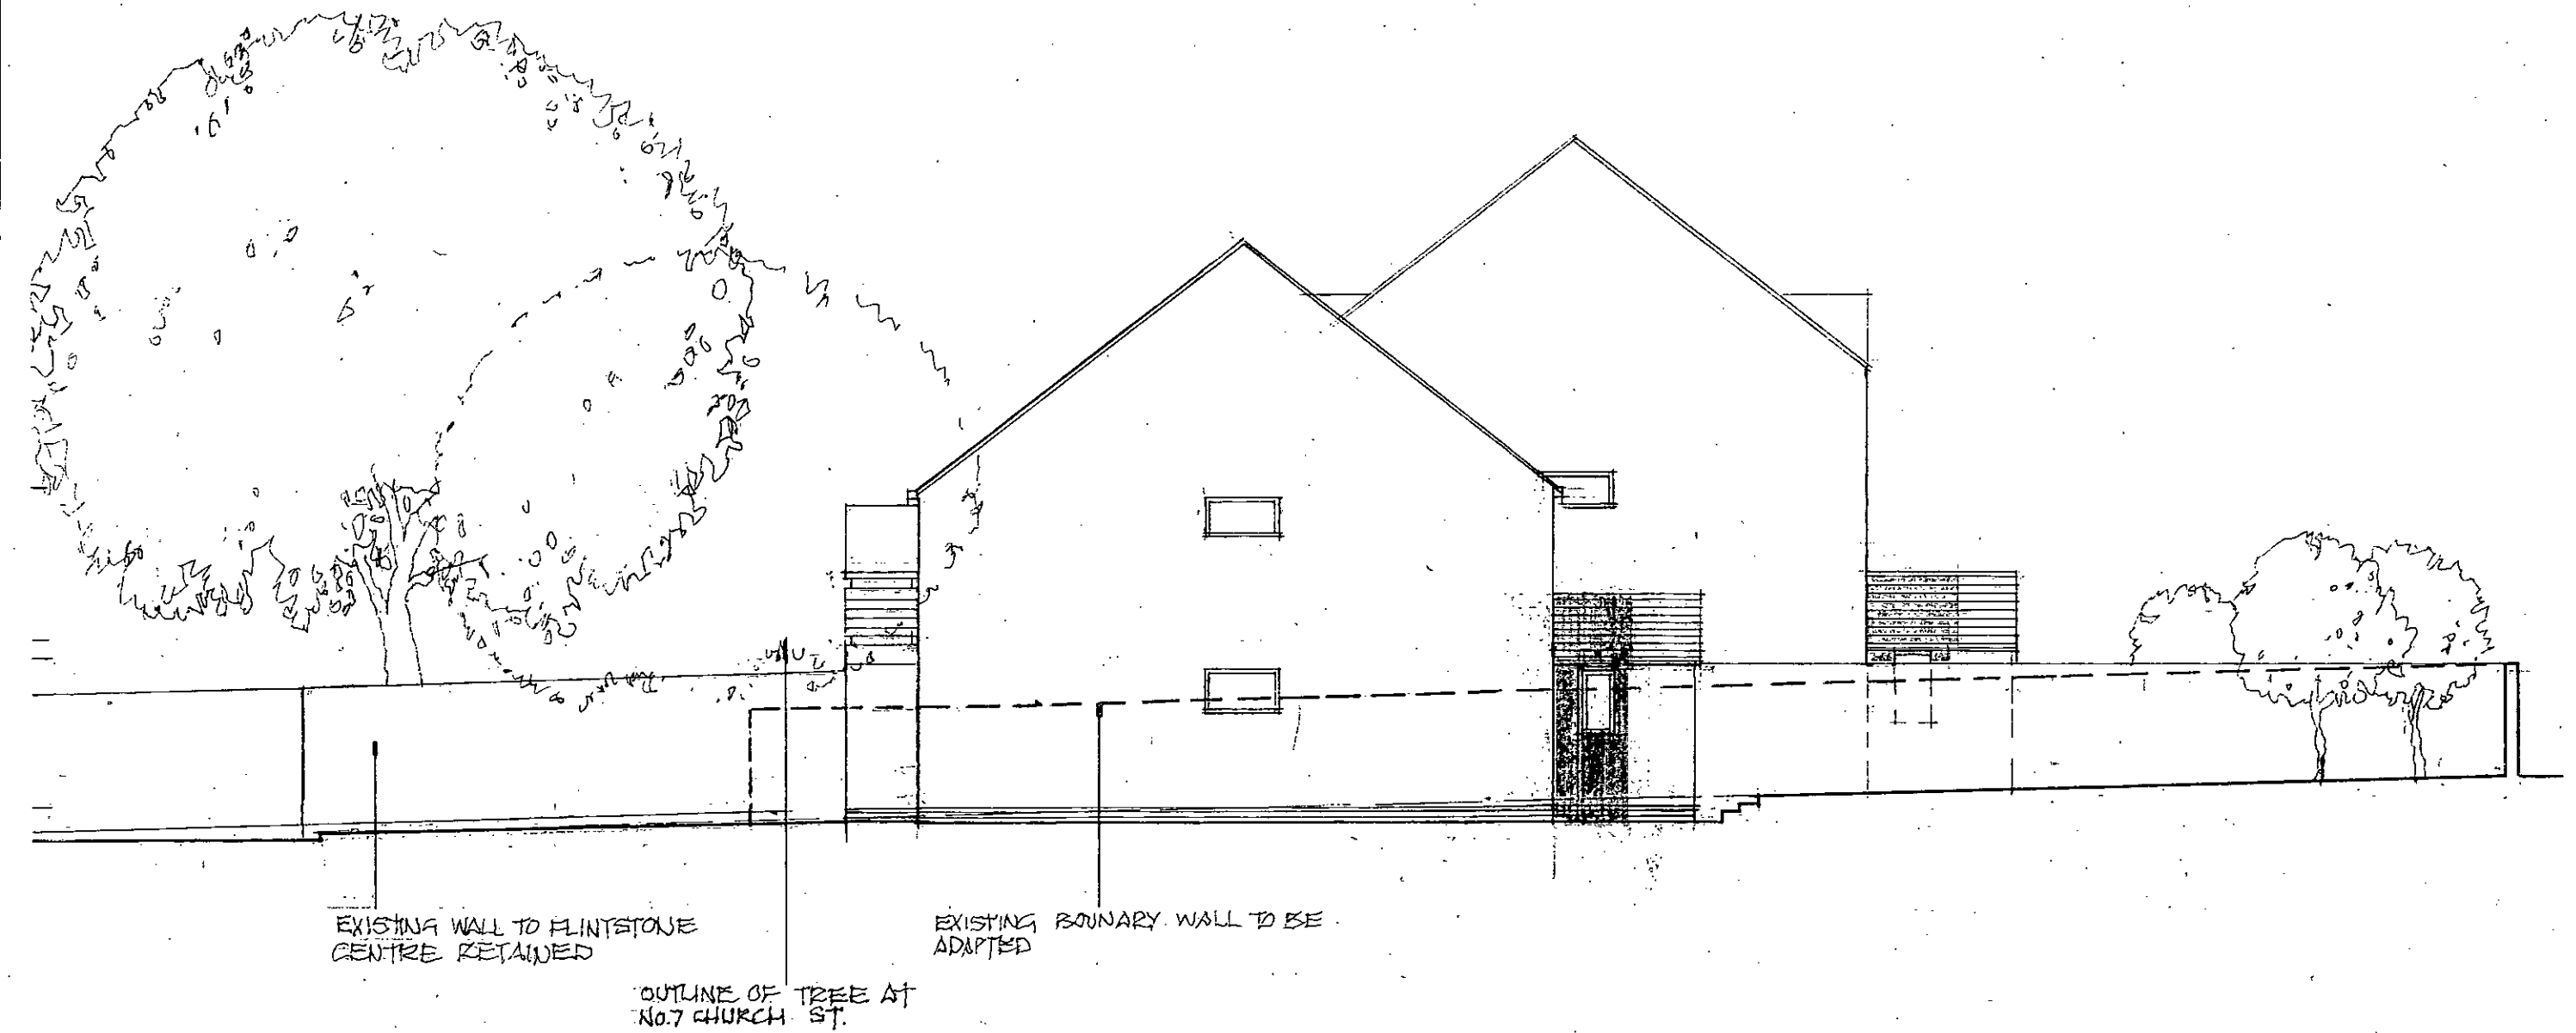

0.000

REV. A 04.06.2014 / LENGTH INCREASED TO COMPLY WITH SPACE STANDARDS

PLOTS 1 TO 6 SOUTH ELEVATION AS PROPOSED

THE OLD DAIRY . LITTLEHAMPTON

GRAHAM NICOLLS LTD . BUILDING DESIGN + TECHNOLOGY

TEL/07990 522709

SCALE / 1:100 @ A3

DATE / 12.05.2014

DWG. NO / 030114/TP.2/11. REV. 'A'