


L01177114 / PC

SUBSTITUTION
717114

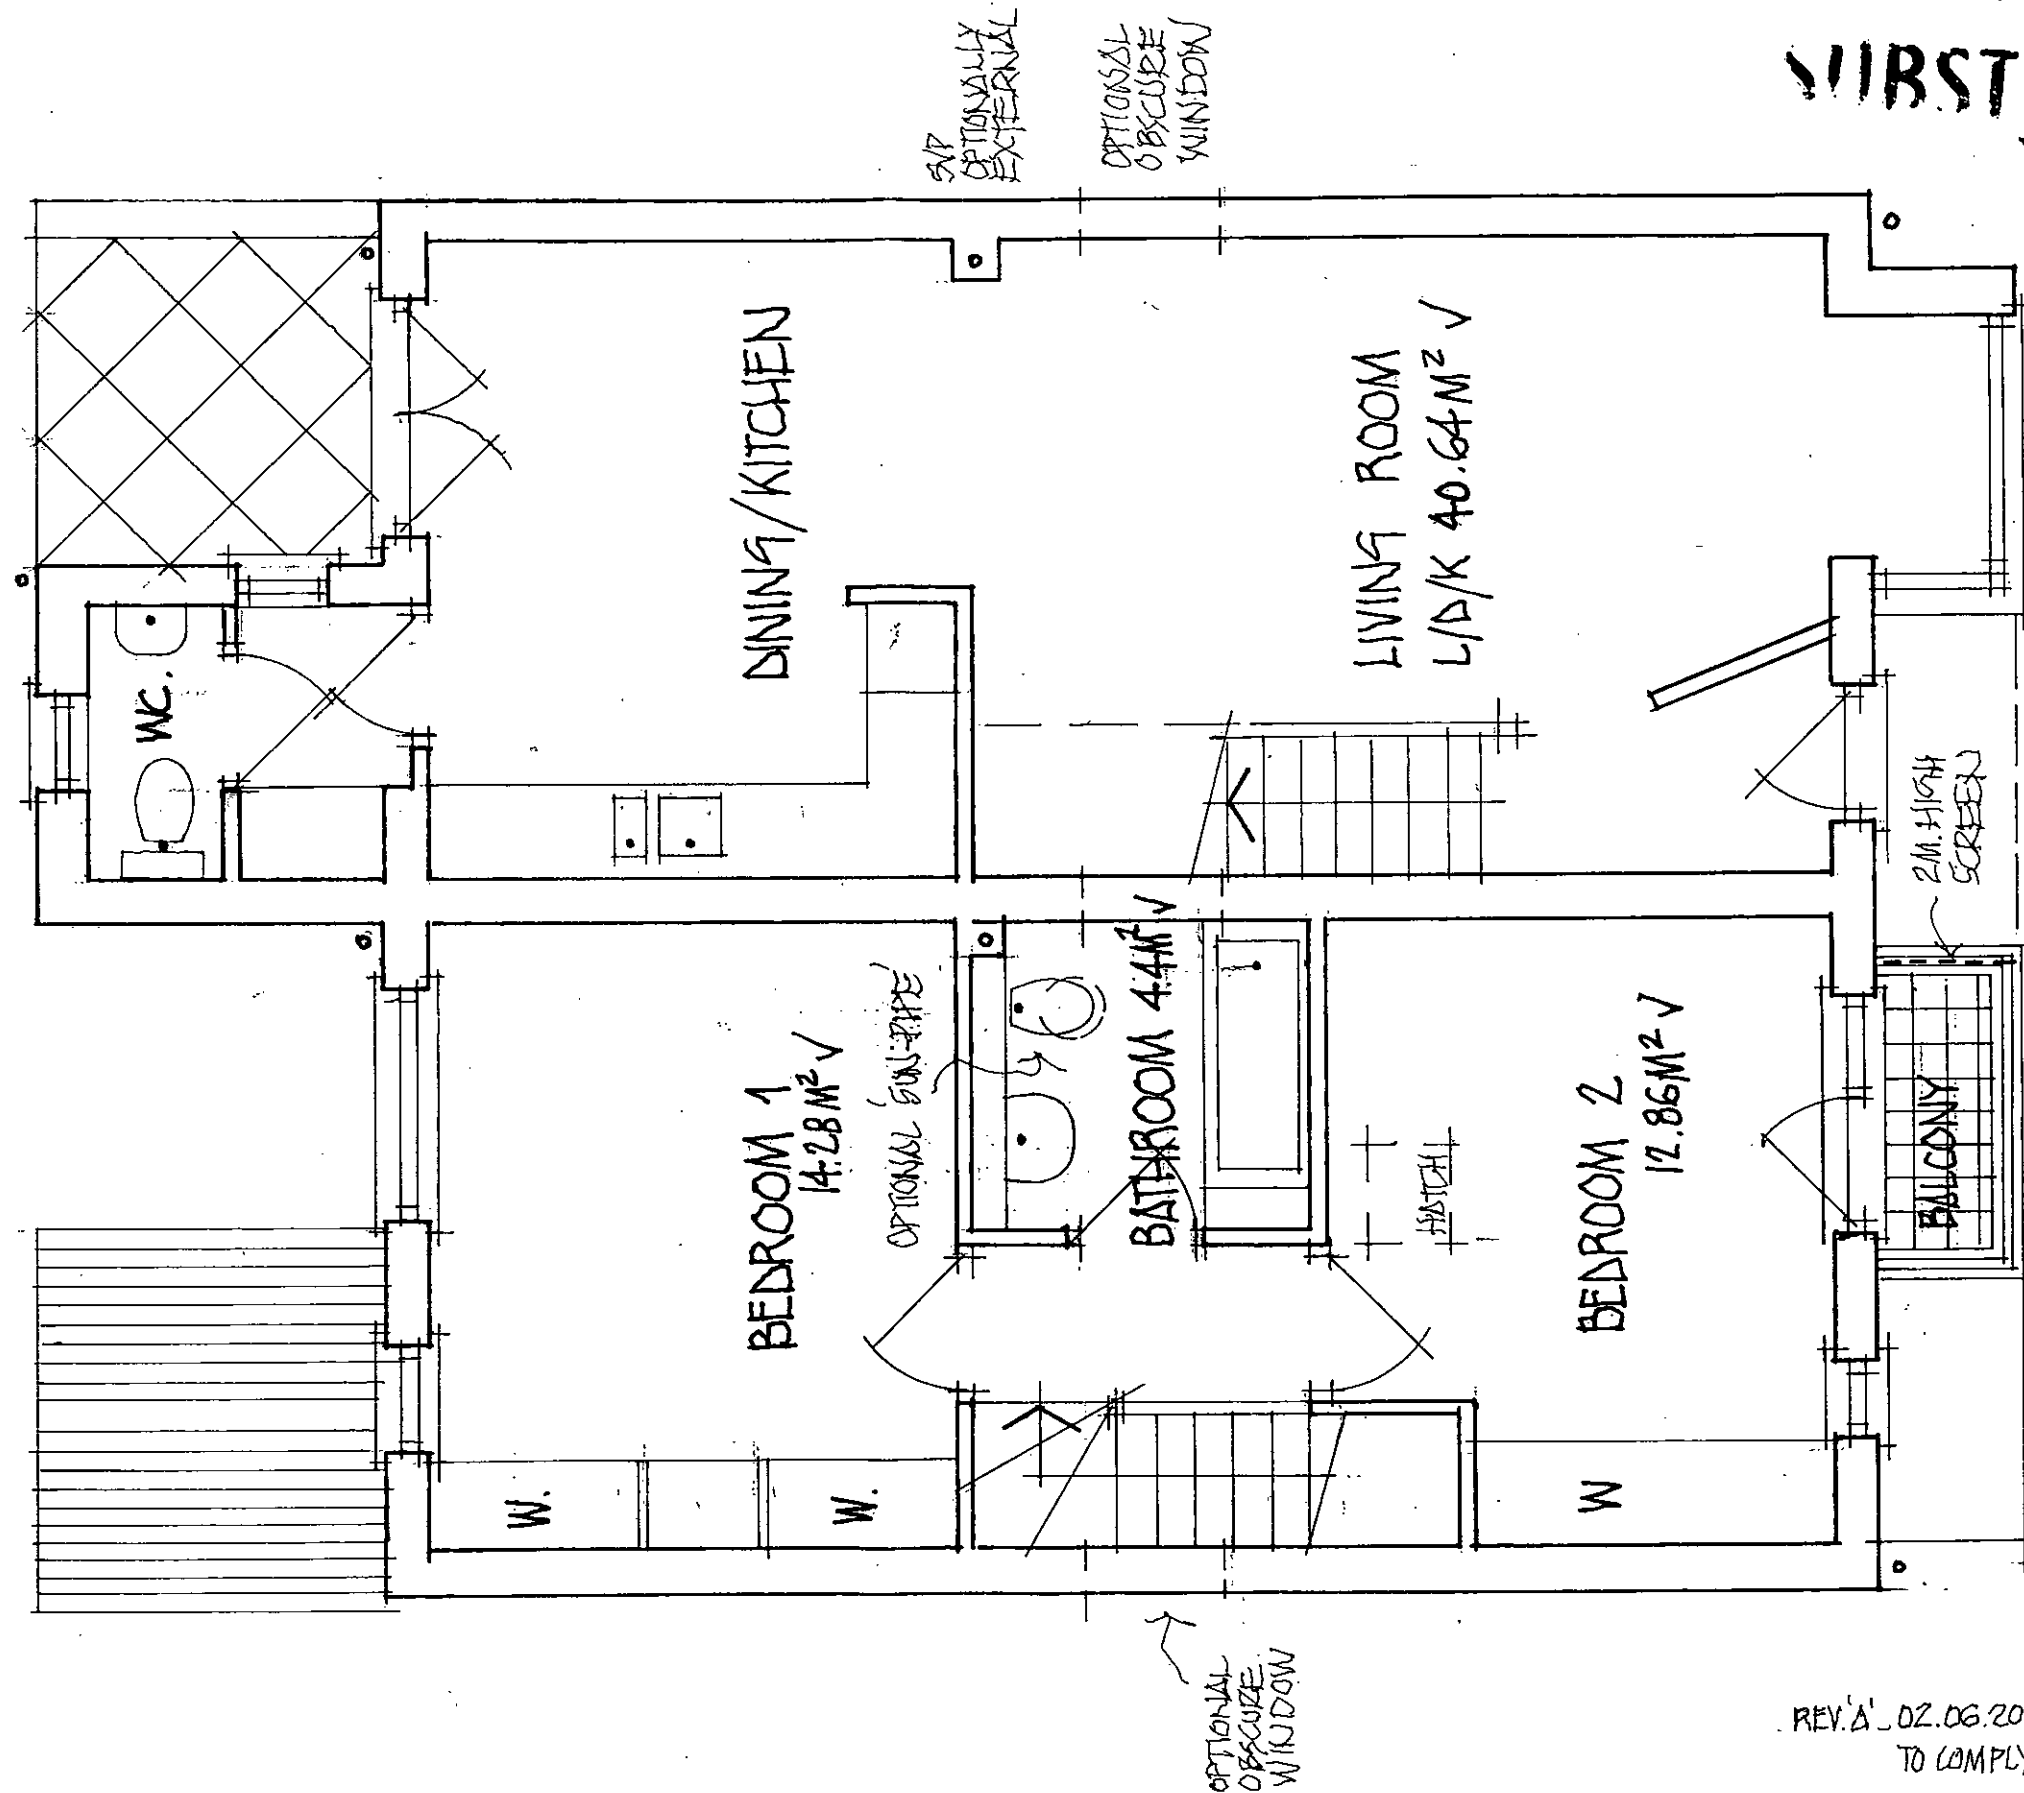

REV. 'A' 02.06.2014 / LENGTH INCREASED
TO COMPLY WITH SPACE STANDARDS

FLOOR PLANS - 2 STOREY 2 BEDROOM HOUSE
THE OLD DAIRY, LITTLEHAMPTON.

83.24M²

GRAHAM NICOLLS LTD. BUILDING DESIGN + TECHNOLOGY

TEL/07990 522709

SCALE / 1:50 @ A3

DATE / 20.04.2014

DWG. NO. / 030114 / TP2 / 03. REV. 'A'