




Subject to Statutory Approvals.

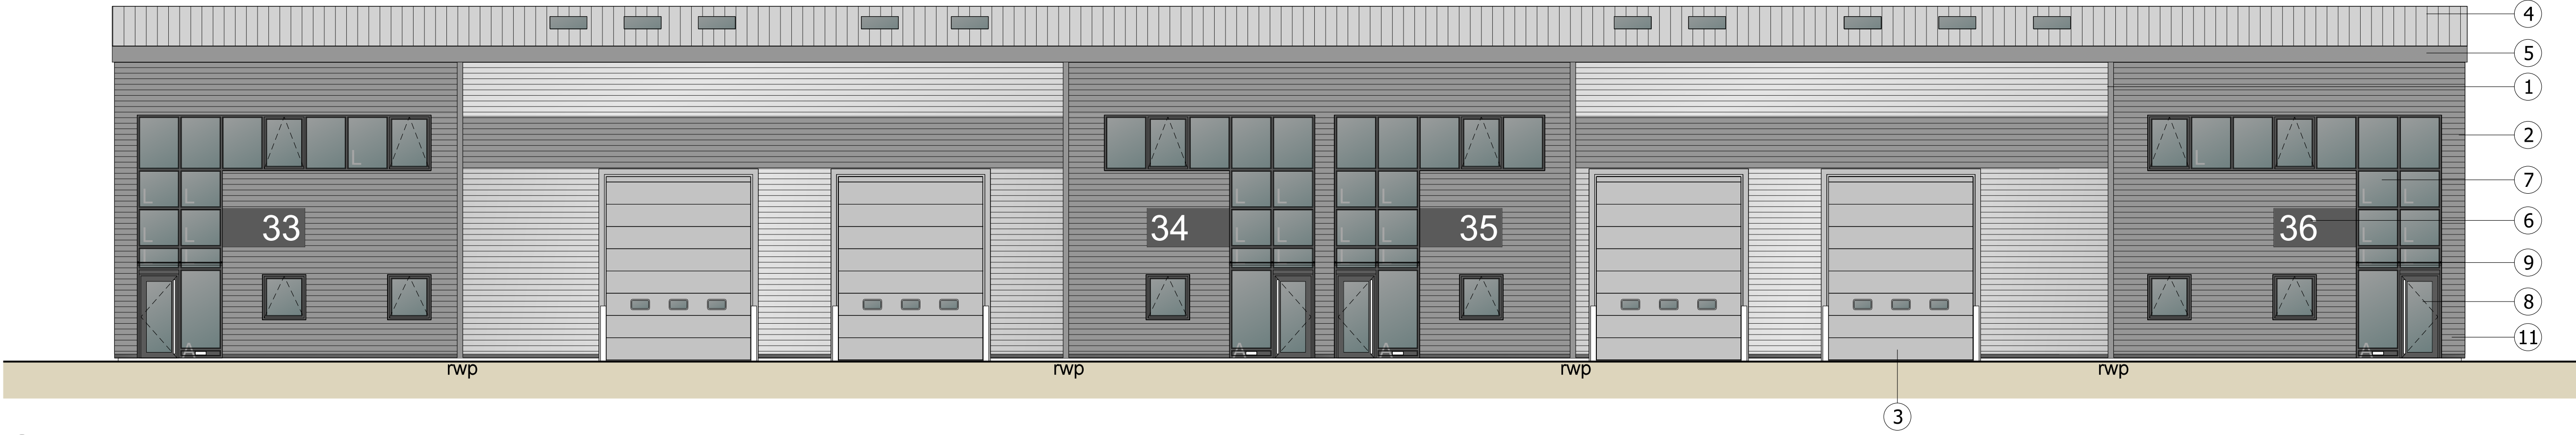

01 EAST ELEVATION
004 1:100

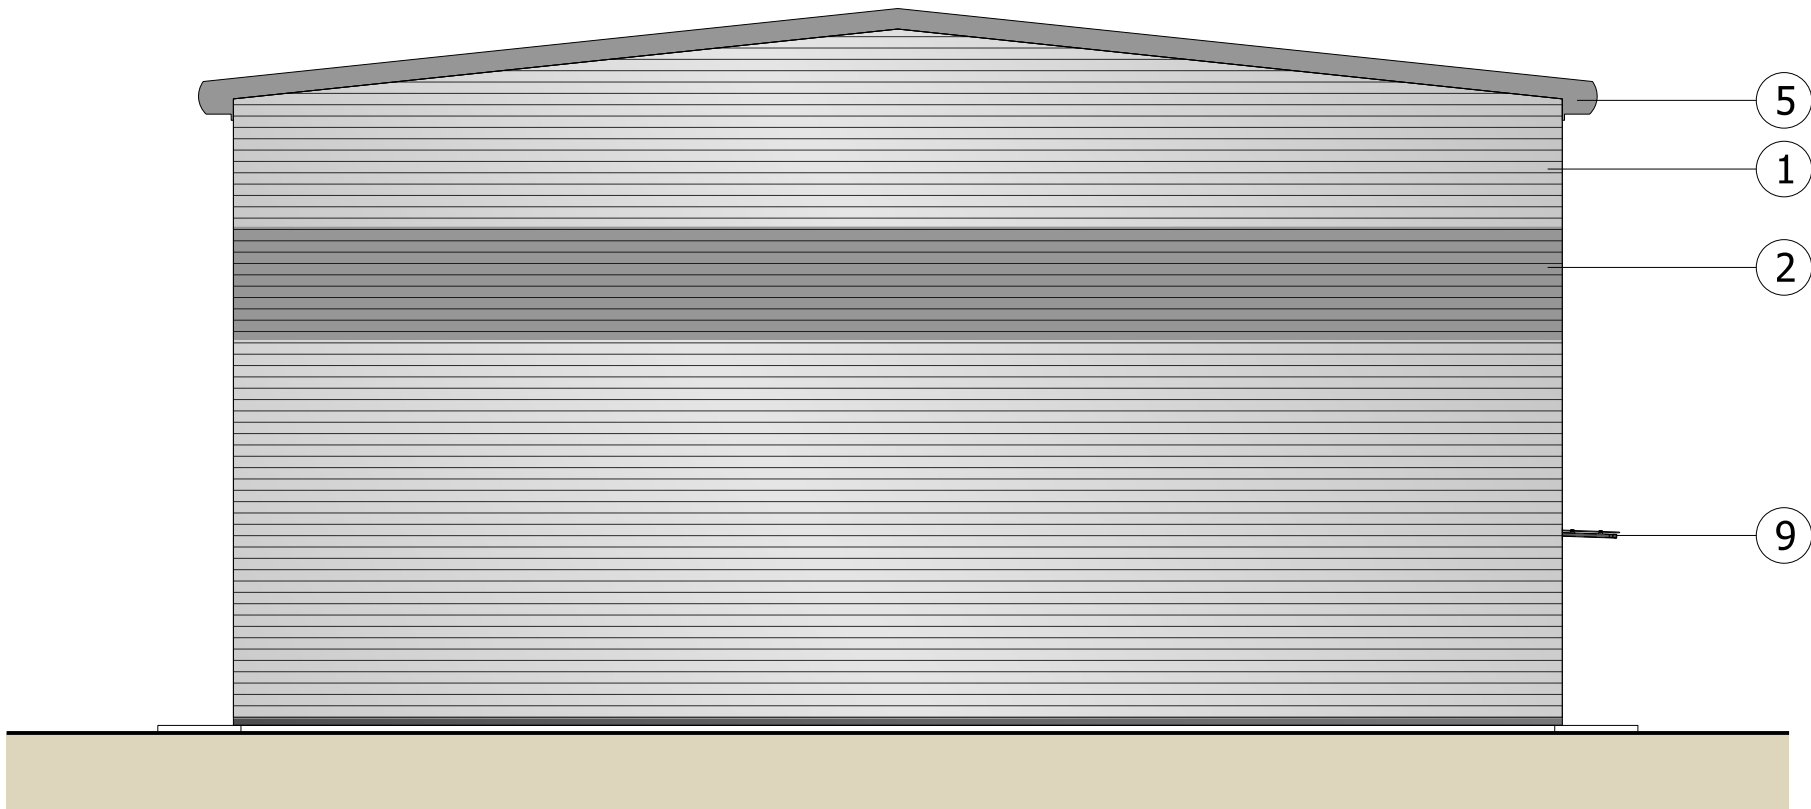


02 SOUTH ELEVATION
004 1:100

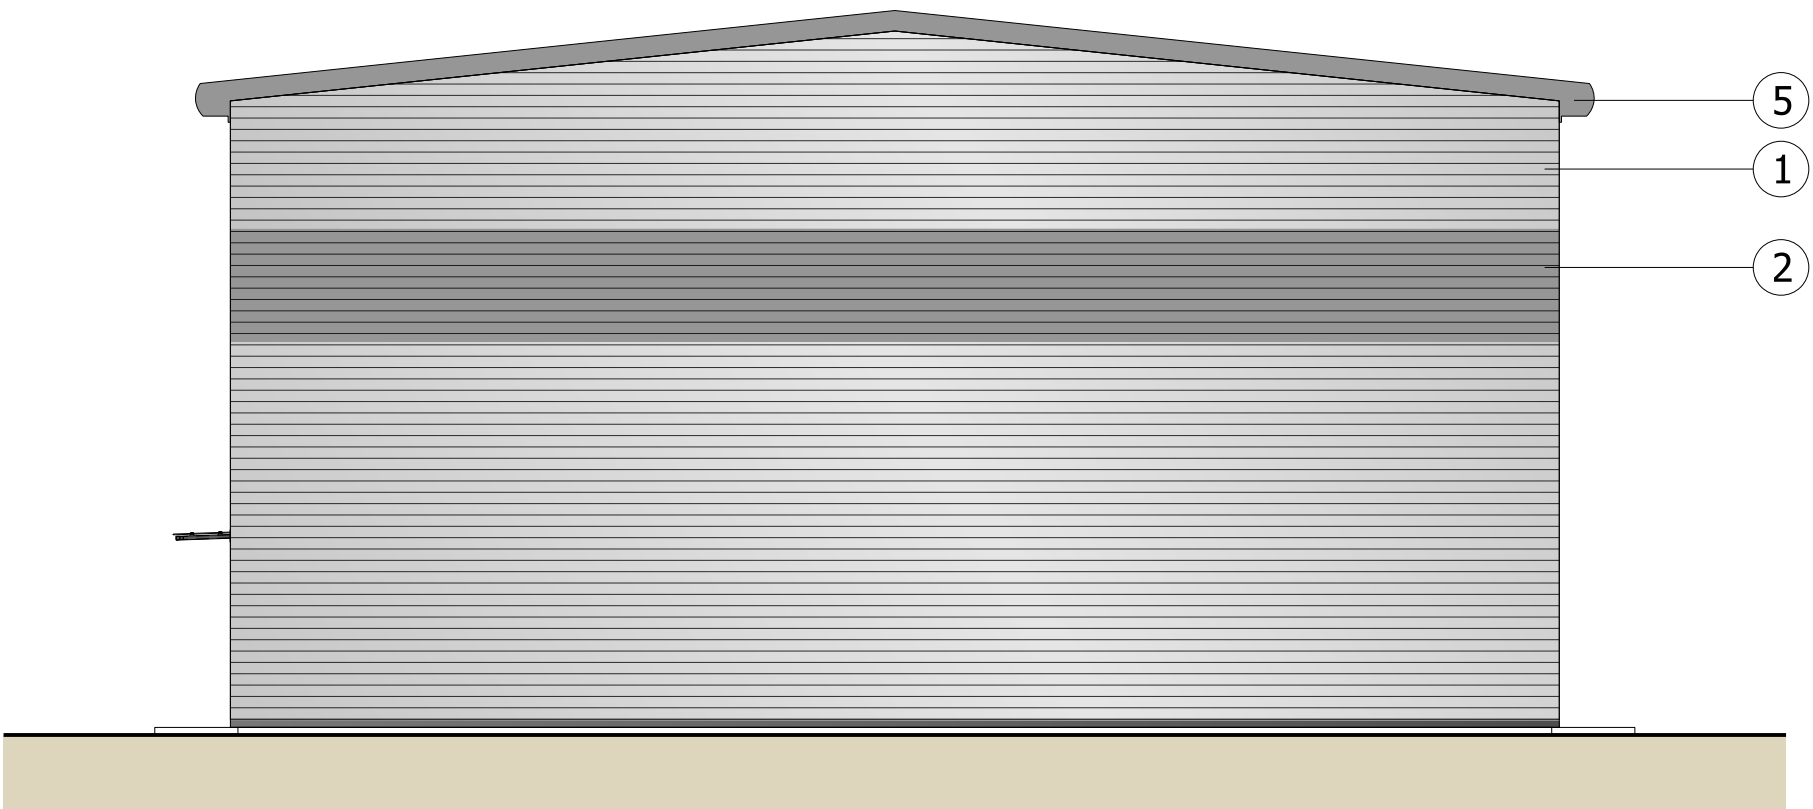

03 NORTH ELEVATION
004 1:100

KEY	
①	Horizontally laid sinusoidal profiled wall cladding Twintherm by CA, Ref: CA Sinu 19 Finish/Colour : Colourcoat Prisma Metallic Silver (RAL 9006)
②	Horizontally laid sinusoidal profiled wall cladding Twintherm by CA Finish/Colour: Colourcoat Prisma Grey Aluminium (RAL 9007)
③	Sectional overhead vehicle doors Finish/Colour: Colourcoat Silver Metallic (RAL 9006)
④	Trapezoidal roof panel Twintherm by CA, Ref: CA32 (1000R 0.7mm thick) Finish/Colour: Colourcoat Prisma Grey Aluminium (RAL 9007)
⑤	Concealed gutter: 0.7mm secret fixed steel fascia & soffit Finish/Colour: Colourcoat Prisma Grey Aluminium (RAL 9007)
⑥	0.7mm steel signage panel Finish/Colour: Polyester powder coat - Anthracite (RAL 7016)
⑦	Aluminium curtain walling Senior SF52 system, min u-value: 1.58 WM²/K average Finish/Colour: Polyester powder coat - Anthracite (RAL 7016)
⑧	Glazed entrance door with full height pull bar Finish/Colour: to match curtain walling
⑨	Glazed canopy
⑩	Factory finished painted metal personel door Finish/Colour: Colourcoat Silver Metallic (RAL 9006)
⑪	Rainwater pipe Finish/Colour: to match cladding behind
L	Look-a-like panels - obscured glass
A	Insulated aluminum spandrel panels

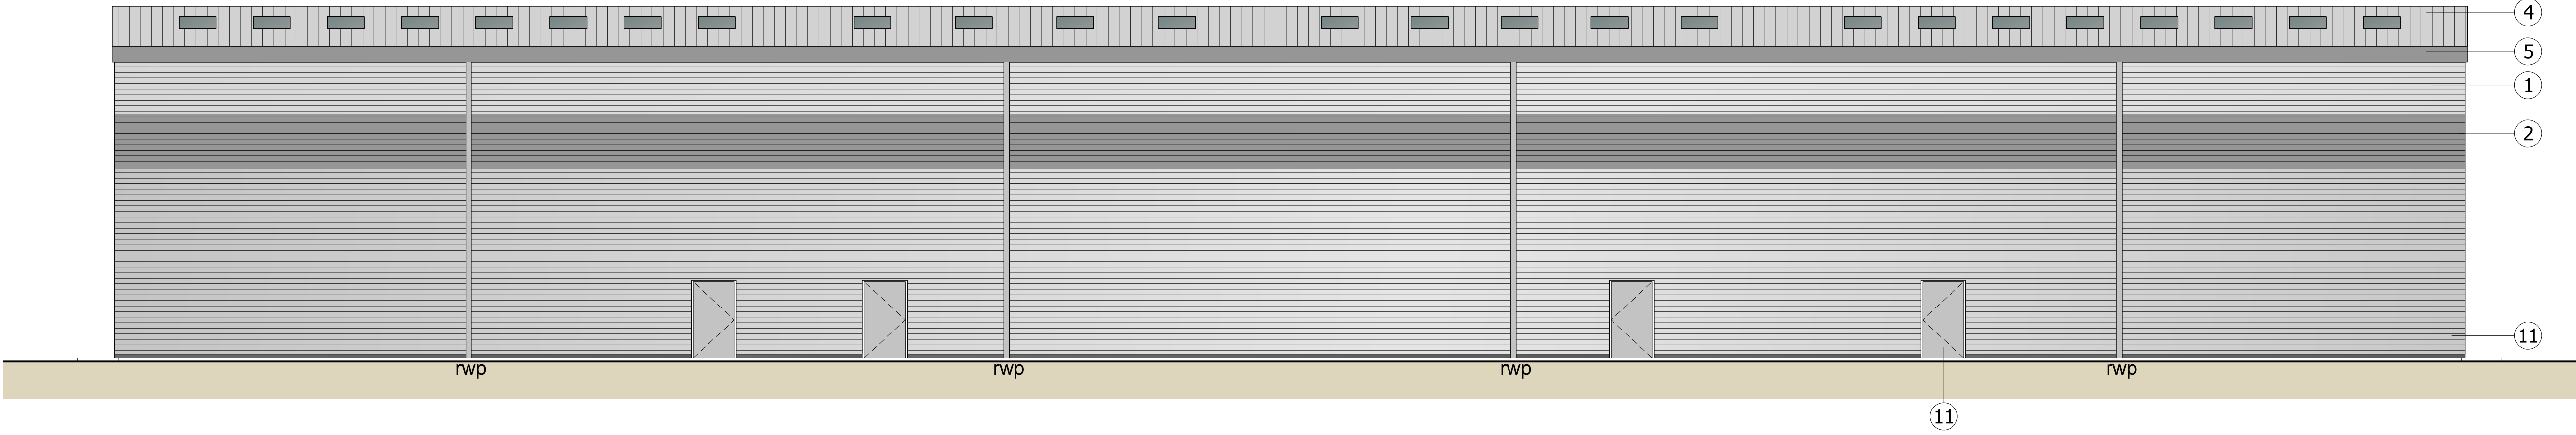

04 WEST ELEVATION
004 1:100

A	Downpipe positions adjusted	MDT 20.05.2021
Rev	Description	Chk Date

Peer House
8 -14 Verulam Street
London WC1X 8LZ

tel +44(0)20 7400 2120

enquiries@cornisharchitects.com
www.cornisharchitects.com

RIBA
Chartered Practice

cornisharchitects

Project Title.
**LINESIDE
LITTLEHAMPTON**

Drawing Title.
ELEVATIONS

Drawing Status.
TOWN PLANNING

0	1	metres	8
Drawn By:	Scale:	Date:	Chkd By:
R P	1:100 @ A1	06/08/2019	S M

Drawing No.	Rev.
19005 - TP - 004	A