





REAR
PROPOSED ELEVATIONS
Scale 1:100


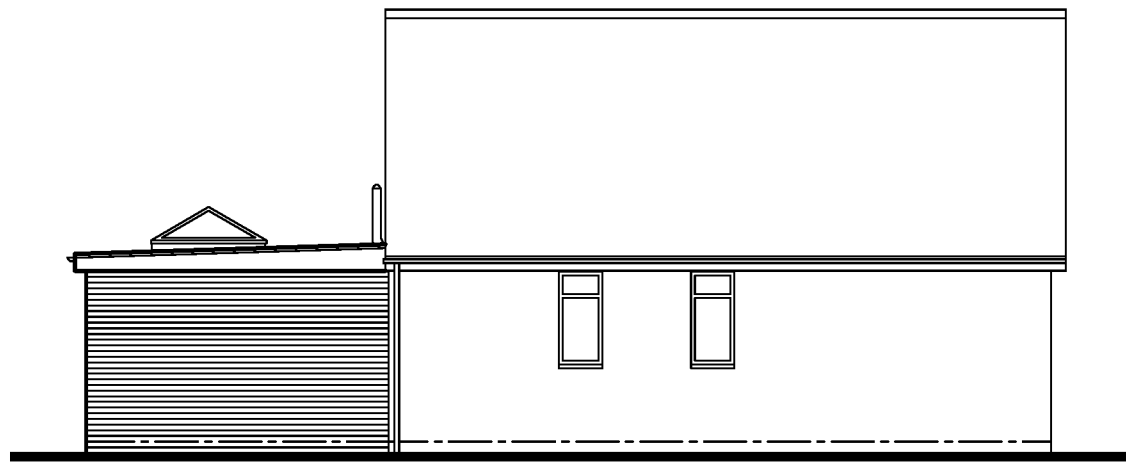


SIDE


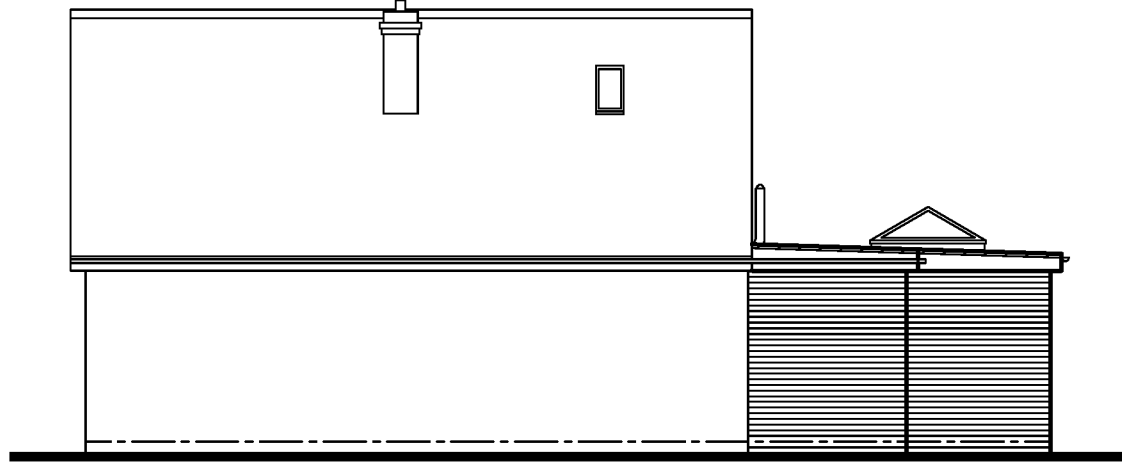


SIDE

SCHEDULE OF MATERIALS
WALLS - NEW FACING BRICKWORK TO MATCH EXISTING
ROOF - NEW FLAT ROOF
WINDOWS - NEW PVCu WINDOW COLOUR WHITE
DOUBLE DOORS - NEW PVCu DOORS COLOUR WHITE
RAINWATER GOODS - NEW UPVC COLOUR WHITE

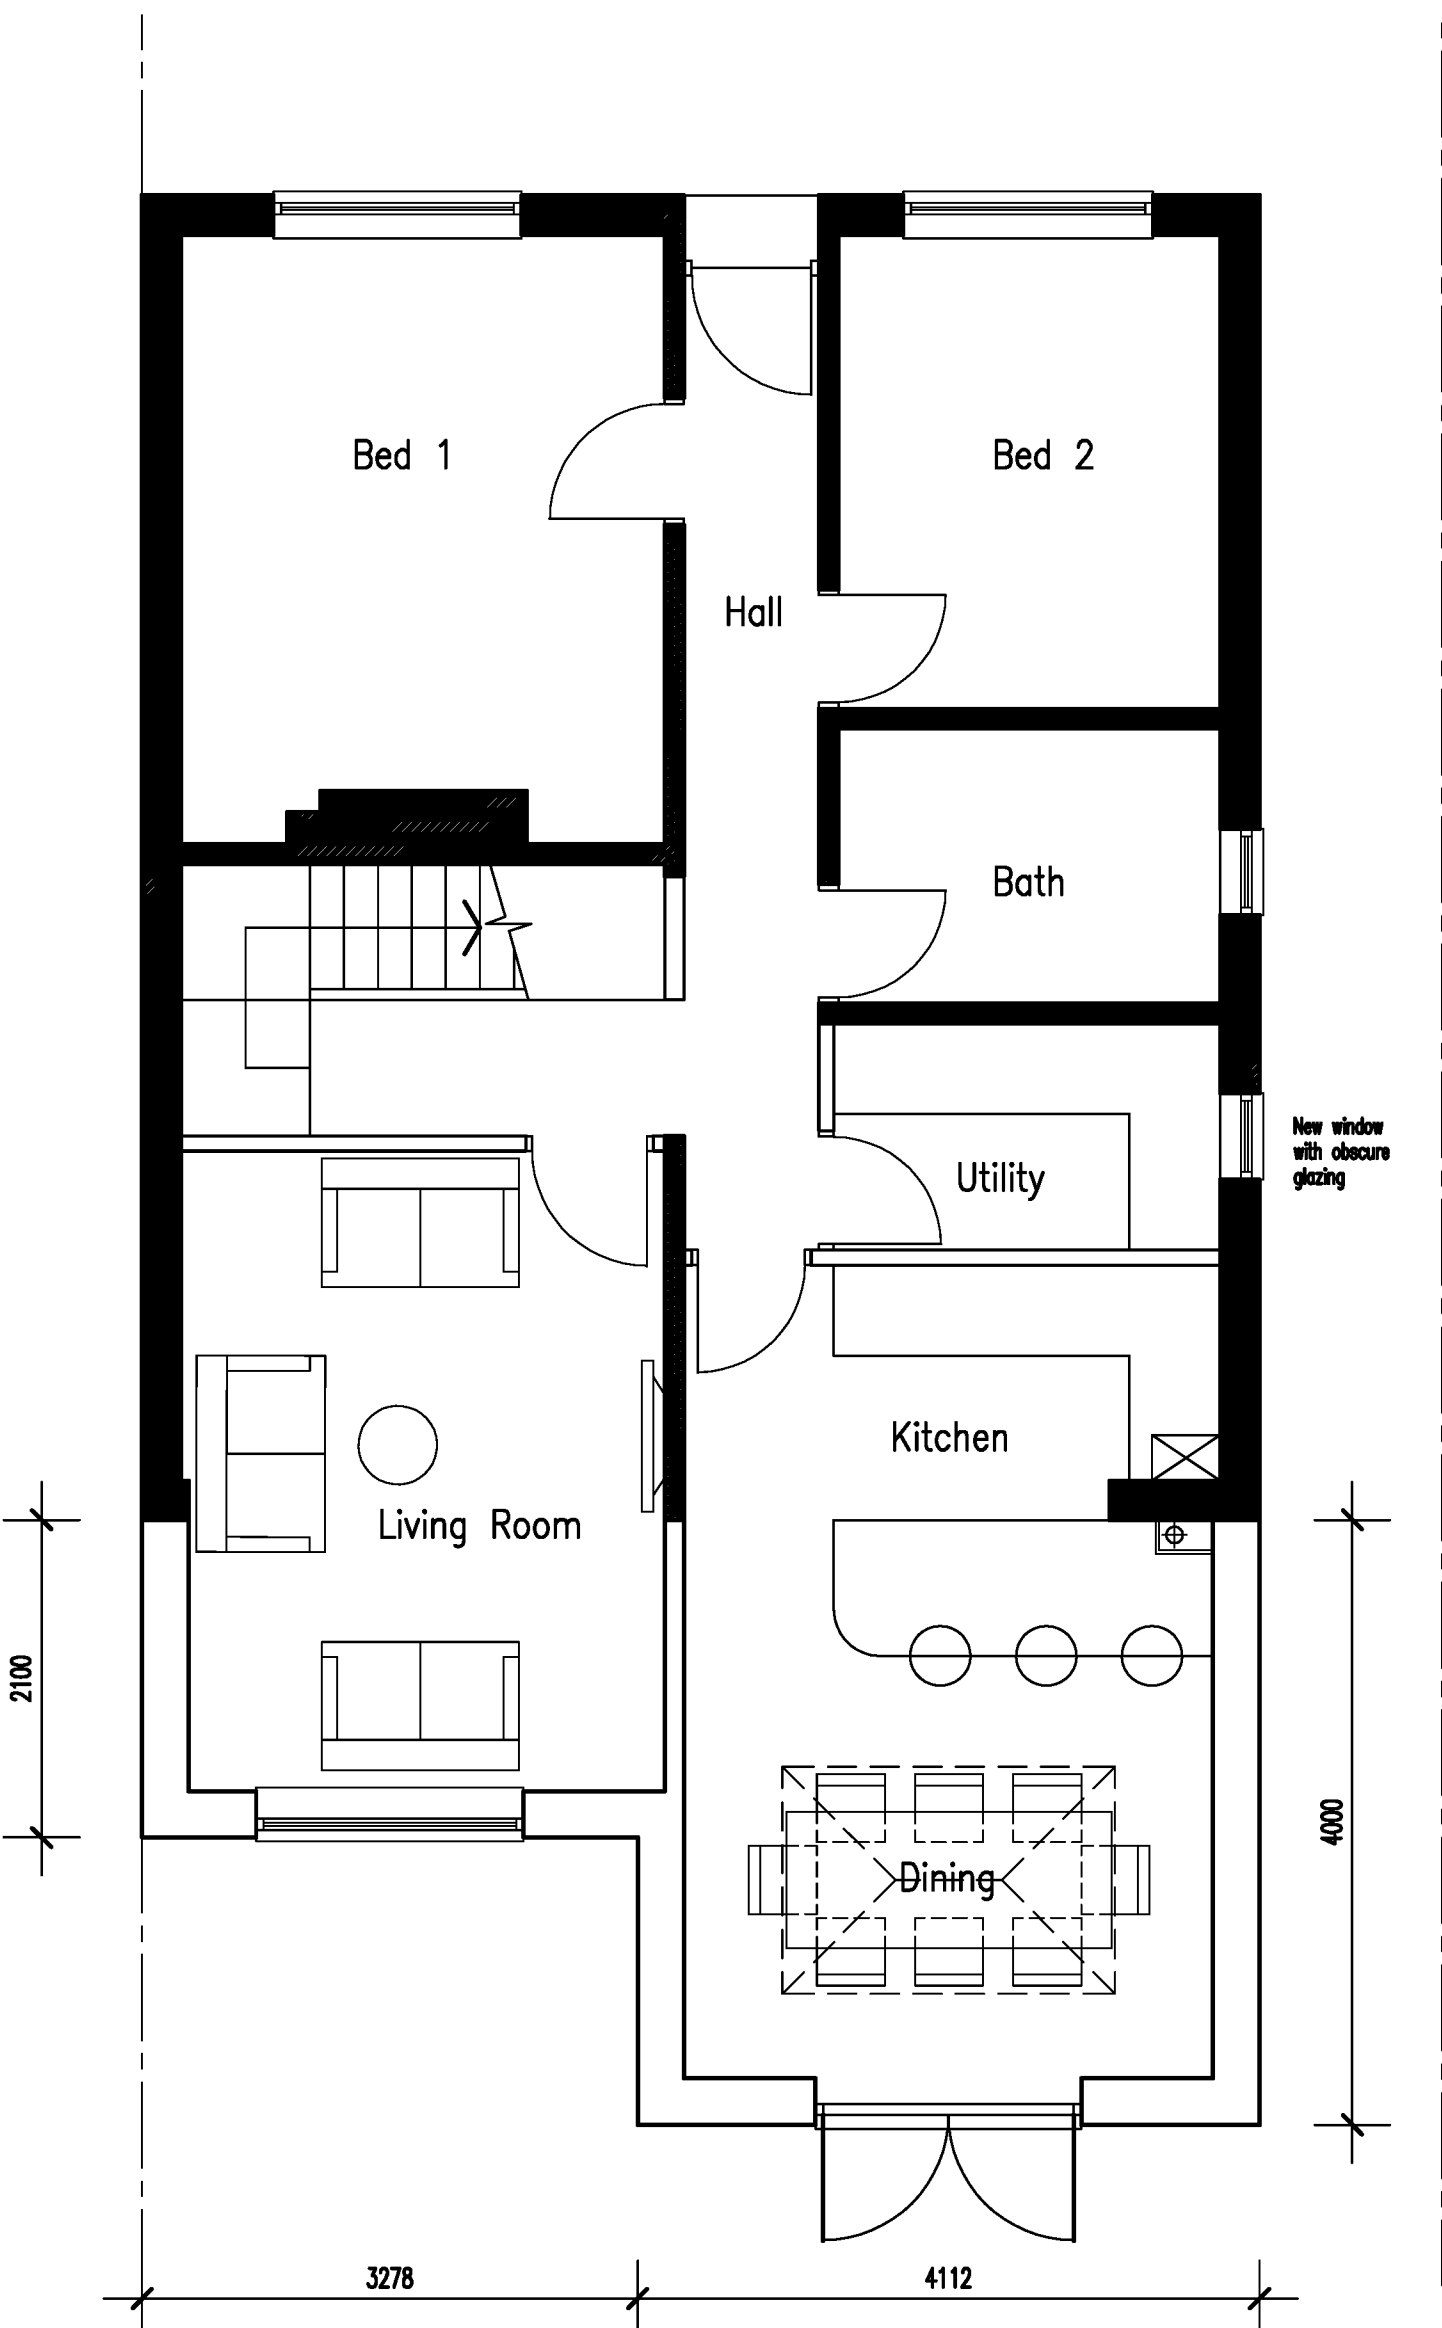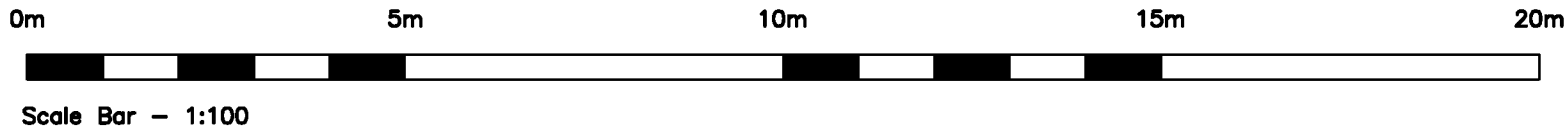

GROUND FLOOR PLAN
PROPOSED FLOOR PLANS
Scale 1:50

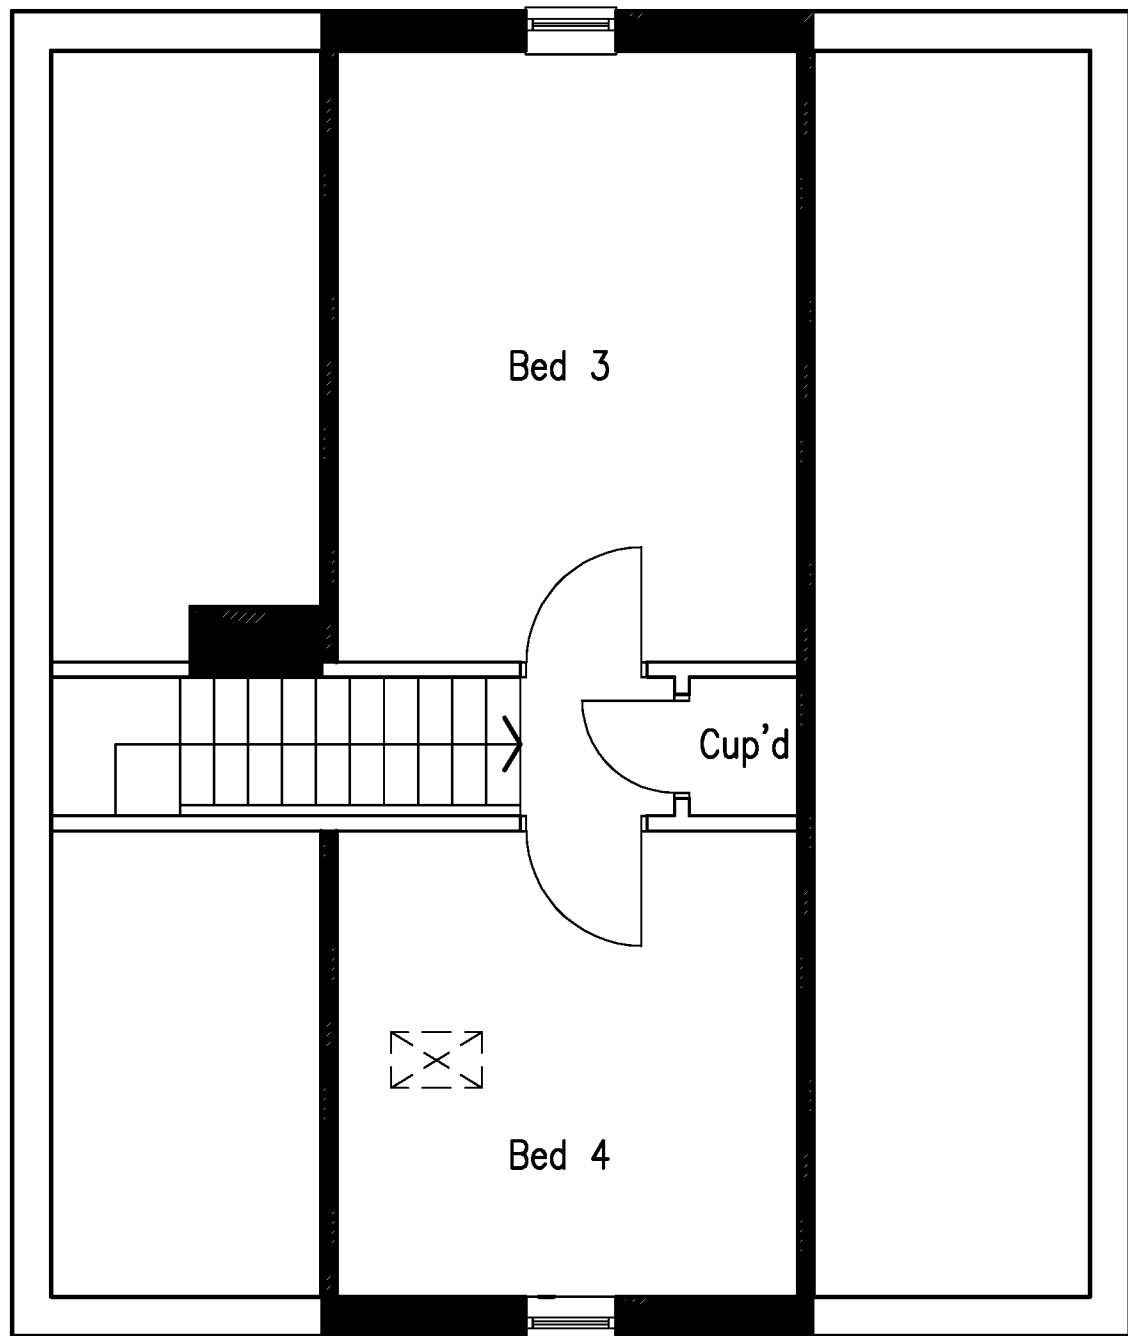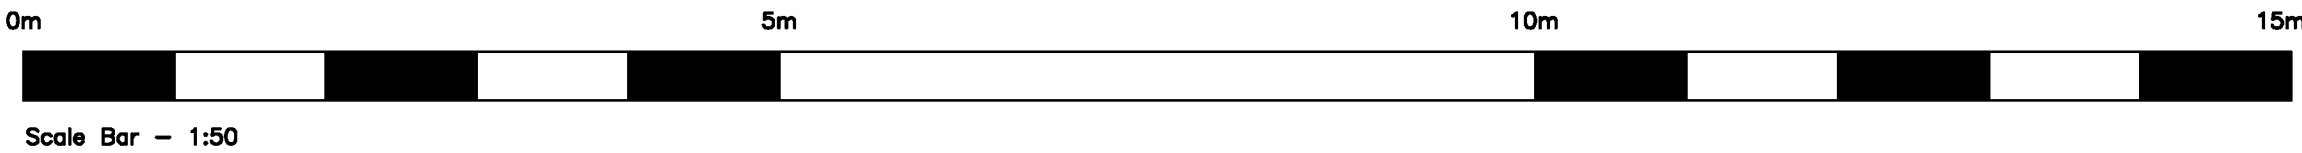

FIRST FLOOR PLAN



BLOCK PLAN
Scale 1:500



No dimensions to be scaled from drawing except for planning purposes.
The contractor should check all dimensions on site.
It is the contractors responsibility to ensure compliance with Building Regulations.
C.D.M. Regs. 2015. The Client is advised of his responsibilities to appoint a Planning Supervisor under these Regs.
All works to comply with the C.D.M. Regs. 2015.
The Party Wall Act. 1996 The property owner is advised of the requirements of the Act, & the requirement to serve a Party Wall Notice on any adjoining owners as required under the act.

REVISIONS:

ADCS

Architectural Design

Computer Services

30 Foxley Lane
Worthing
West Sussex
BN13 3AD
Tel: 01903 280701
E-mail:
adcs@sky.com

Client
MR L. & MRS NALLY

Project
PROPOSED REAR EXTENSION
40 LANSDOWNE ROAD
LITTLEHAMPTON
WEST SUSSEX BN17 6JG

Drawing
PROPOSED FLOOR PLANS &
ELEVATIONS

Scale	Date	Drawn
1:50 & 1:100 @ A1	14.06.18	TP

Drawing No.	Revision
-------------	----------

1378/P02