


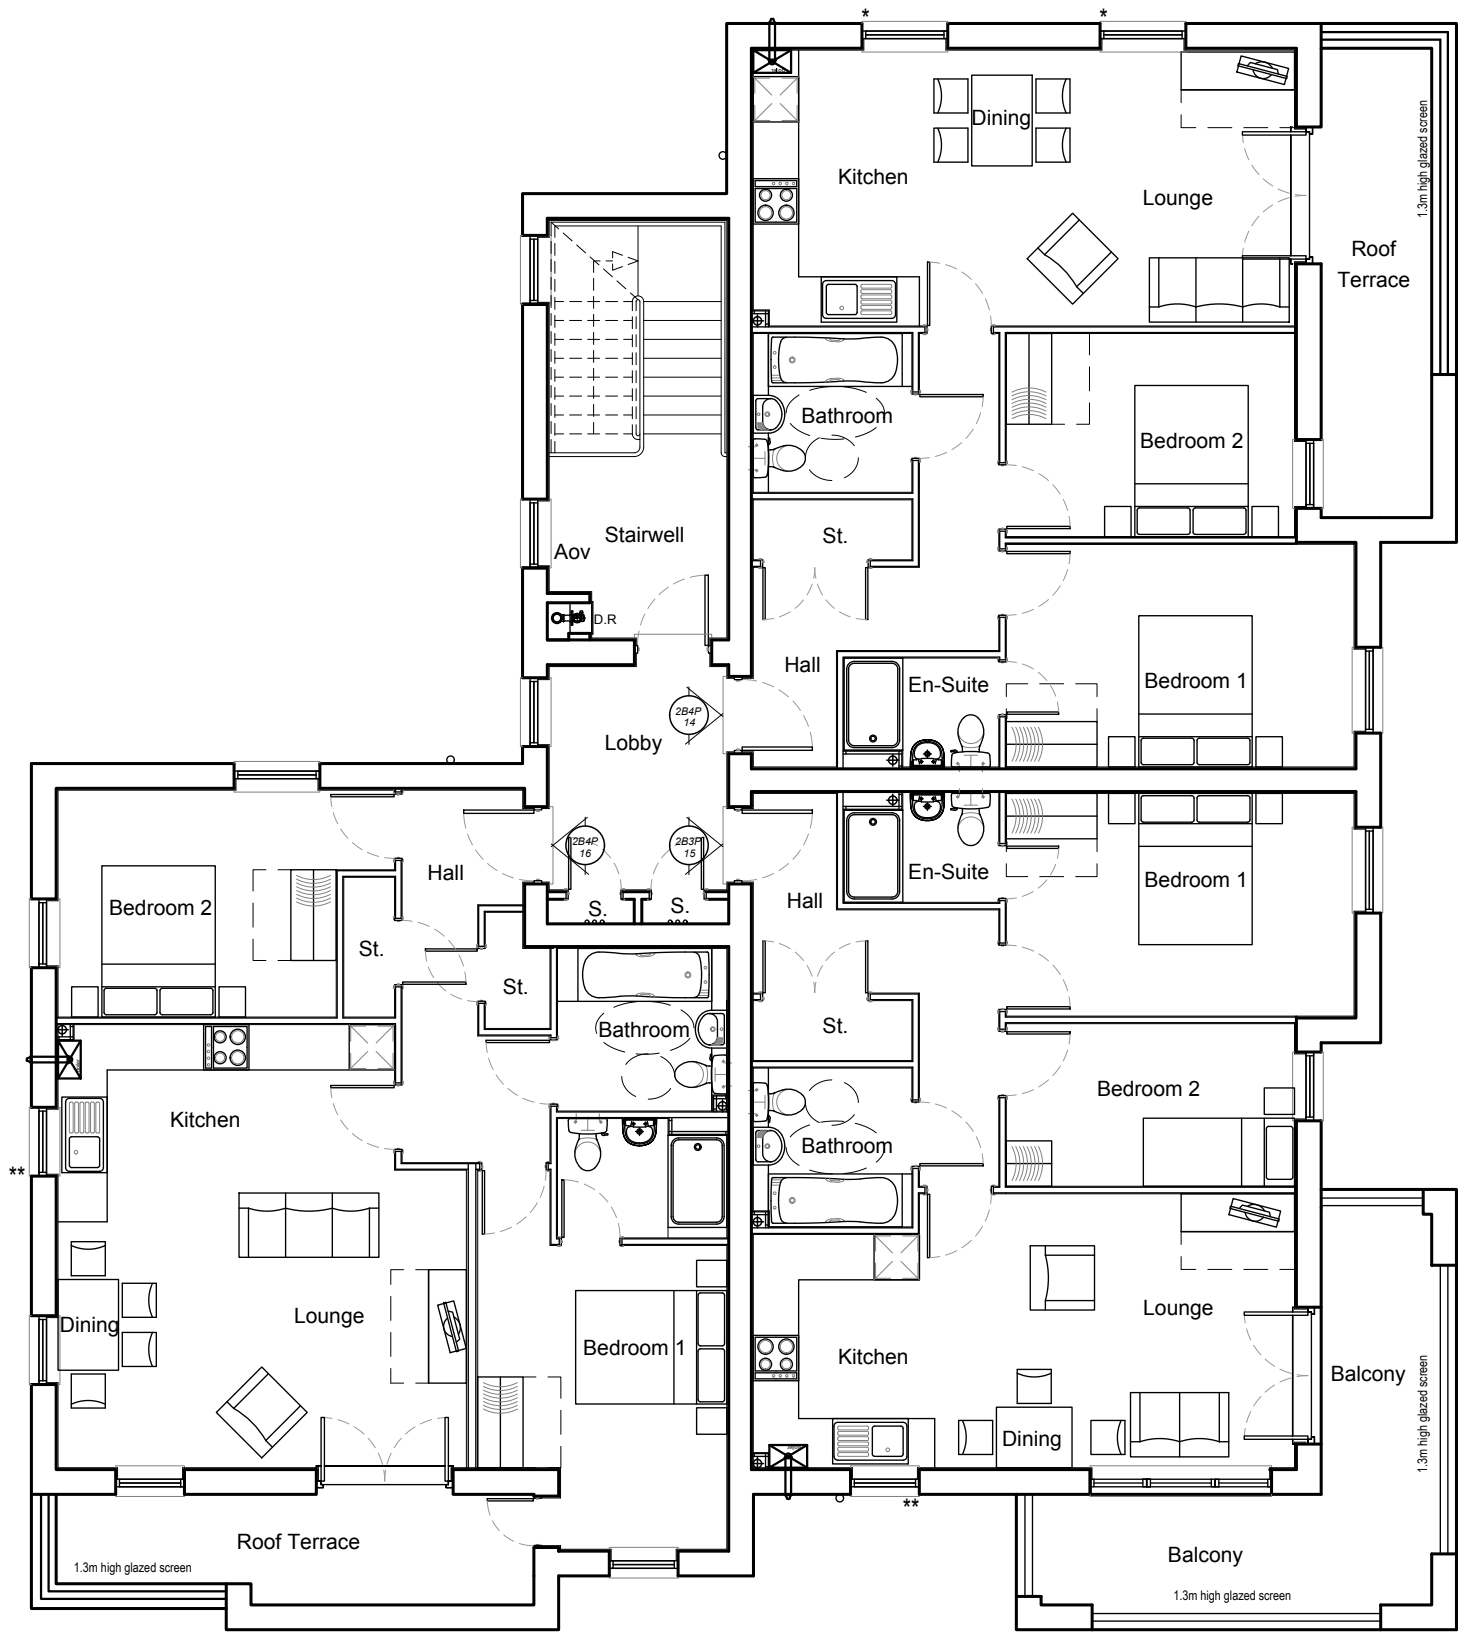

Second Floor Plan

** - False Panel
* - Obscured Glazing

Housetype	AA-2B4P	Variation	14	Option		Housetype	AA-2B3P	Variation	15	Option		Housetype	AA-2B4P	Variation	16	Option	
Bedrooms	2	Persons	4			Bedrooms	2	Persons	3			Bedrooms	2	Persons	4		
Sq.ft	765	Sq.m	71.06			Sq.ft	721	Sq.m	67			Sq.ft	828	Sq.m	76.94		

NOTES				
This drawing is the copyright of Thrive Ltd ©. All rights reserved. Ordnance Survey Data © Crown Copyright. All rights reserved. Licence No. 100007359. DO NOT scale from this drawing. Contractors, Sub Contractors and Suppliers are to check all relevant dimensions and levels of the site and building before commencing any shop drawings or building work. Any discrepancies should be recorded to the Architect. Where applicable this drawing is to be read in conjunction with the Consultants' drawings.				
REV	DESCRIPTION	DATE	AUTH	CHK'D
A	Issue for planning	07.10.19	ALP	
B	Floor plans updated	06.03.20	CLIENT	
C	Design updated.	18.06.20	CLIENT	
D	Balconies are to 1.3m high glazed screens to upper floors.	18.12.20	CLIENT	PHTV

PLANNING



architects
Romsey Office
Building 300, The Grange, Romsey Road, Michelmersh, SO51 0AE
t: 01794 367703 f: 01794 367276 www.thrivearchitects.co.uk

PROJECT
Phase 4
Littlehampton
For: Persimmon Homes (Thames Valley)

DRAWING
Flat Block A
Floor Plans
Sheet 3 of 3

SCALE	DATE	AUTHOR	CHK'D
1/100 @ A3	27.08.19	JF/FK	CP
JOB NO.	DRAWING NO.	REV	
PERS190711	FB-A.p3	D	
CLIENT REF.			