



Dutch Cottages

1

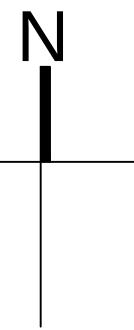


NOTES


- DO NOT SCALE OFF THIS DRAWING EXCEPT FOR PLANNING PURPOSES
- CHECK ALL DIMENSIONS ON SITE BEFORE ANY WORK IS COMMENCED
- ALL GOODS MATERIALS AND WORKMANSHIP MUST CONFORM WITH CURRENT BUILDING REGULATIONS, BRITISH STANDARDS AND CODES OF PRACTICE
- COPYRIGHT OF THIS DRAWING IS RETAINED BY THE ARCHITECT AND IT MUST NOT BE REPRODUCED WITHOUT WRITTEN CONSENT

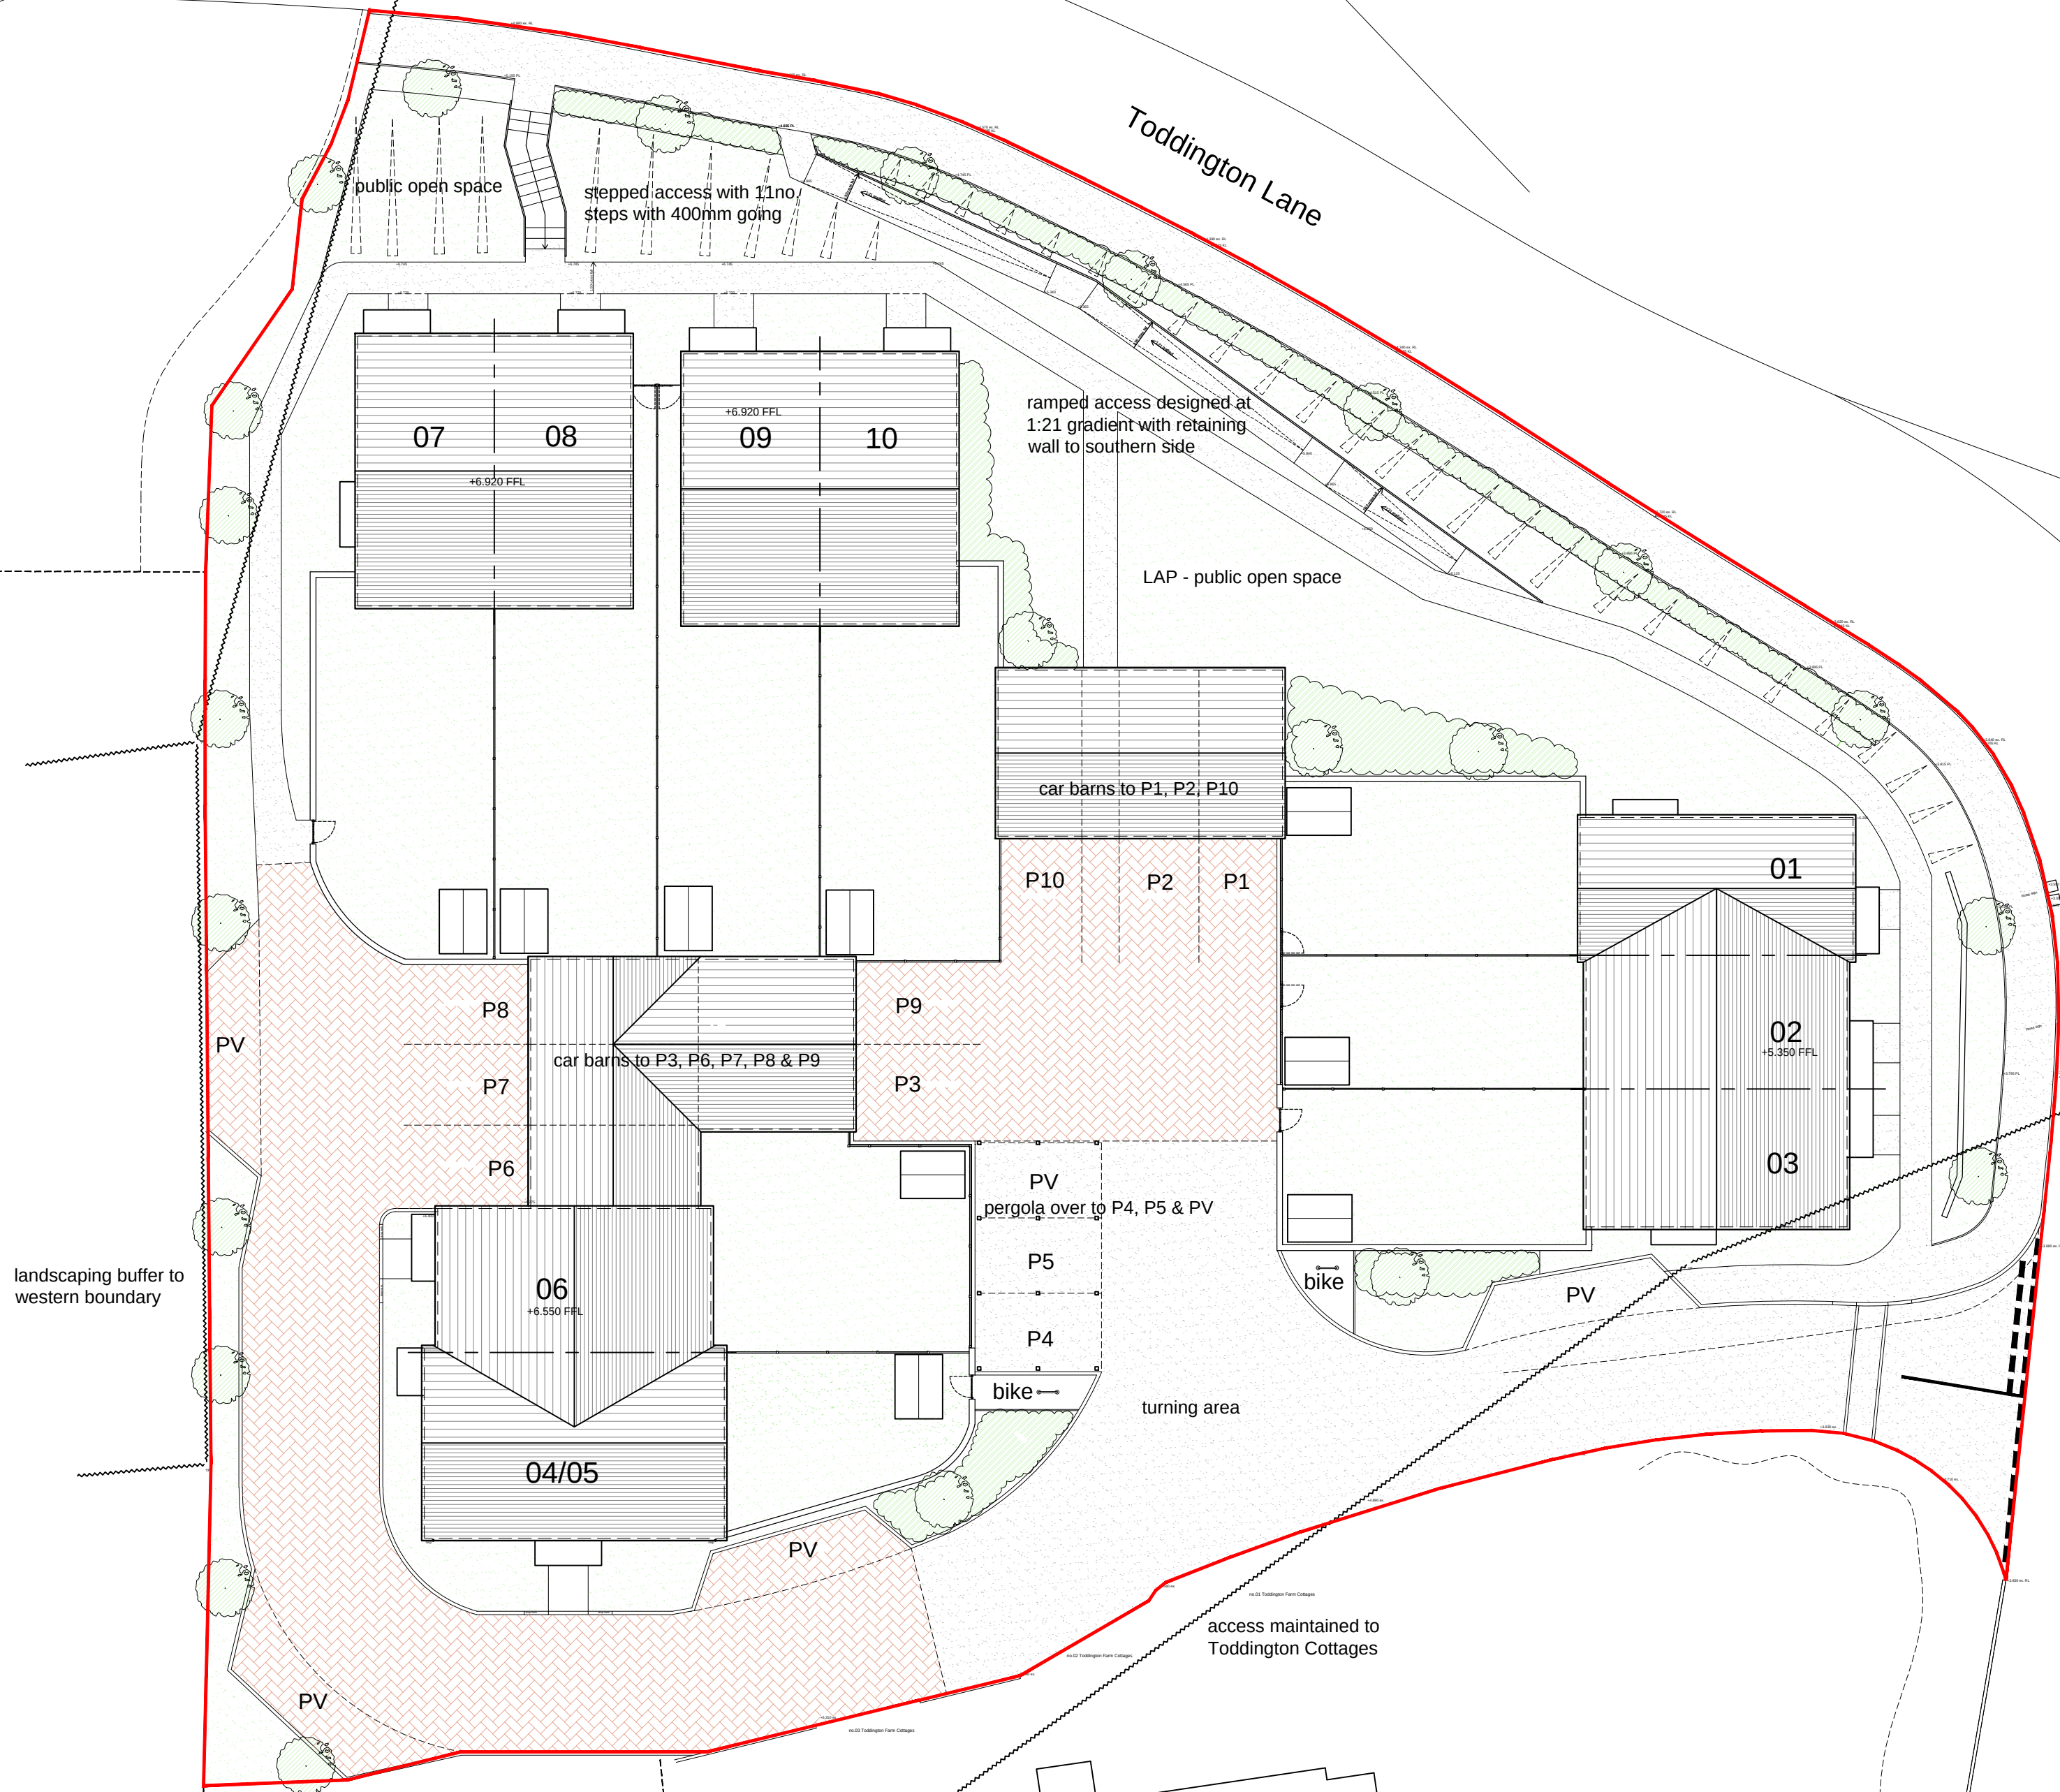

Toddington Cottages

2

 

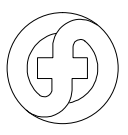REV	DATE	BY	AMENDMENT
folkes architects The Old Forge 6 Church Street Barnington West Sussex BN20 4LA L 01903 866029 info@folkesarchitects.co.uk			
CLIENT BB Property Investments Ltd			
JOB TITLE Development of Toddington Lane Littlehampton West Sussex BN17 7PP			
DRAWING TITLE Overall Site Plan PLANNING ISSUE			
DATE June '19	SCALE 1:200 @ A1	DRAWN BY ec	CHECKED BY mf
JOB NO. 19014	DRAWING NO. 2.33	REVISION	