



FRONT ELEVATION (S)



SIDE ELEVATION (S)

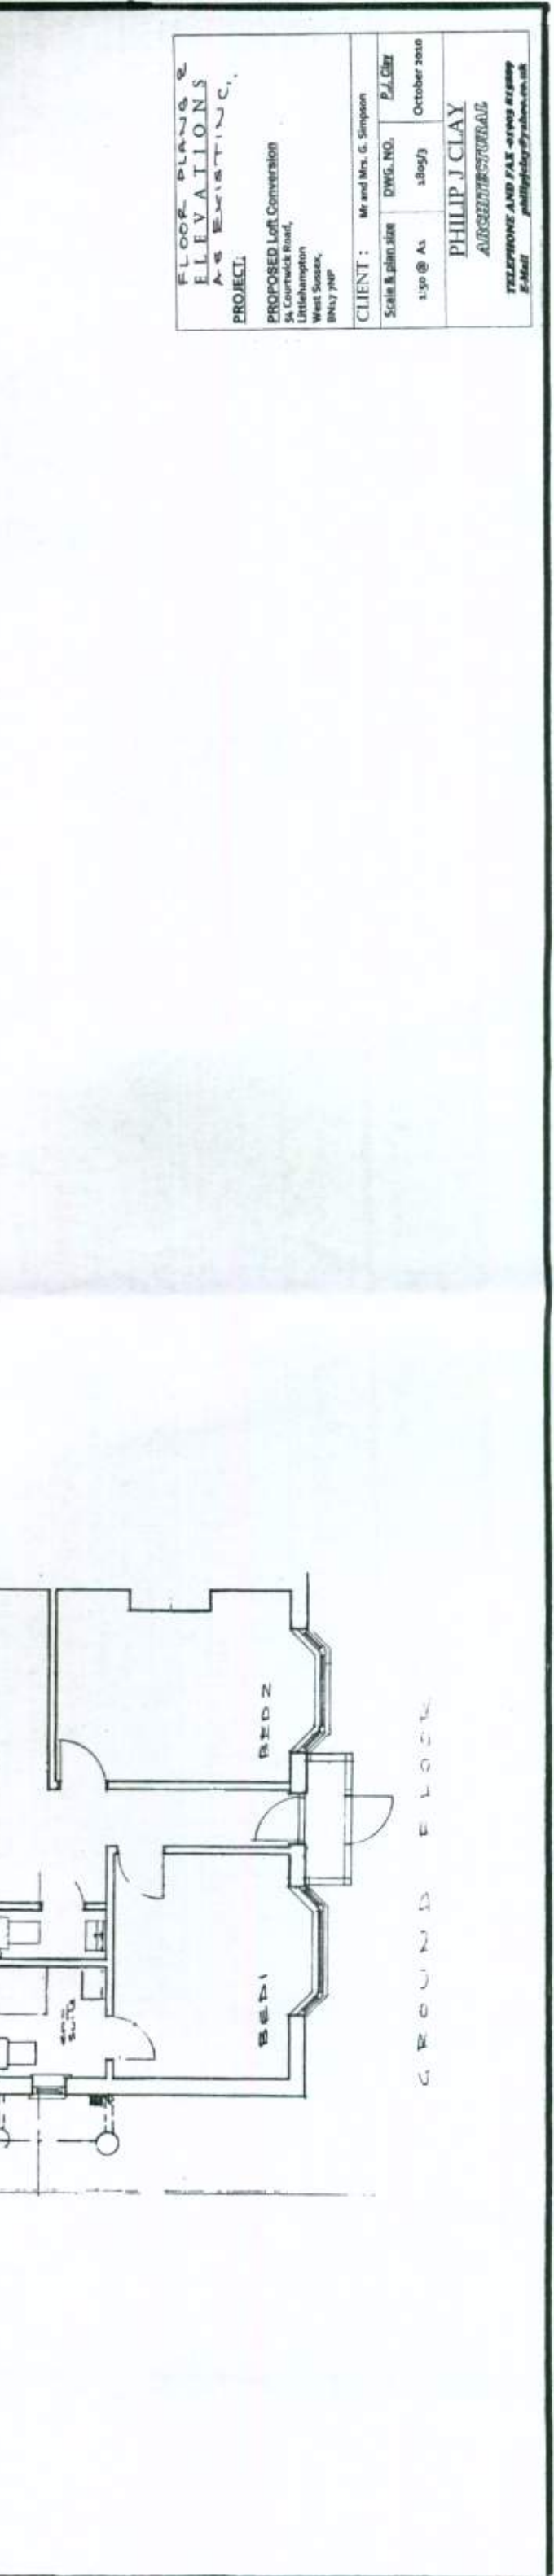

REAR ELEVATION (S)

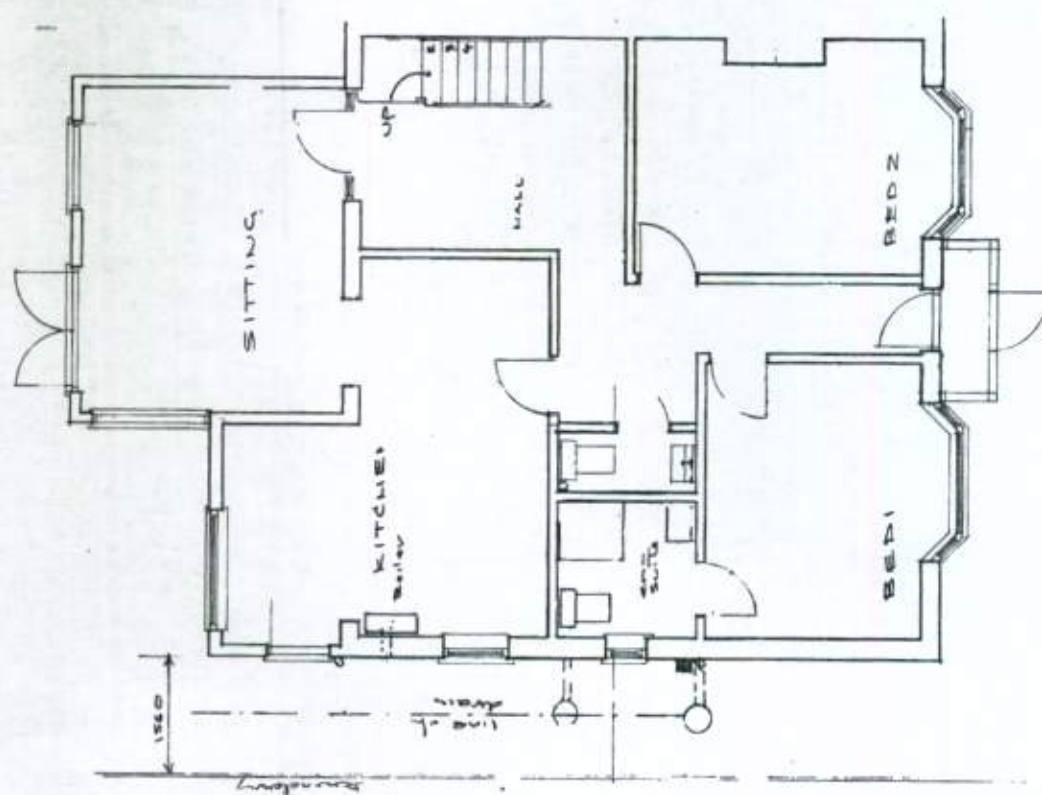

FLOOR PLAN

FLOOR PLANS & ELEVATIONS AS EXISTING			
PROJECT: PROPOSED Loft Conversion 34 Courtwick Road, Littlehampton West Sussex, BN17 7NP			
CLIENT: Mr and Mrs. G. Simpson	DWG. NO. P.J. 012	DATE October 2010	SCALE 1:50 @ A3
Scale & plan size	DWG. NO.	DATE	SCALE
PHILIP J CLAY ARCHITECTURAL	TELEPHONE AND FAX - 01323 811111 E-Mail philip@pjc.co.uk		