



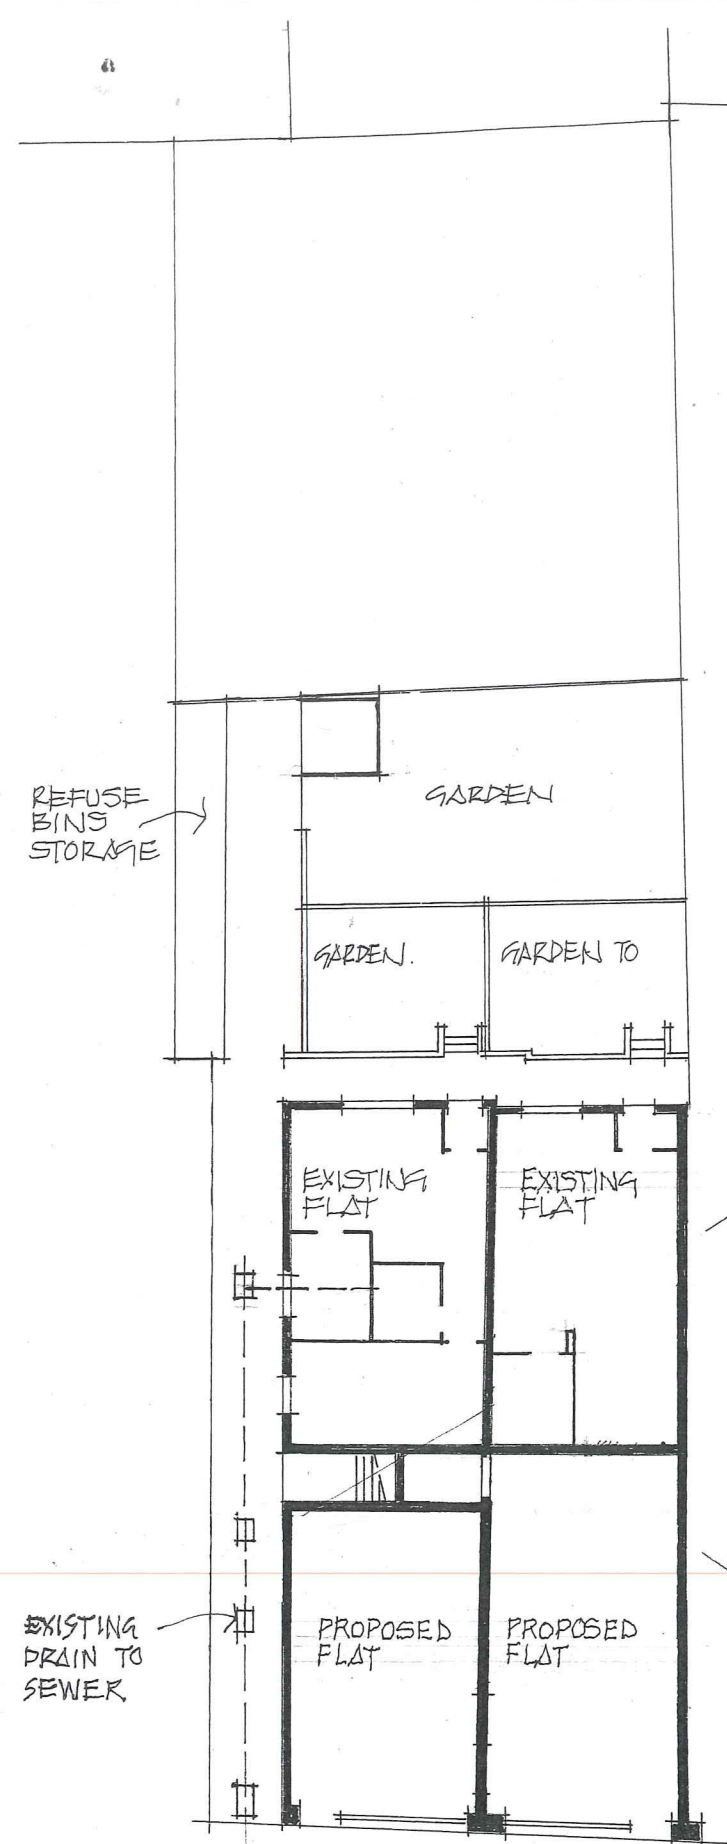


1:200 BLOCK PLAN


PROPOSED TWO BED/SITTING ROOM FLATS + INTERNAL ALTERATIONS
GROUND FLOOR 1 AND 2, NORFOLK HOUSE, WICK STREET, LITTLEHAMPTON.

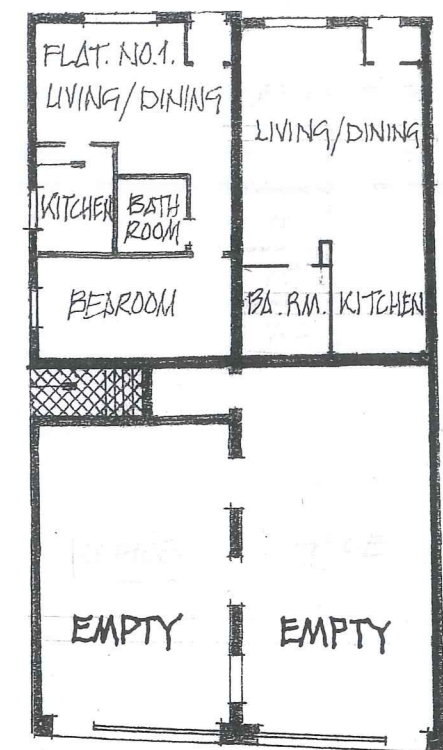

1:200 EXISTING FLOOR PLAN

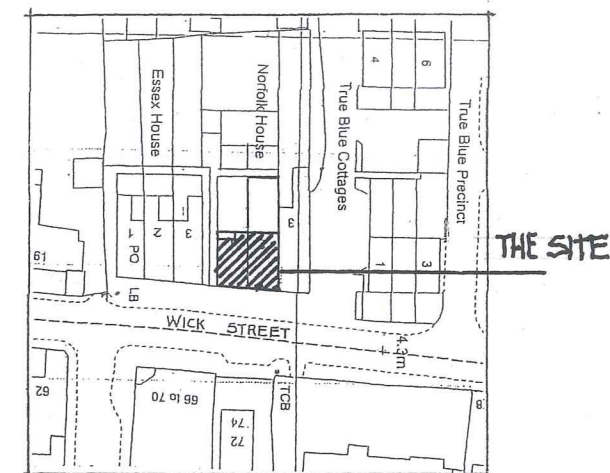

1:1250 LOCATION PLAN

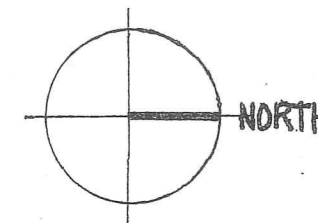

1:500 SITE PLAN

SCALE / 1:200+1:500+1:50
DATE / 21.05.2012
DWG. NO / 010512/TP.03A

REV. A - 16.06.2014 / UPDATED FOR PRIOR APPL. T.P.