
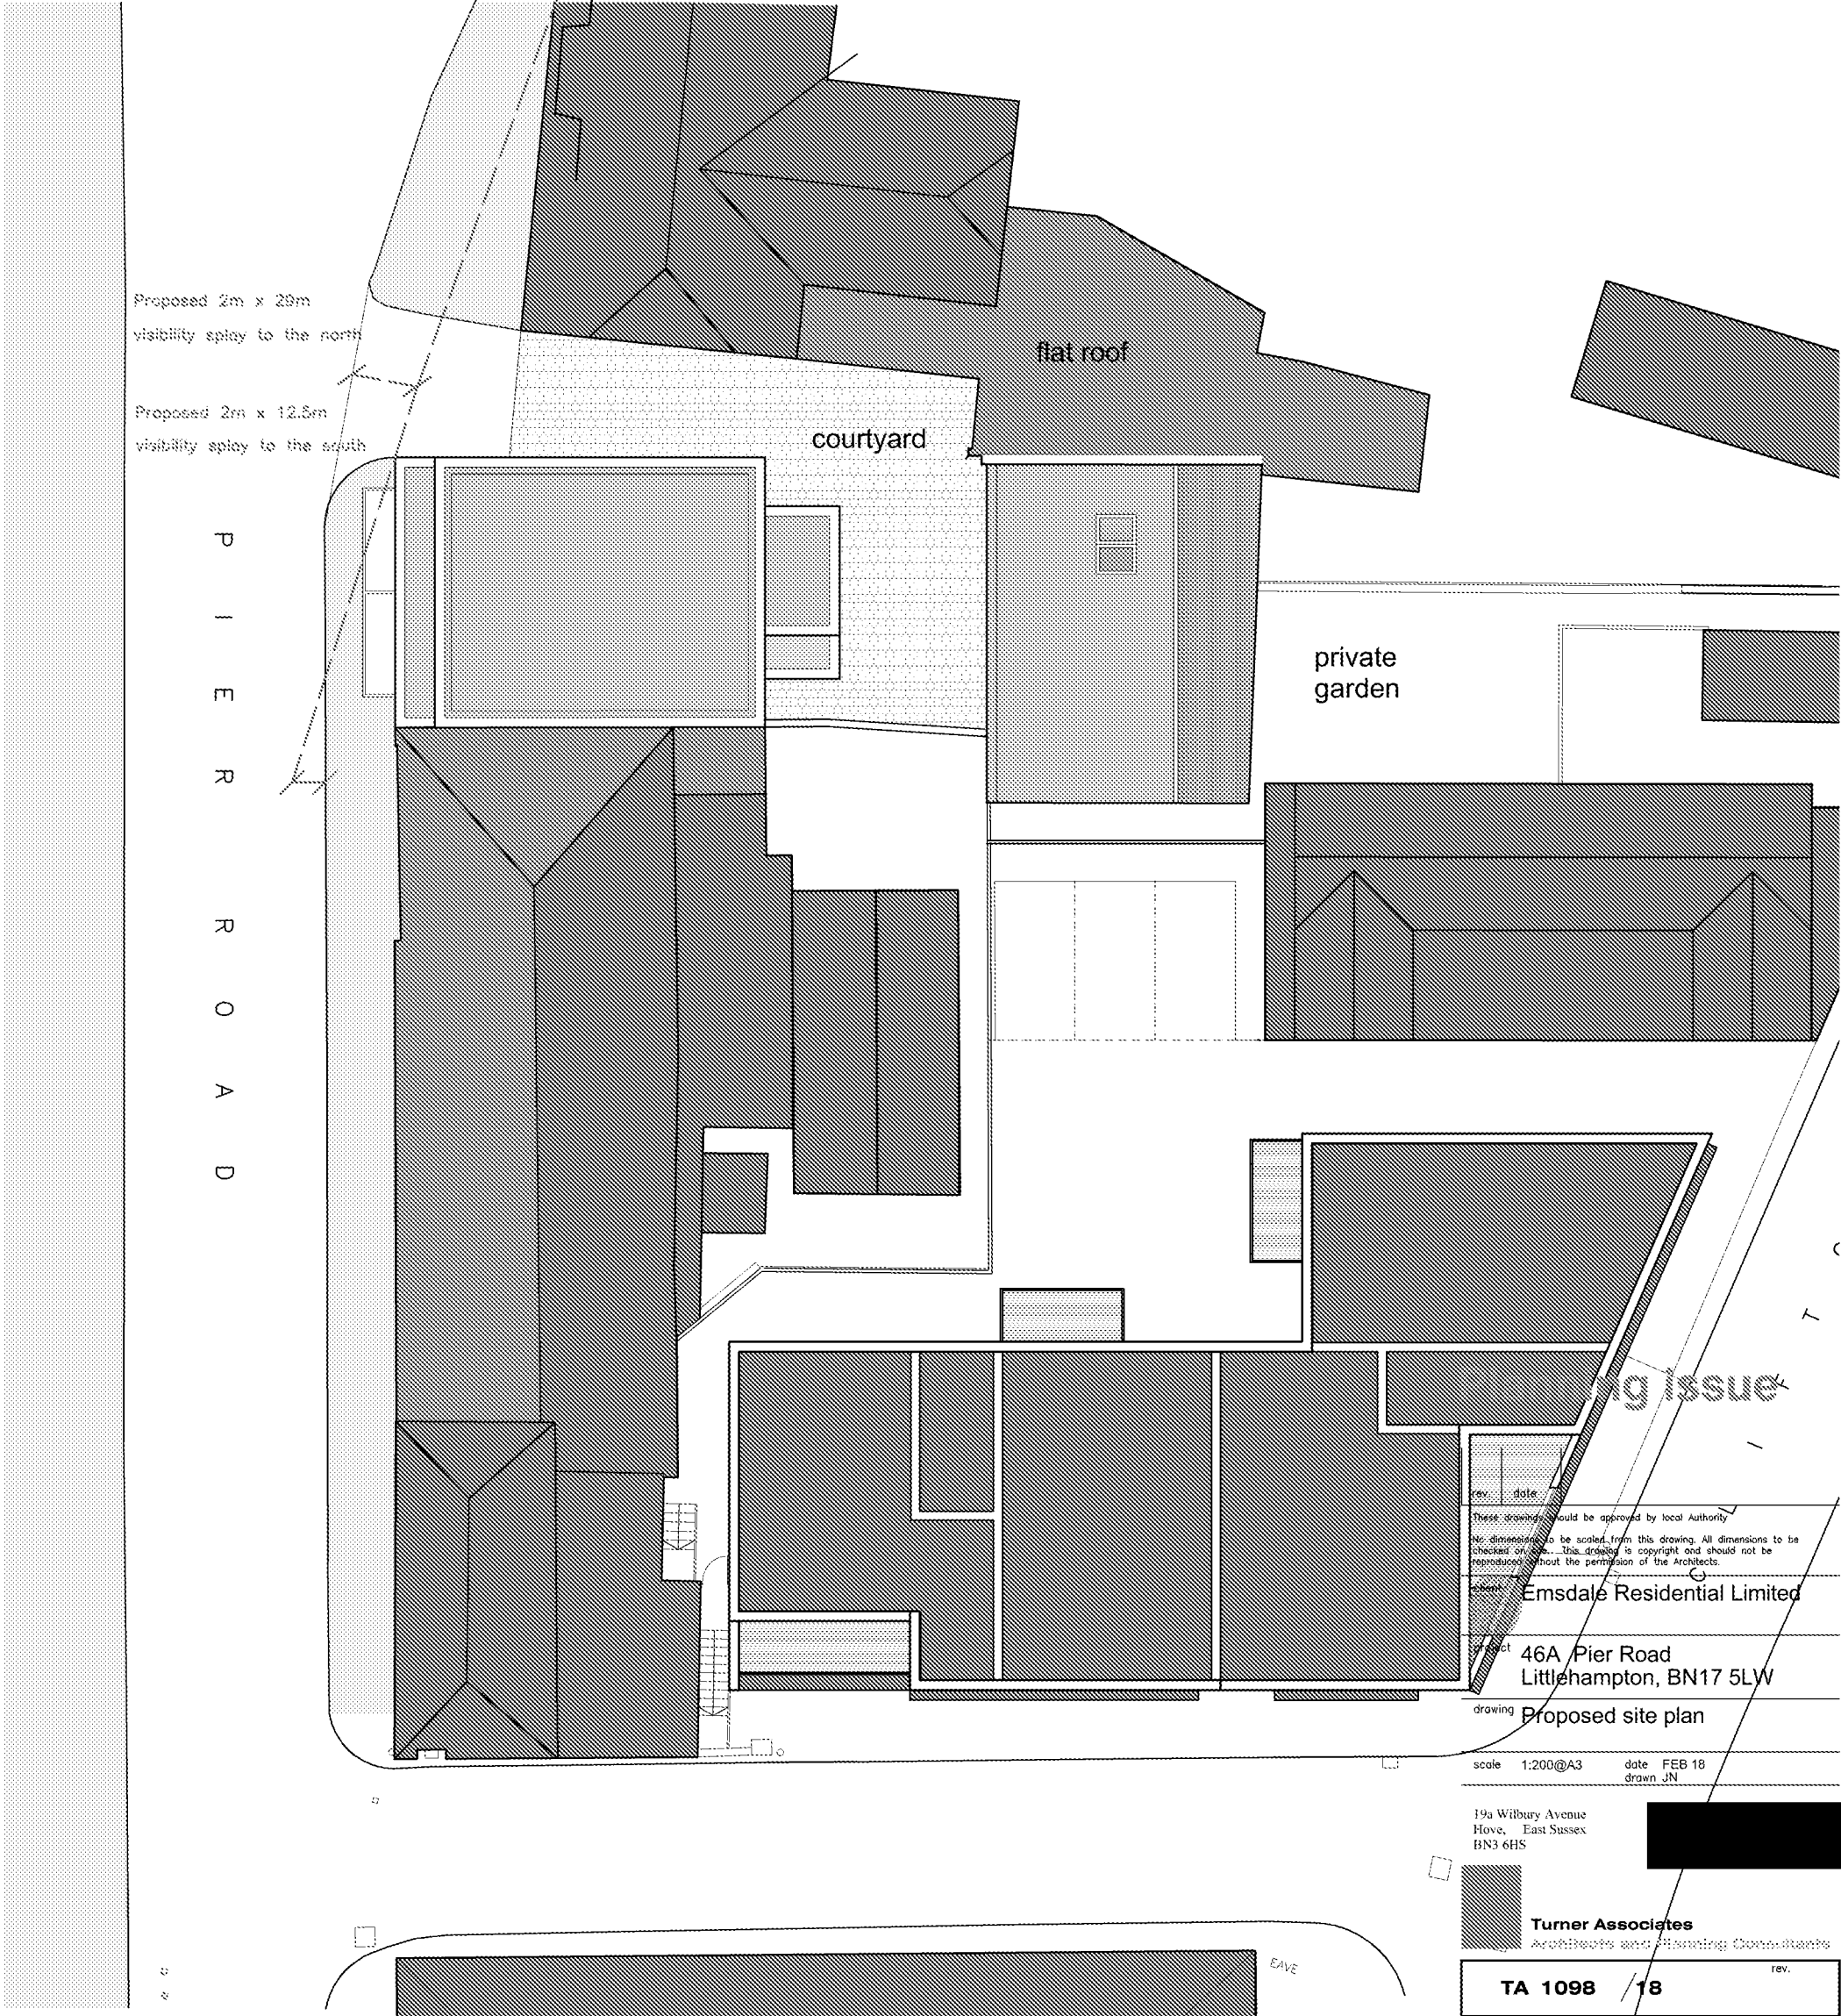


Proposed site plan Scale 1:200 @A3

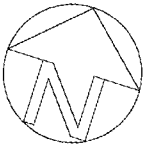

rev.	date
These drawings should be approved by local Authority	
No dimensions to be scaled from this drawing. All dimensions to be checked on site. This drawing is copyright and should not be reproduced without the permission of the Architects.	
client	Emsdale Residential Limited
project	46A Pier Road Littlehampton, BN17 5LW
drawing	Proposed site plan
scale	1:200@A3
date	FEB 18
drawn	JN

19a Wilbury Avenue
Hove, East Sussex
BN3 6HS

Turner Associates
Architects and Planning Consultants

TA 1098 / 18

rev.