

- key**
- A flat roof
 - B pitched roof laid in slate
 - C rooflights
 - D flat roof dormer
 - E existing boundary wall

For information

C 150119 Revised scheme

rev.	date

These drawings should be approved by local Authority
No dimensions to be scaled from this drawing. All dimensions to be checked on site. This drawing is copyright and should not be reproduced without the permission of the Architects.

client Emsdale Residential Limited

project 46A Pier Road
Littlehampton, BN17 5LW

drawing Proposed site plan


scale 1:200@A3 date FEB 18
drawn JN

19a Withbury Avenue tel: 01273 203230
Hove, East Sussex fax: 01273 321687
BN3 6HS email: info@turnerassociates.co.uk

Turner Associates
Architects and Planning Consultants

TA 1098 / 10 C

rev.

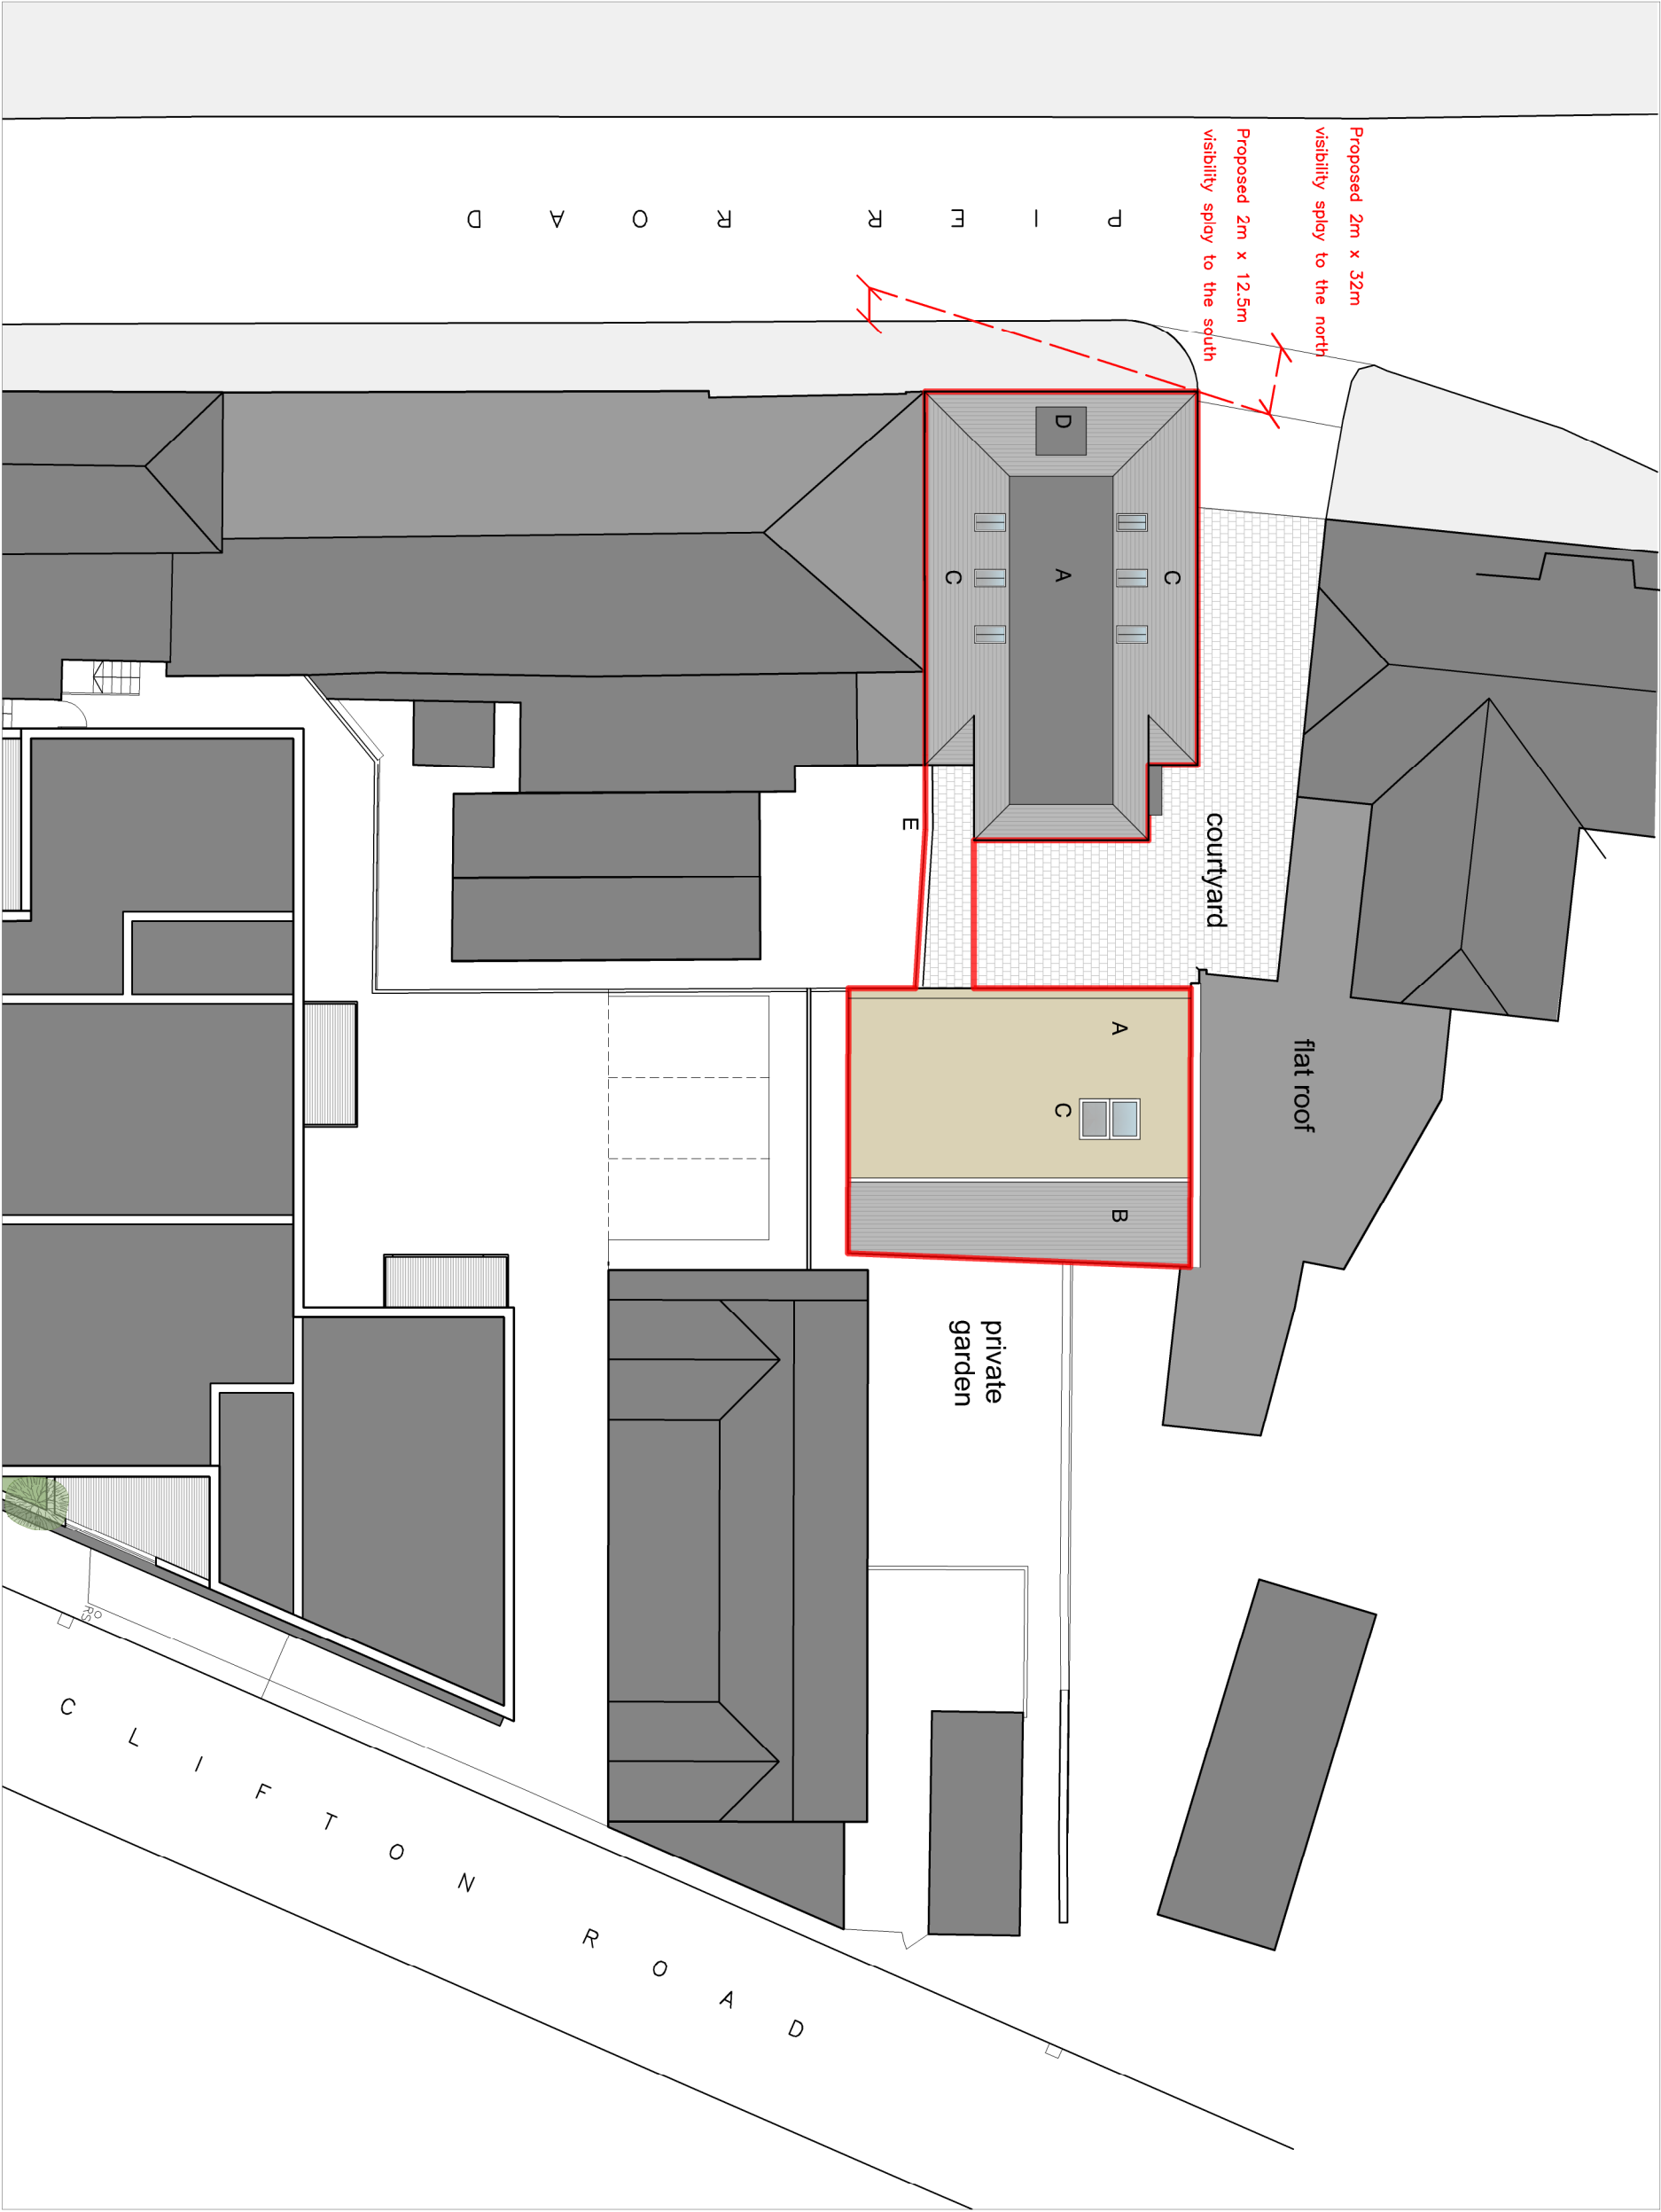

Proposed site plan Scale 1:200 @A3