


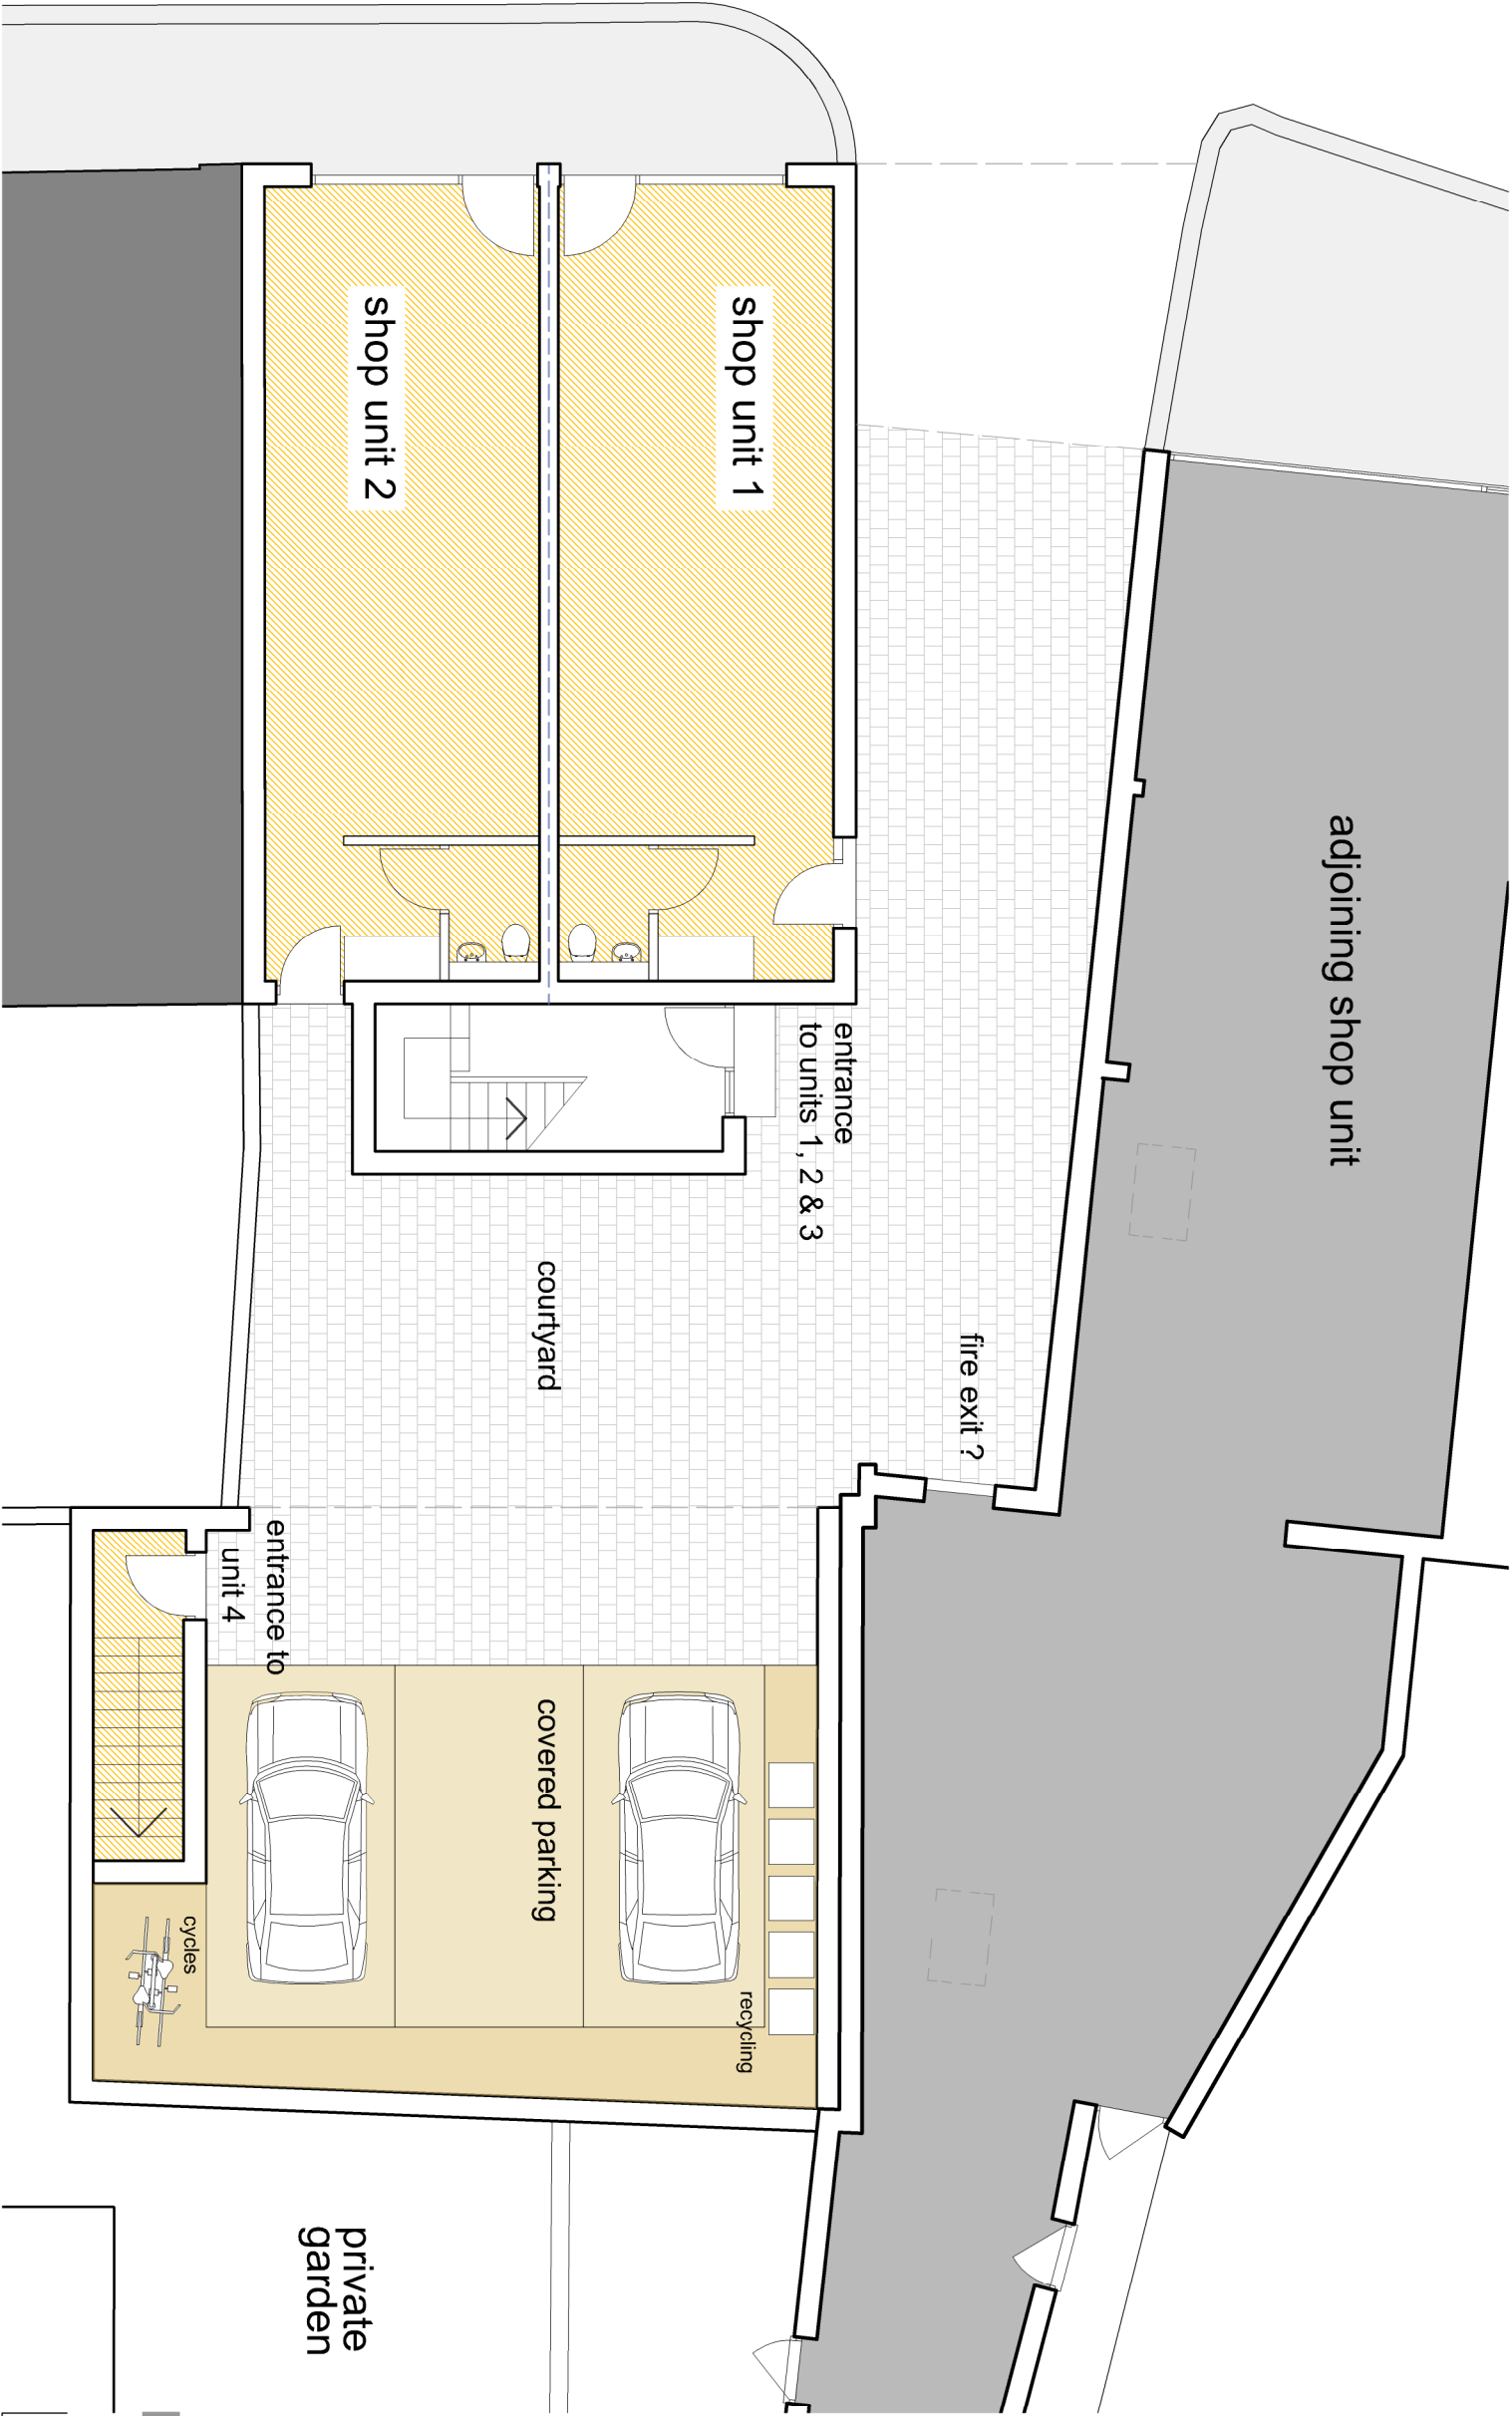

Proposed ground floor plan Scale 1:100 @A3



For information

B 150119 Revised scheme

rev.	date

These drawings should be approved by local Authority
No dimensions to be scaled from this drawing. All dimensions to be checked on site. This drawing is copyright and should not be reproduced without the permission of the Architects.

client Emsdale Residential Limited

project 46A Pier Road
 Littlehampton, BN17 5LW

drawing Proposed Ground Floor Plan

scale	1:100@A3	date	FEB 2018	drawn	JN
-------	----------	------	----------	-------	----

19a Wilbury Avenue tel: 01273 203230
Hove, East Sussex fax: 01273 521667
BN3 6HS email: info@taunarchitects.co.uk

**Turner Associates**
Architects and Planning Consultants

TA 1098 / 11	rev. B
--------------	-----------