




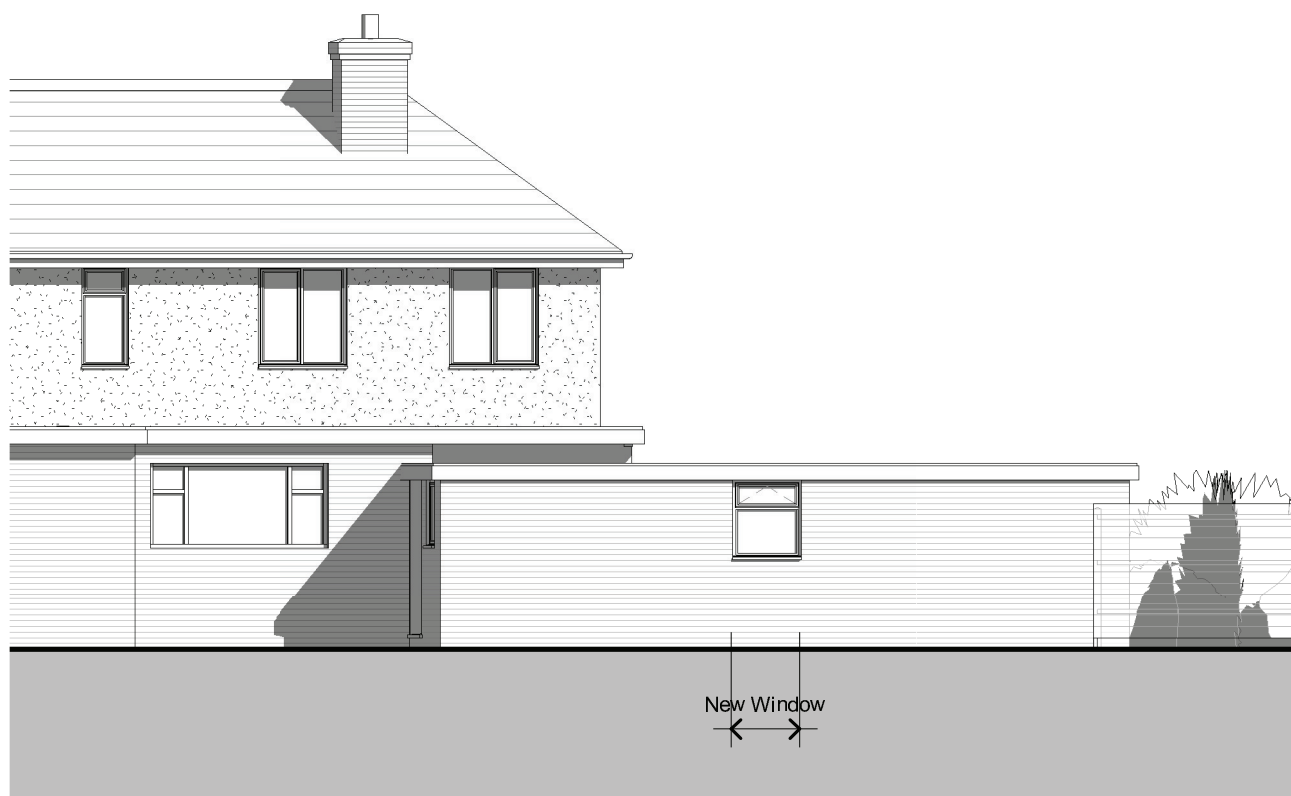

1 Office Conversion - Elevation 1
1 : 100

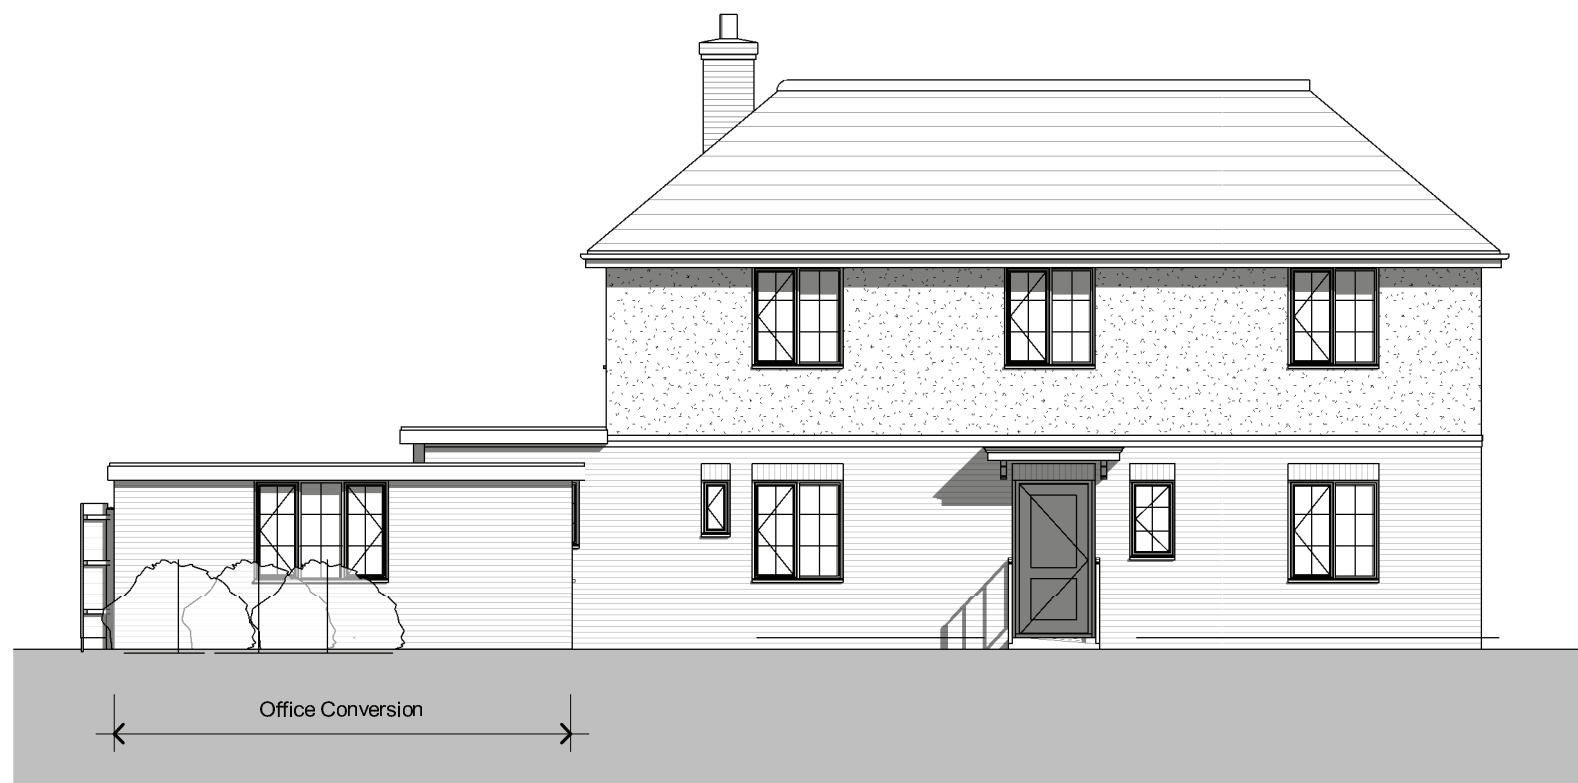

2 Office Conversion - Elevation 2
1 : 100

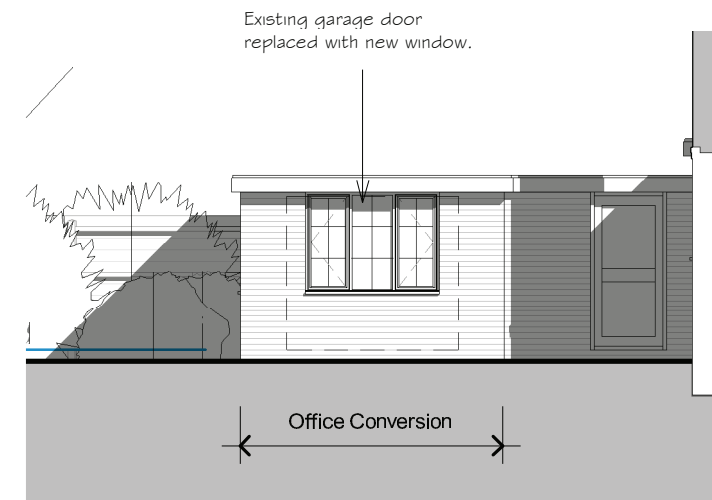


3 Office Conversion - Elevation 3
1 : 100


NOTE

This drawing has been prepared from existing plans supplied by the client and therefore it's accuracy cannot be gauranteed.

All room sizes are to be checked on site before work commences.

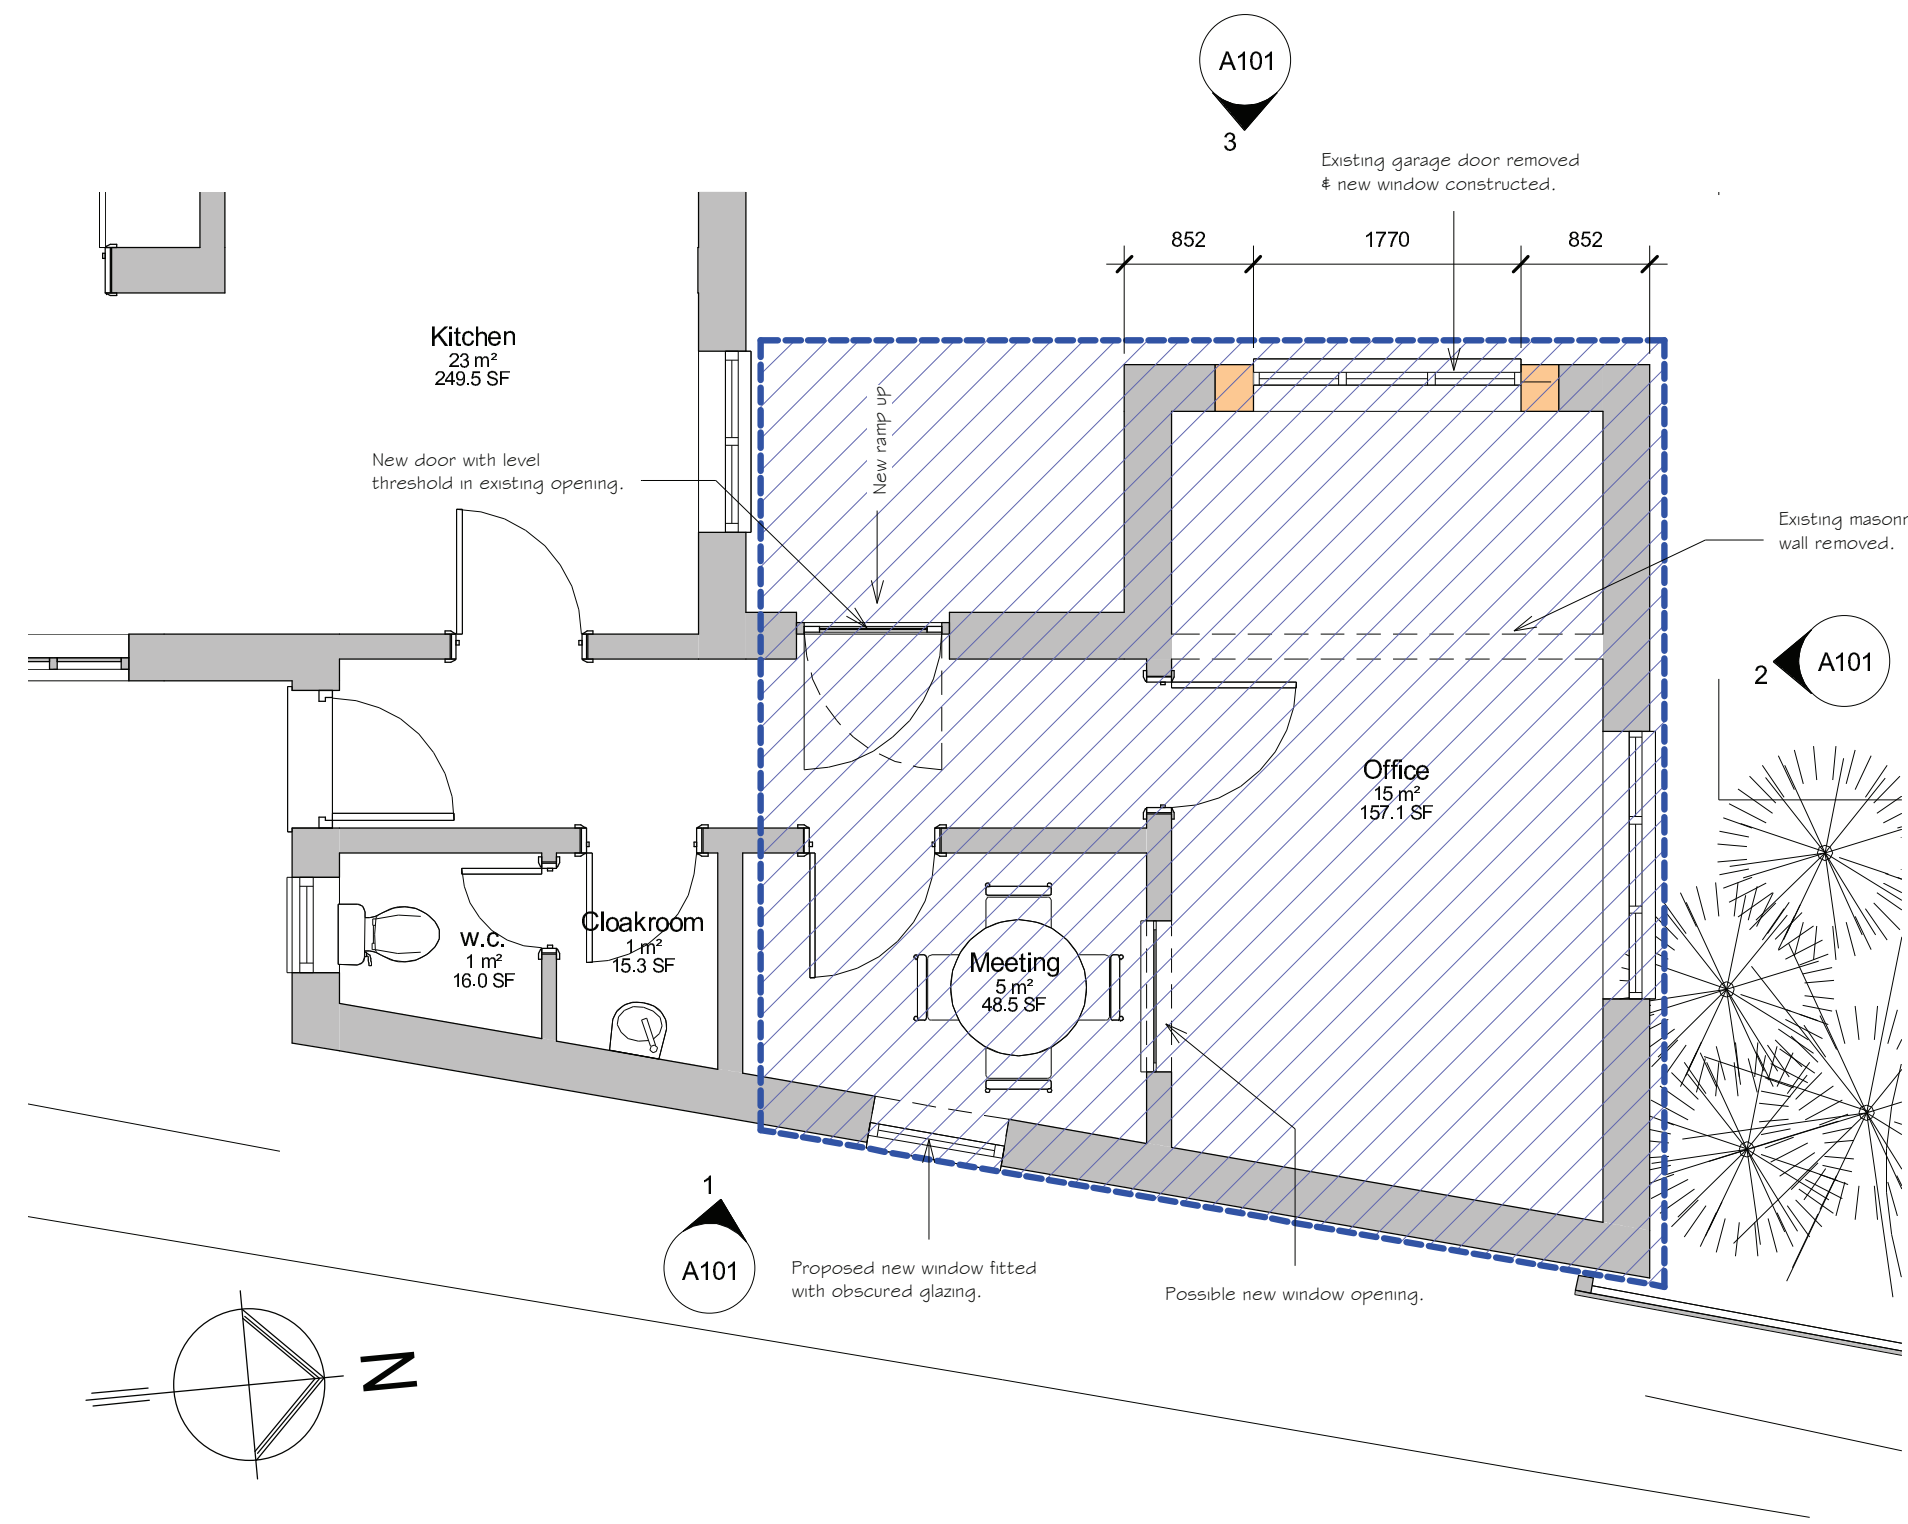

- Office Conversion - Floor Plan
1 : 50

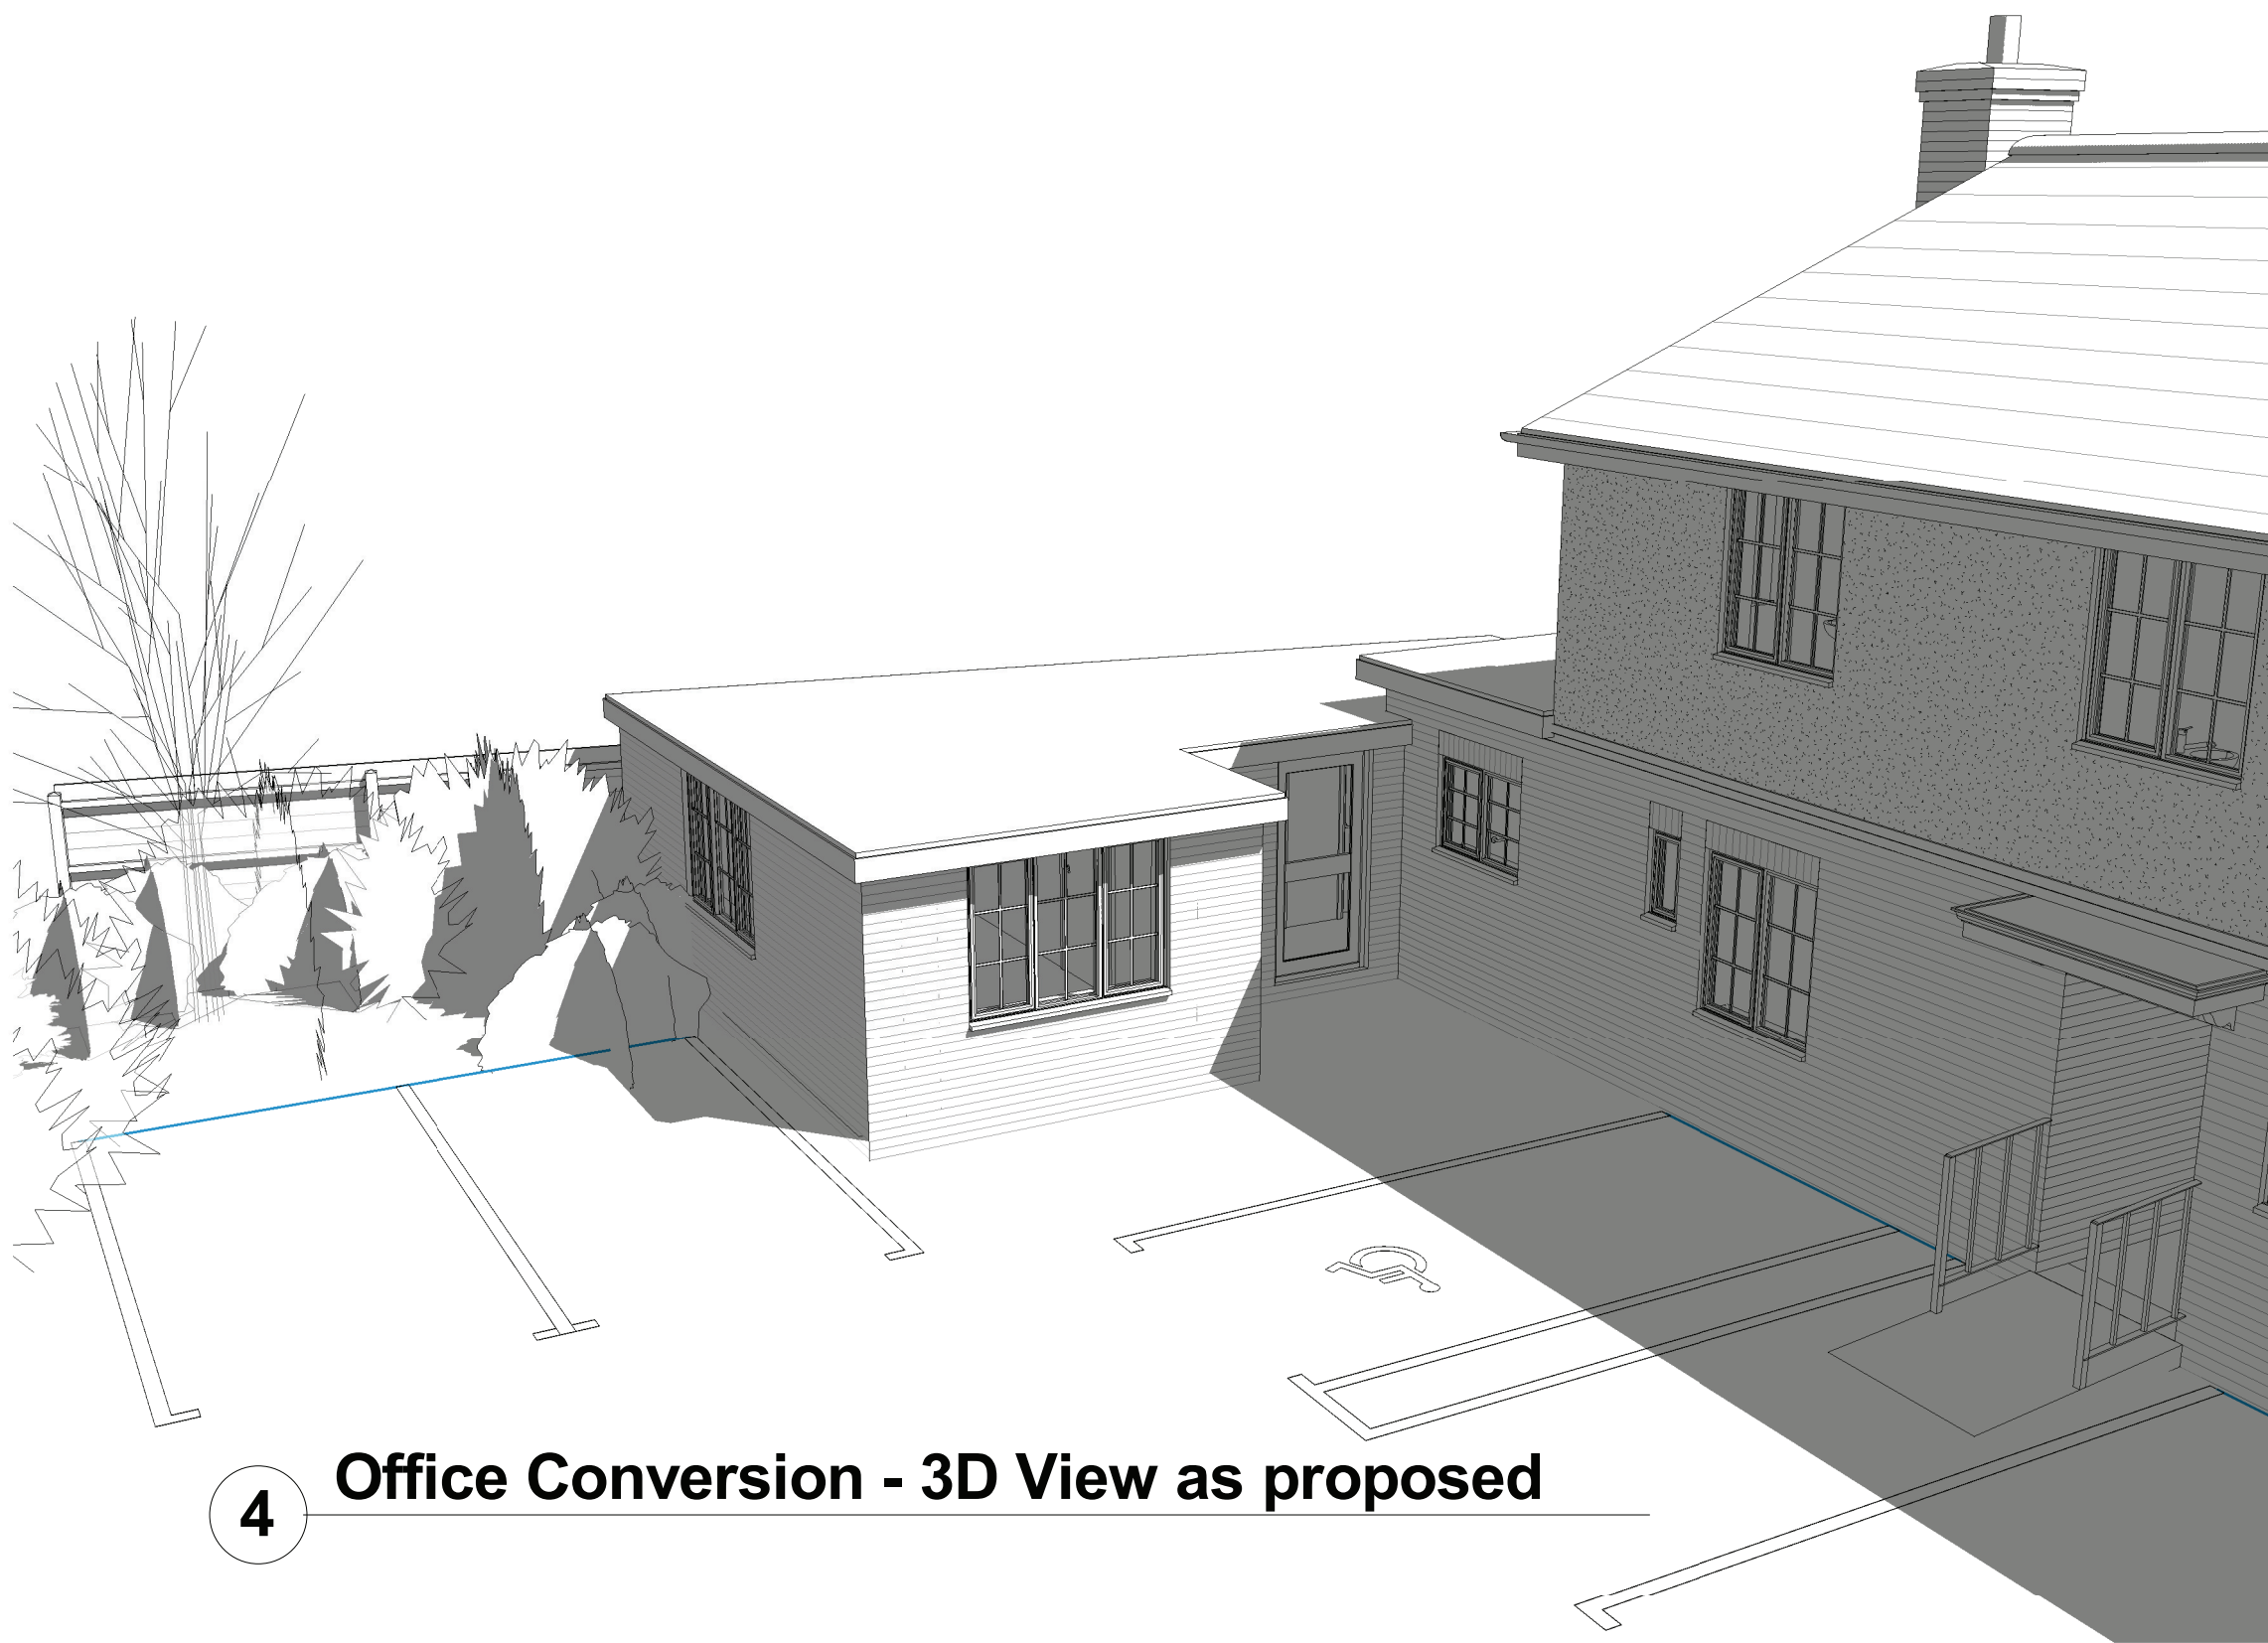

4 Office Conversion - 3D View as proposed

A Proposed works highlighted in blue & north point added: 23-07-12 RW

Revision Date Initial

The Old Post Office
Station Road
Wickham, PO17 5JA
T: 01329 832405
F: 01329 835175
E: admin@axismail.co.uk
W: www.axisarchitecture.co.uk

Axis
ARCHITECTURE
ARCHITECTURAL PRACTICE

Dimensions, areas and levels where given are only approximate and subject to site survey.
All dimensions are to be checked on site.
Any discrepancies are to be reported to the architect before work commences. Figured dimensions only are to be taken from this drawing.
This drawing is to be read in conjunction with all relevant consultants and/or specialists drawings/documents and any discrepancies or variations are to be notified to the architect before the affected work commences.
This drawing is copyright and remains the property of the Architects.

Vernon House Care Home
10 Maltravers Drive, Littlehampton
for Hillcrest Care Ltd

Office Conversion Plans & Elevations

PLANNING			
Scale @ A1	Drawn	Checked	Date
As indicated	RW	RW	16/07/12
Job Number & Drawing Number		Revision	
12-59		A101	A