


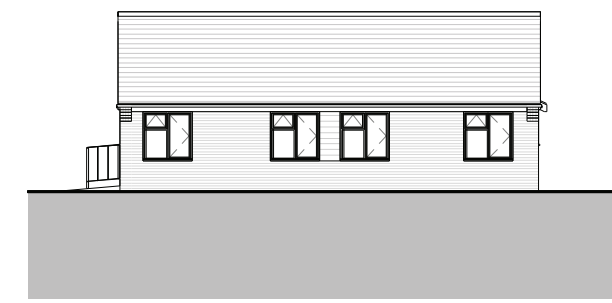



5 South Elevation 1
1 : 200




6 West Elevation
1 : 200



7 South Elevation 2
1 : 200

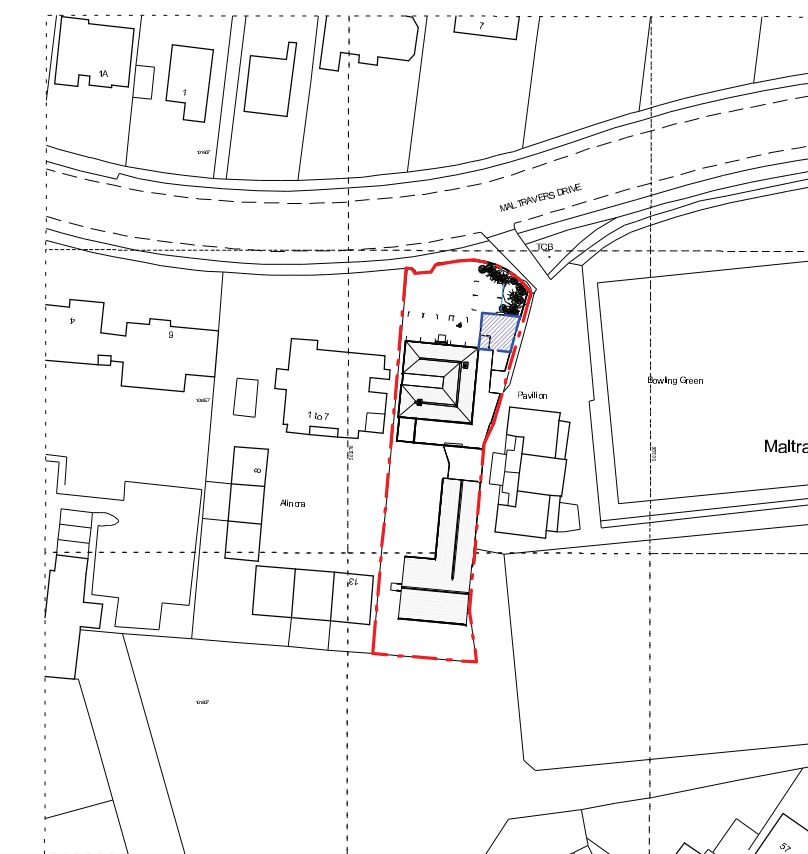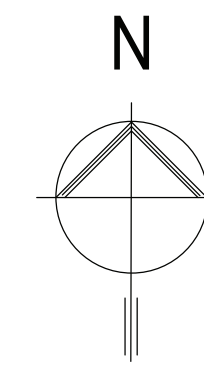

1 Site Location Plan
1 : 1250

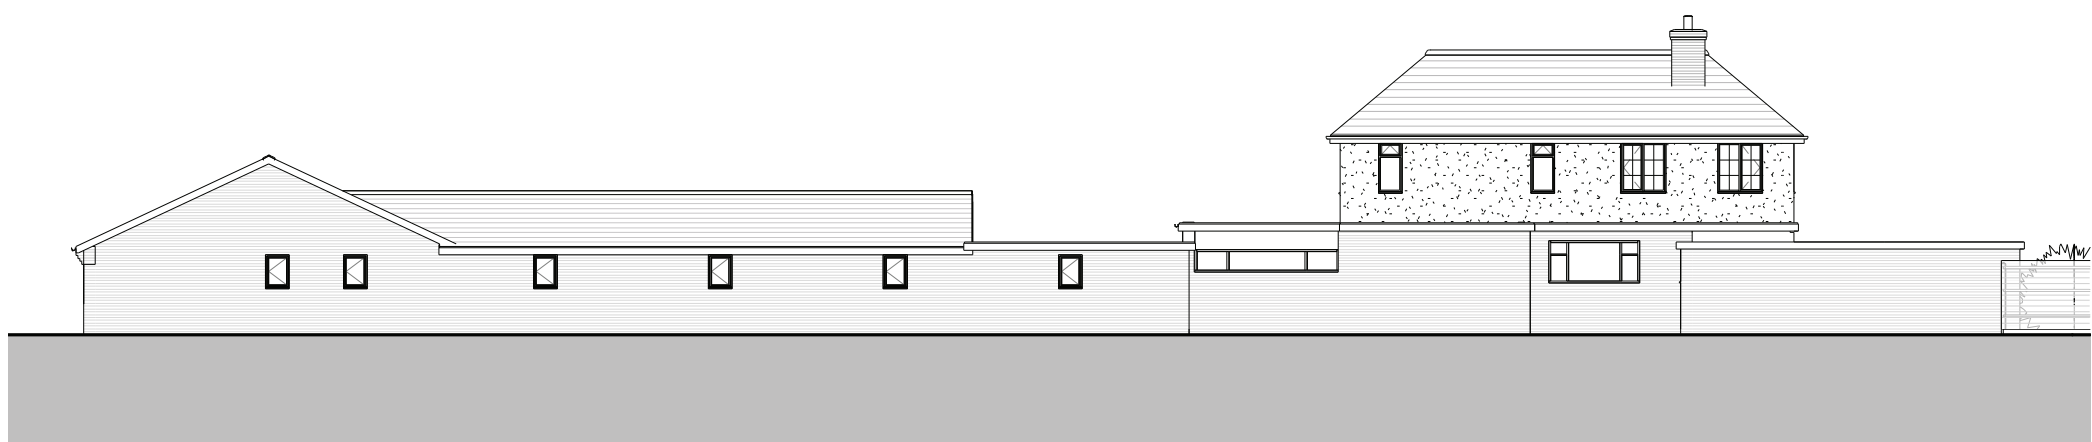

3 East Elevation
1 : 200





4 North Elevation
1 : 200


NOTE

This drawing has been prepared from existing plans supplied by the client and therefore it's accuracy cannot be guaranteed.

All room sizes are to be checked on site before work commences.

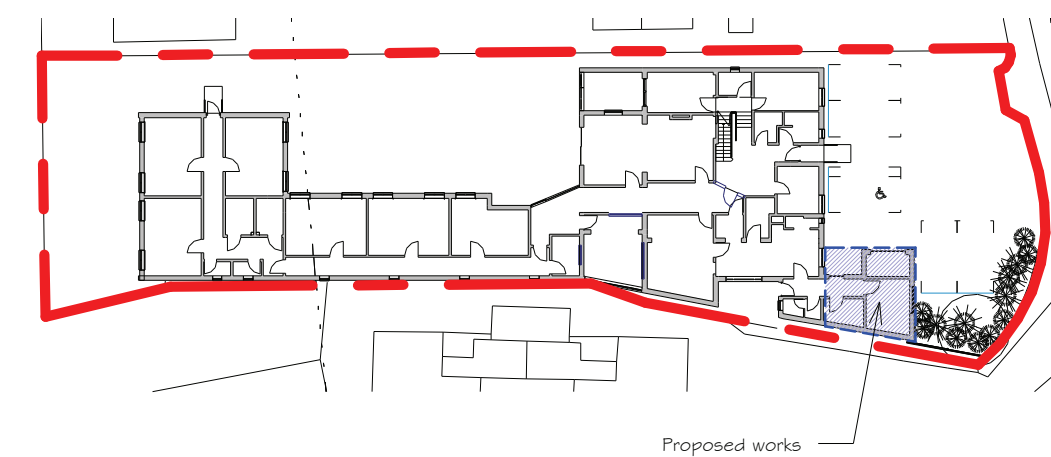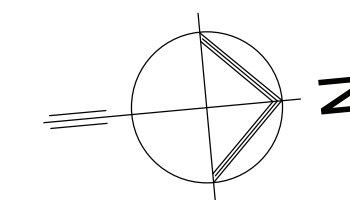

8 Block Plan
1 : 500

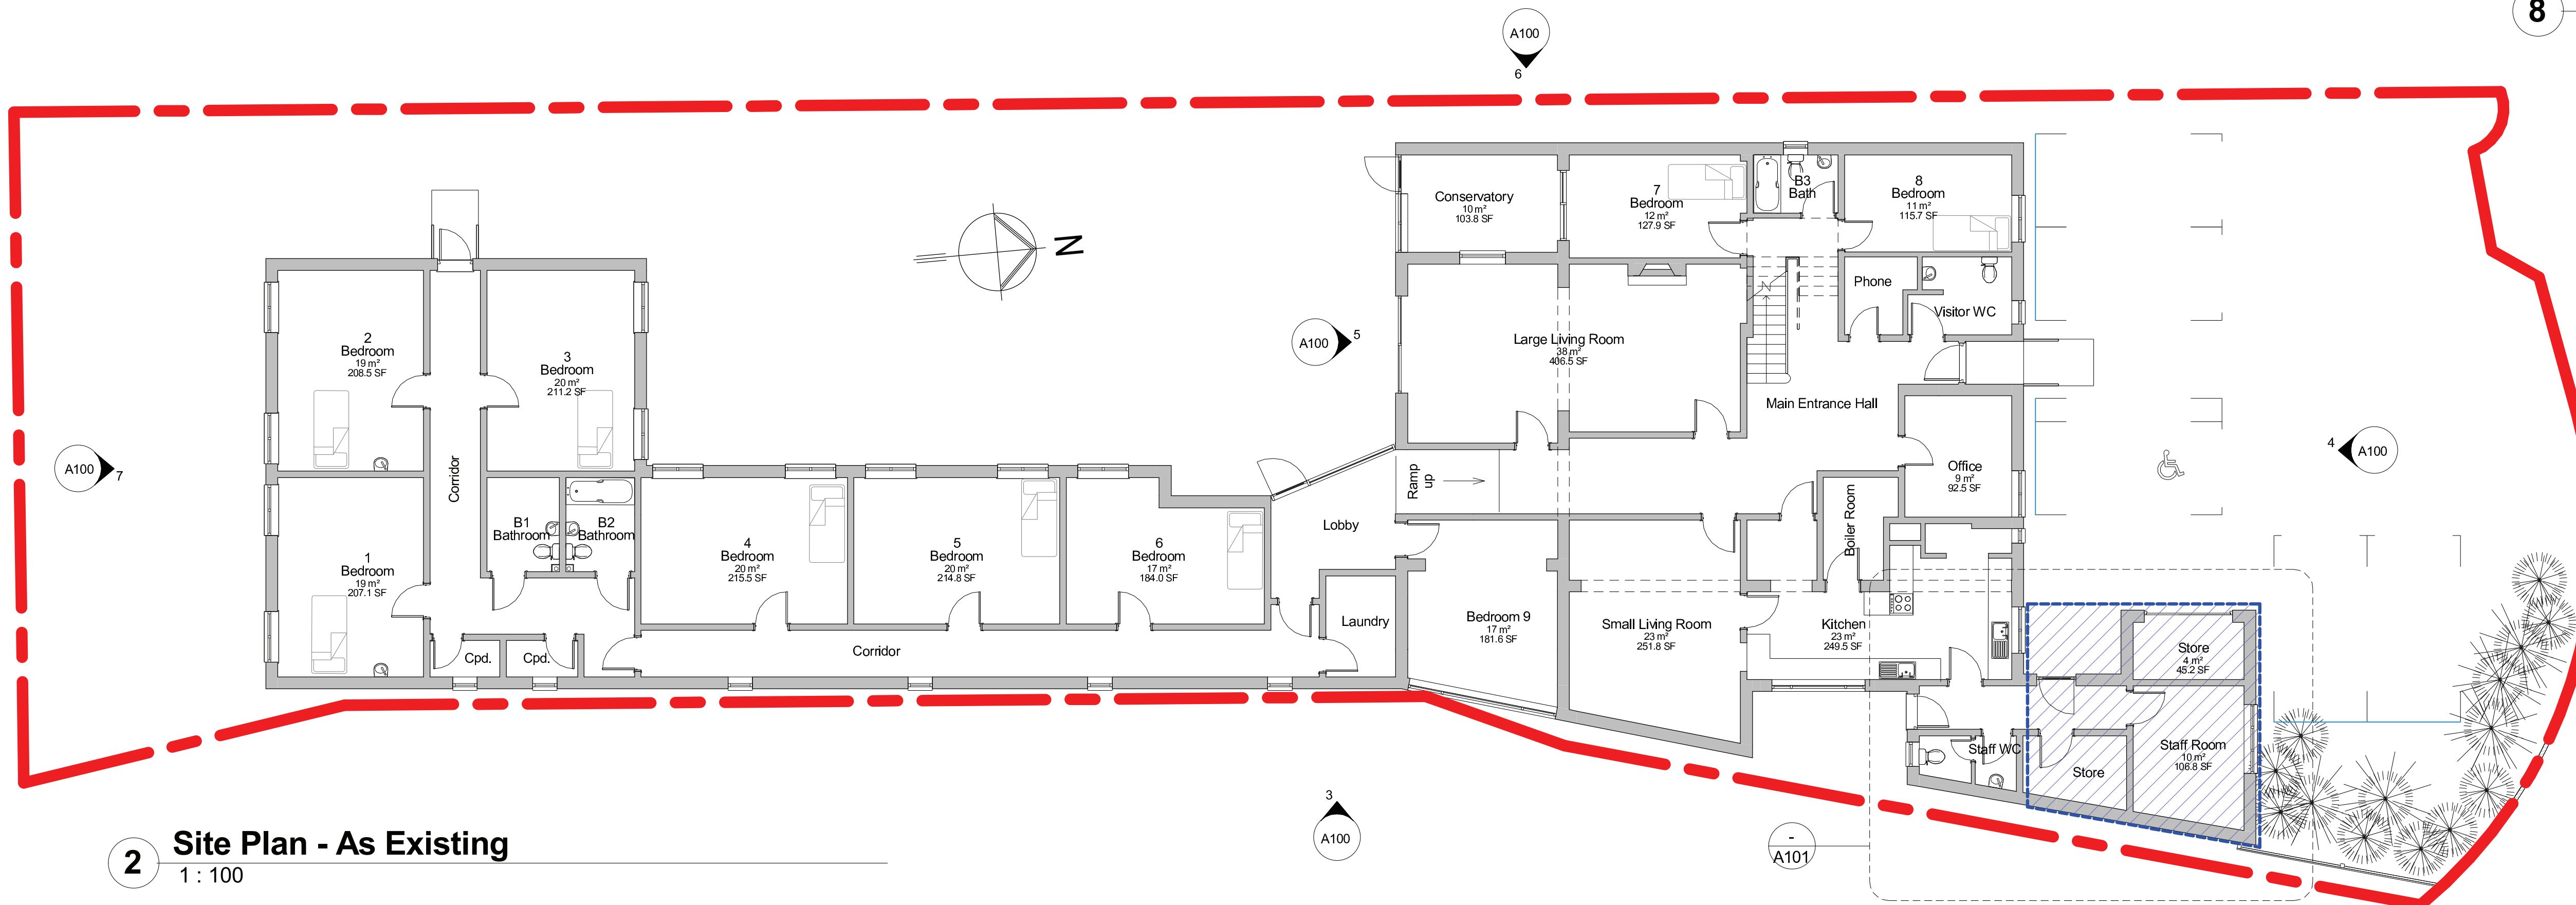

2 Site Plan - As Existing
1 : 100

B	1:500 Site Plan added:	1-8-12	RW
A	Proposed works highlighted in blue & north point added:	23-07-12	RW

Revision	Date	Initial
----------	------	---------

The Old Post Office
Station Road
Wickham, PO17 5JA
T: 01329 832405
F: 01329 835175
E: admin@axismail.co.uk
W: www.axisarchitecture.co.uk



Dimensions, areas and levels where given are only approximate and subject to site survey.
All dimensions are to be checked on site.
Any discrepancies are to be reported to the architect before work commences. Figured dimensions only are to be taken from this drawing.
This drawing is to be read in conjunction with all relevant consultants and/or specialists drawings/documents and any discrepancies or variations are to be notified to the architect before the affected work commences.
This drawing is copyright and remains the property of the Architects.

Vernon House Care Home
10 Maltravers Drive, Littlehampton
for Hillcrest Care Ltd

Plans & Elevations - as existing

PLANNING			
Scale @ A1	Drawn	Checked	Date
As indicated	RW	RW	19/07/12
Job Number & Drawing Number		Revision	
12-59		A100 B	