



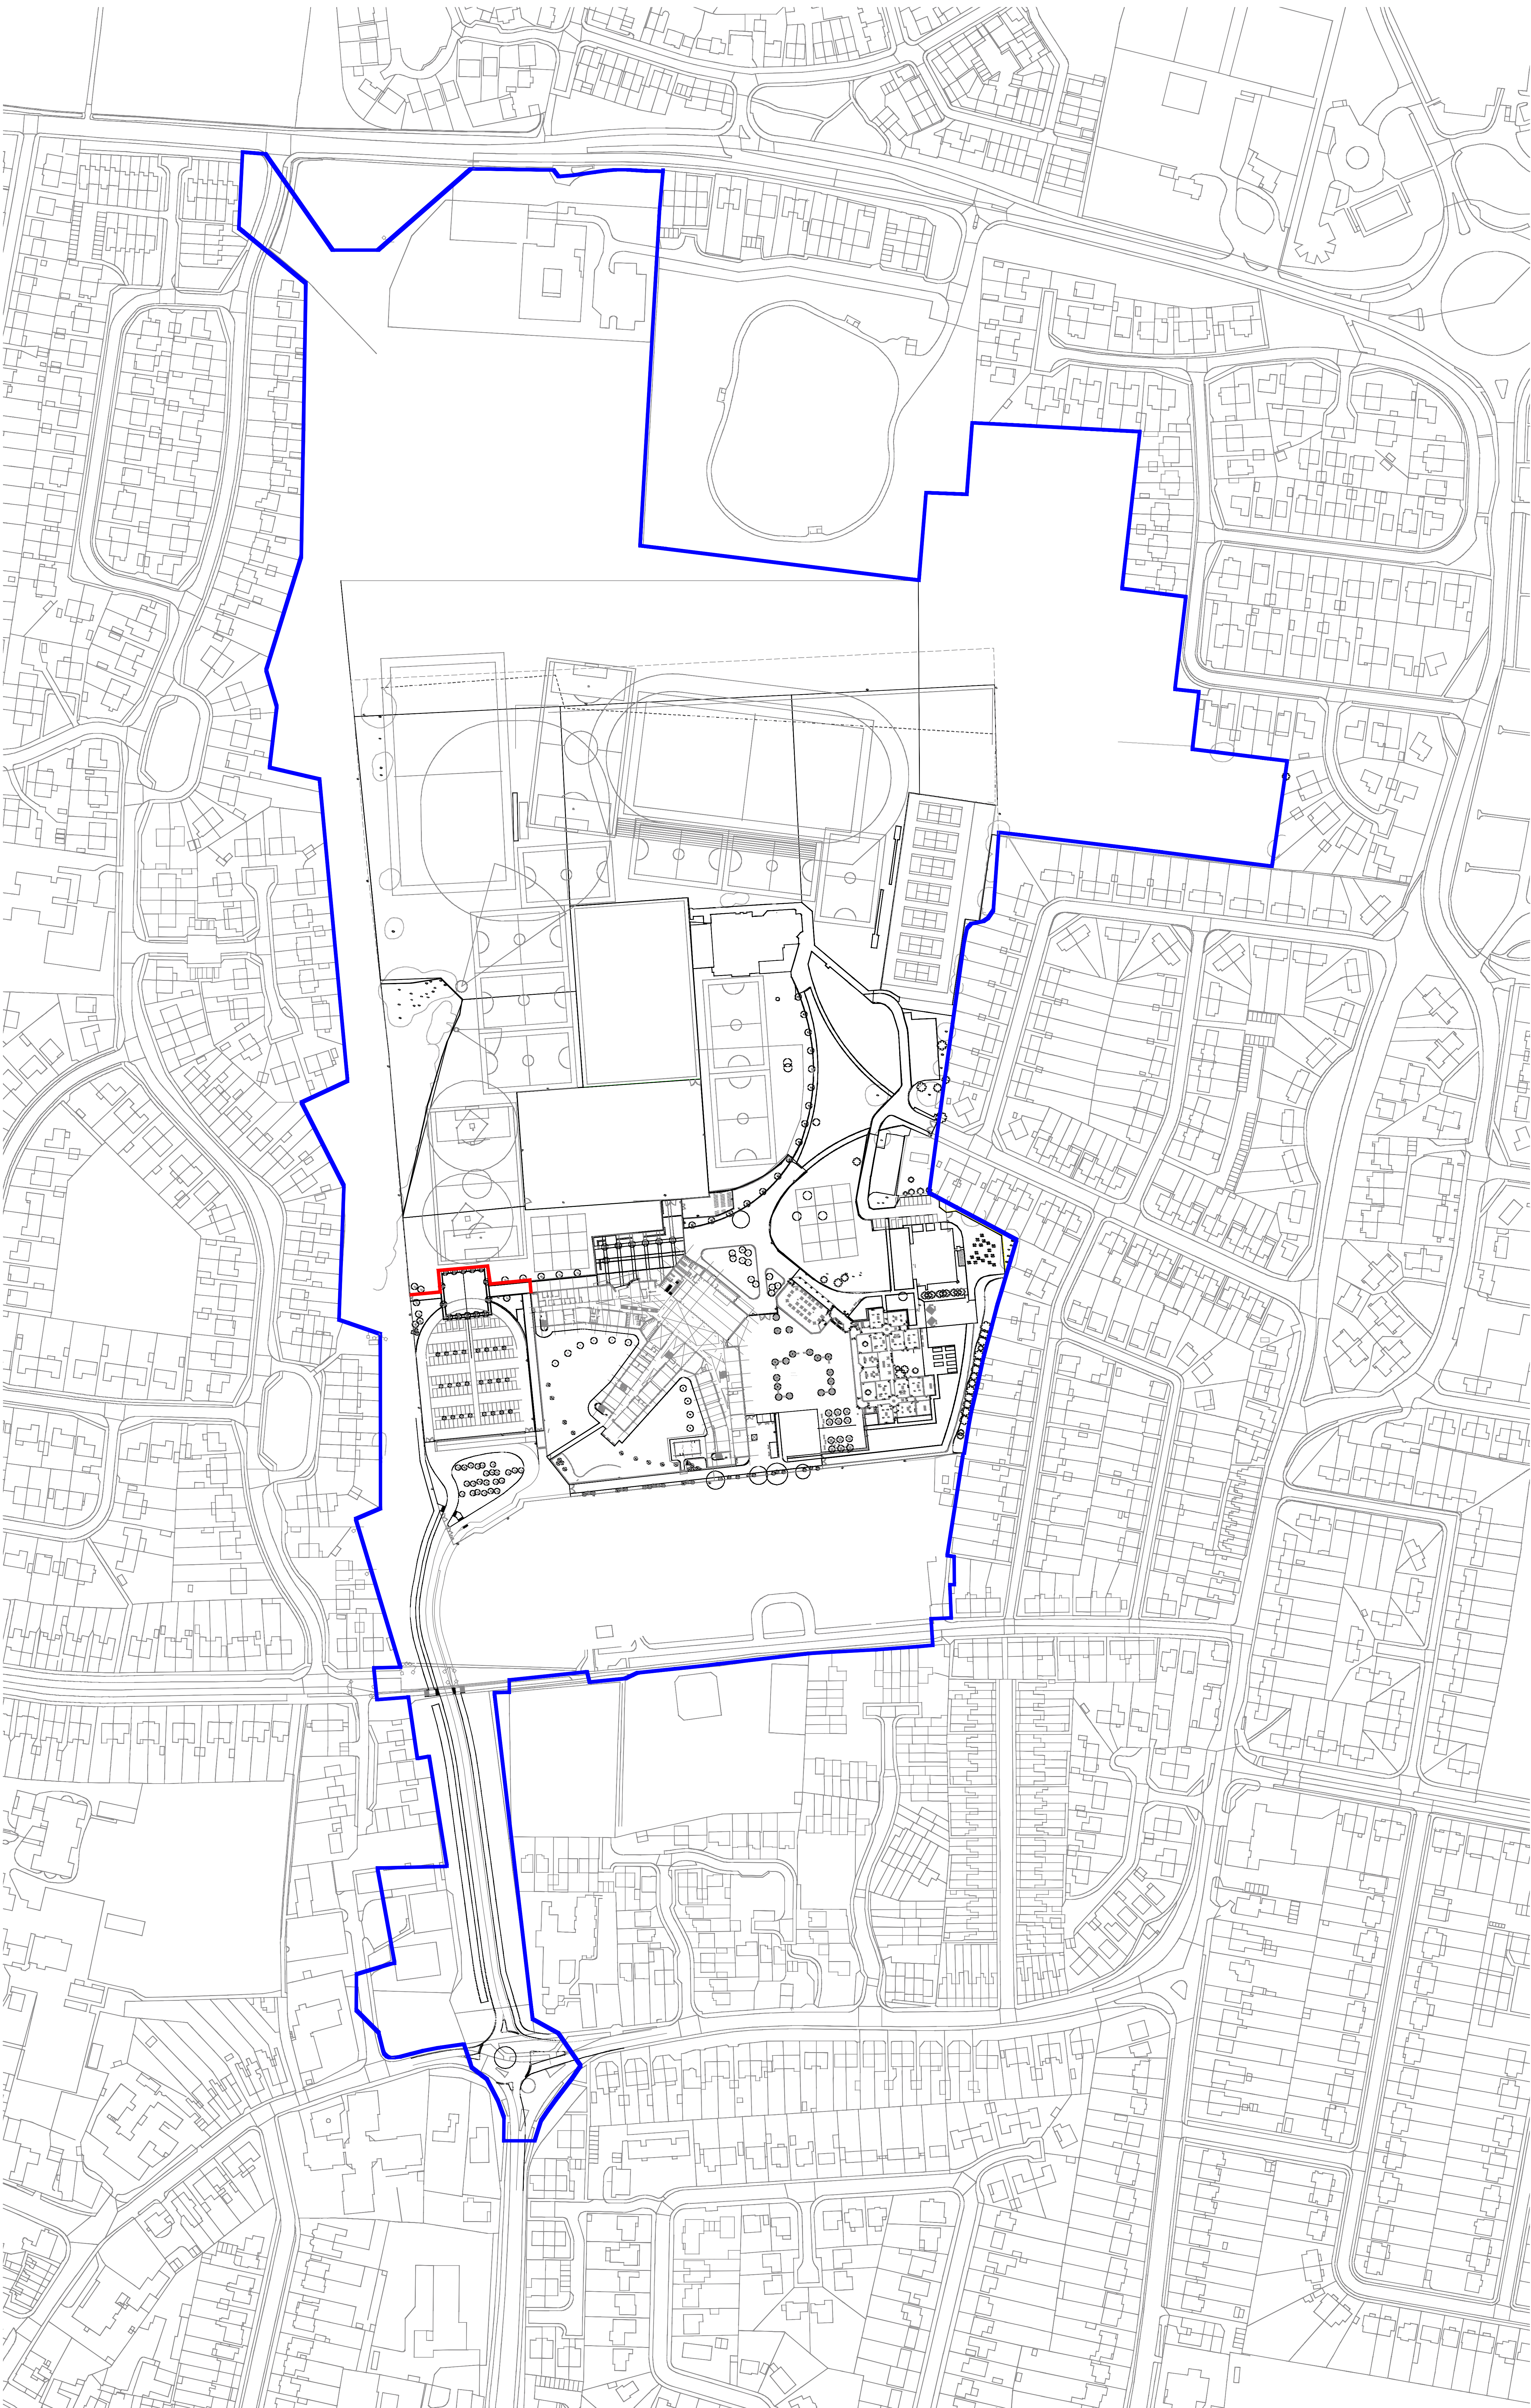

Amendments

ADJACENT LAND IN SAME OWNERSHIP

PROPOSED DEVELOPMENT SITE

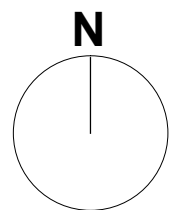

DO NOT SCALE FOR CONSTRUCTION



STUDIOS 1 & 2
OLD KINGS HEAD COURT
11 HIGH STREET
DORRING
SURREY RH4 1AR
T 01306 887070
F 01306 876716
admin@bpdg.co.uk
www.bpdg.co.uk

BUILDING SURVEYING
ARCHITECTURE
PROJECT MANAGEMENT
QUANTITY SURVEYING

PROJECT
LITTLEHAMPTON ACADEMY

CLIENT
LITTLEHAMPTON ACADEMY

	DATE	JUNE 2017
DRAWN	RMC	CHECKED MD
SCALE	1:1250 @ A0	FOR PLANNING

TITLE
SITE PLAN

DRAWING NO.	REV
3914/PL00	*

SCALE 1:1250 @ A0 0 10 20 30 40 50m