




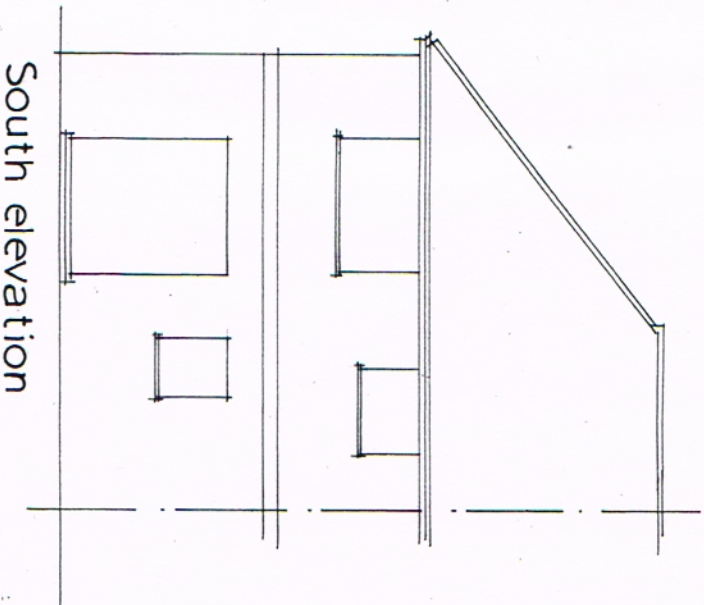



South elevation

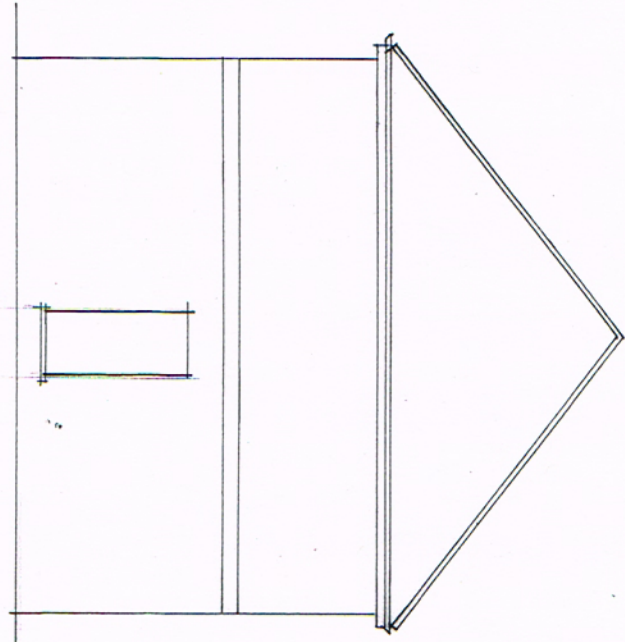

West elevation


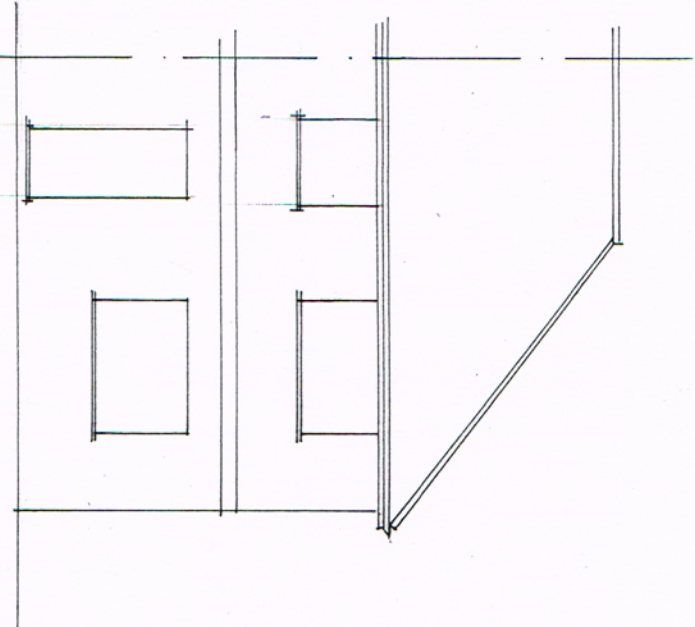


North elevation

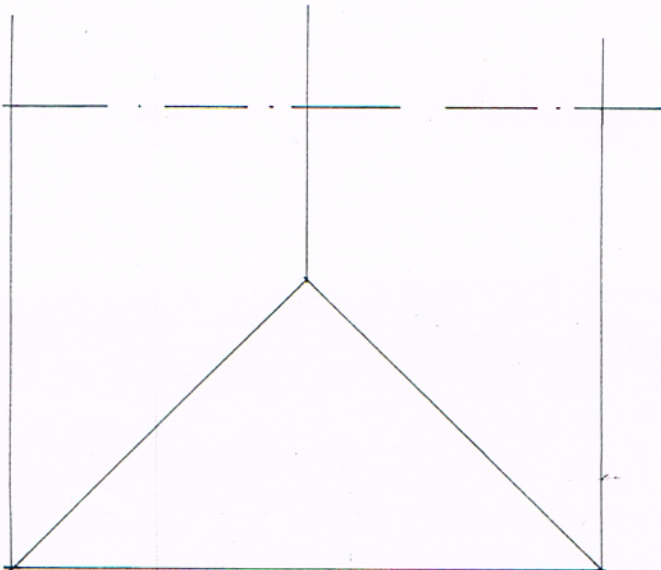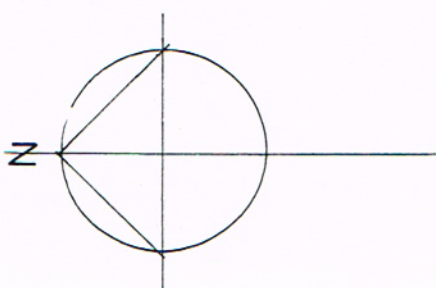


Roof plan

Scale 1:100 at A3

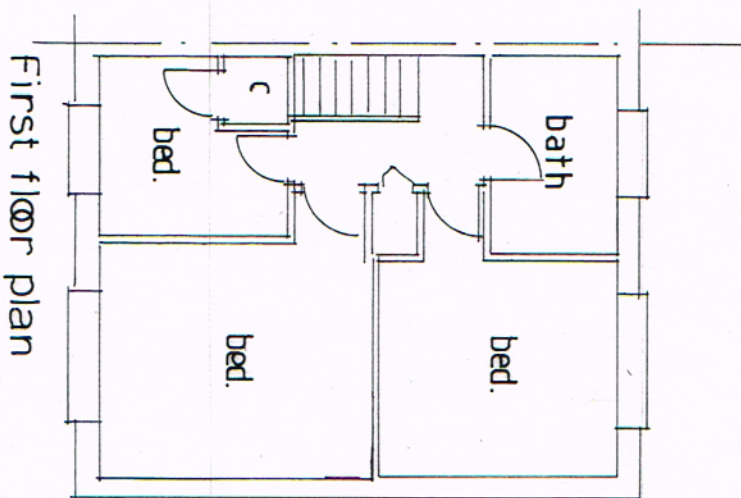 

First floor plan

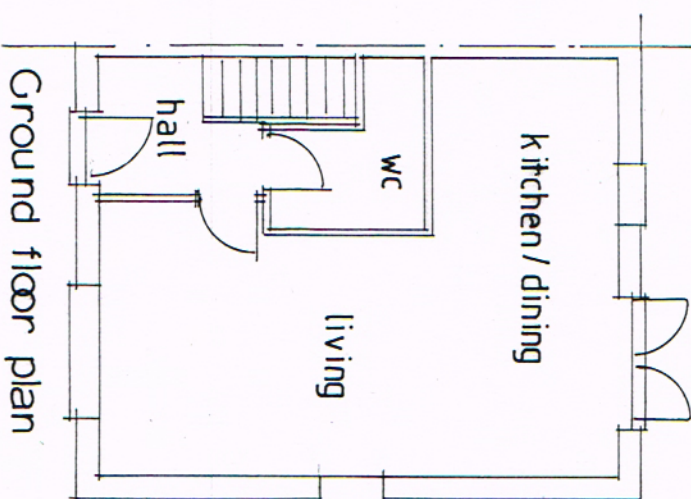

Ground floor plan

RJCA Chartered Architects

The White House, 2 Lavant Road

Chichester, West Sussex PO19 5RQ

Tel: 01243 779600

Mobile: 07973435493

Email: rjcatkinson@btinternet.com

Project Name: 75A Clun Road, Littlehampton

Drawing: Survey as existing (1:100 @ A3)

Drawing Number: 2013/14/01

Rev.