

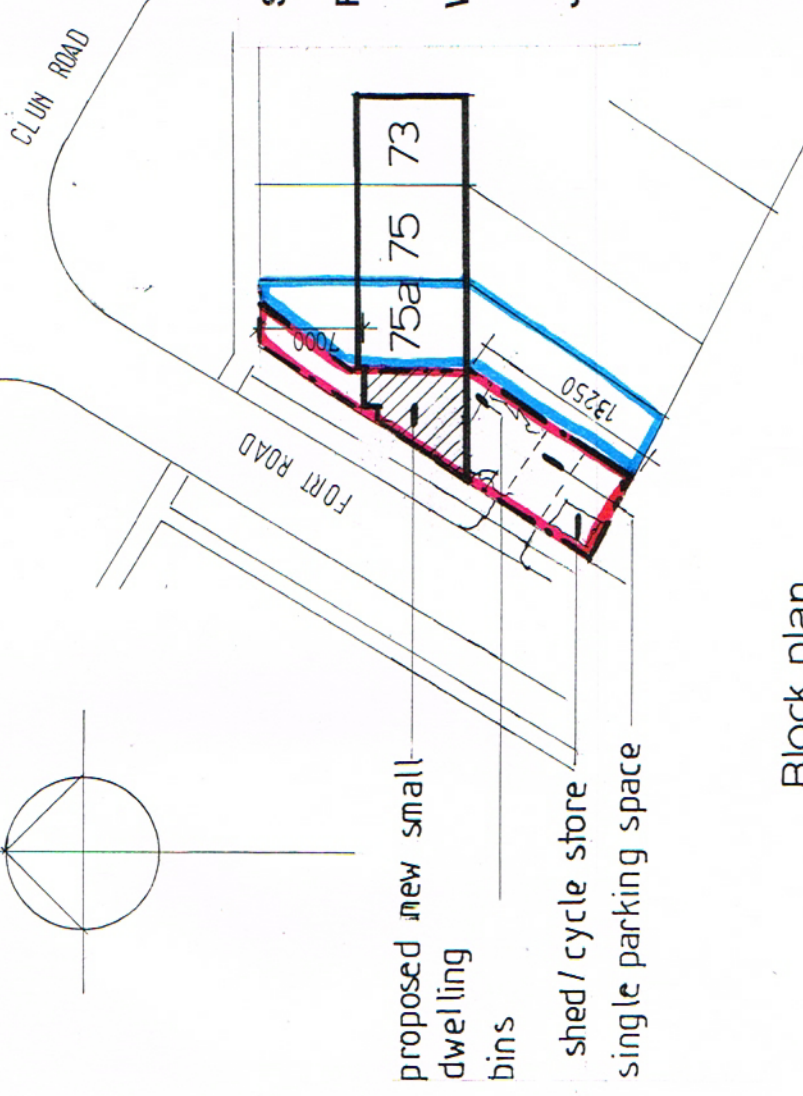


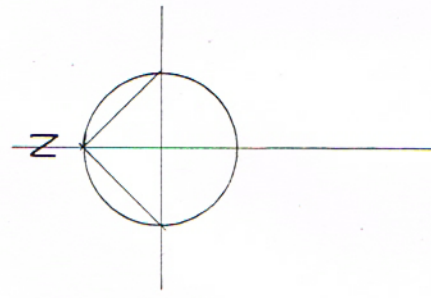


Location plan

Scale 1:1250 at A3

 


Block plan

Scale 1:500 at A3

 


Schedule of external materials:

Roof:	Shall be finished with plain tiles & bonnet hip tiles to match existing.
Walls:	Shall be finished with facing brickwork to match existing.
Joinery:	Windows & doors shall be white upvc to match existing.

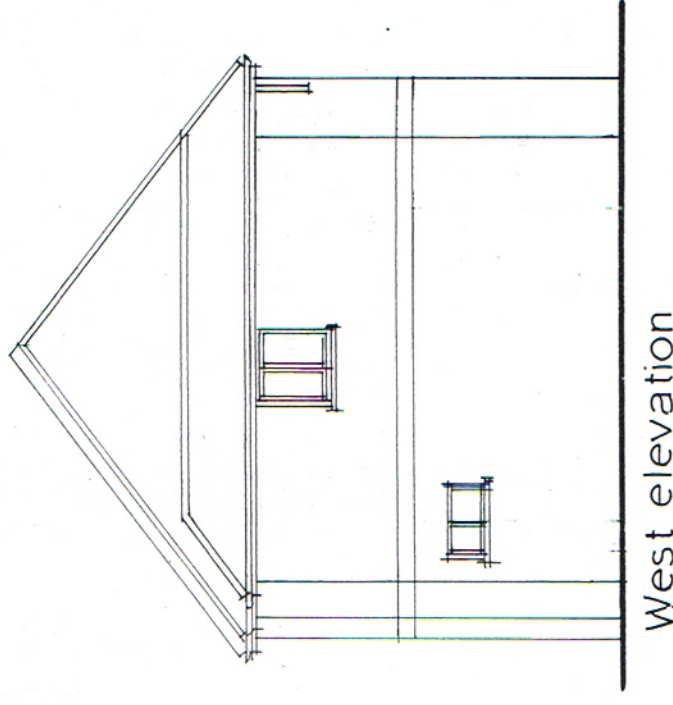


West elevation

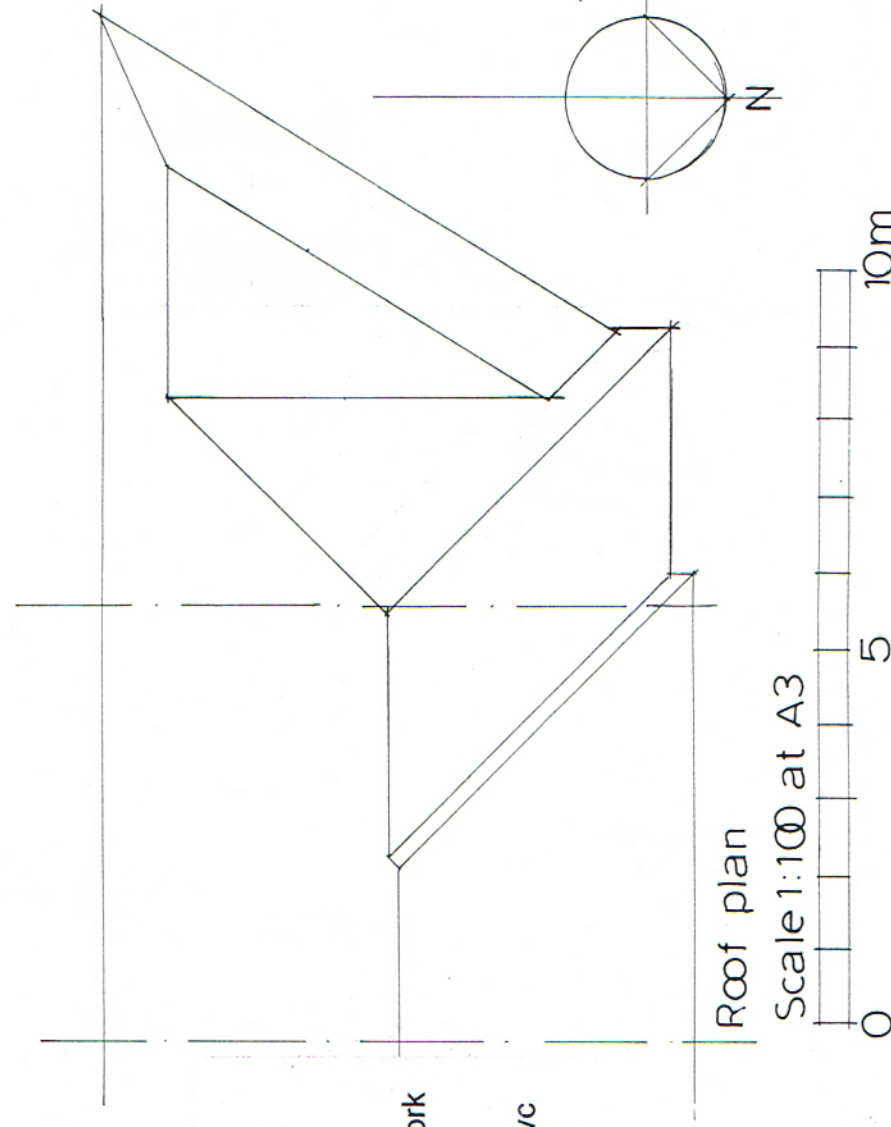

Roof plan

Scale 1:100 at A3

 

RJCA Chartered Architects

The White House, 2 Lavant Road

Chichester, West Sussex PO19 5RQ

Tel: 01243 779600

Mobile: 07973435493

Email: rjcatkinson@btinternet.com

Project Name: Land adjacent 75A Clun Road

Drawing: Proposed small dwelling

Drawing Number: 2013/14/04

Rev.

B