




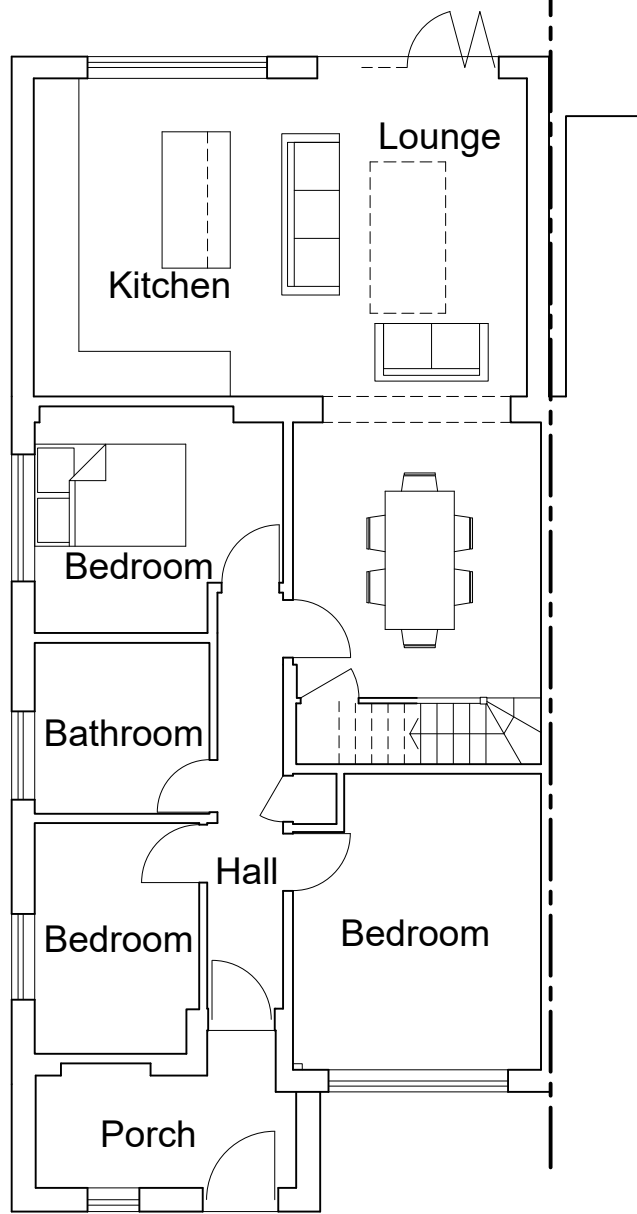


Proposed Ground Floor Plan
Scale 1:100

 


Proposed First Floor Plan
Scale 1:100

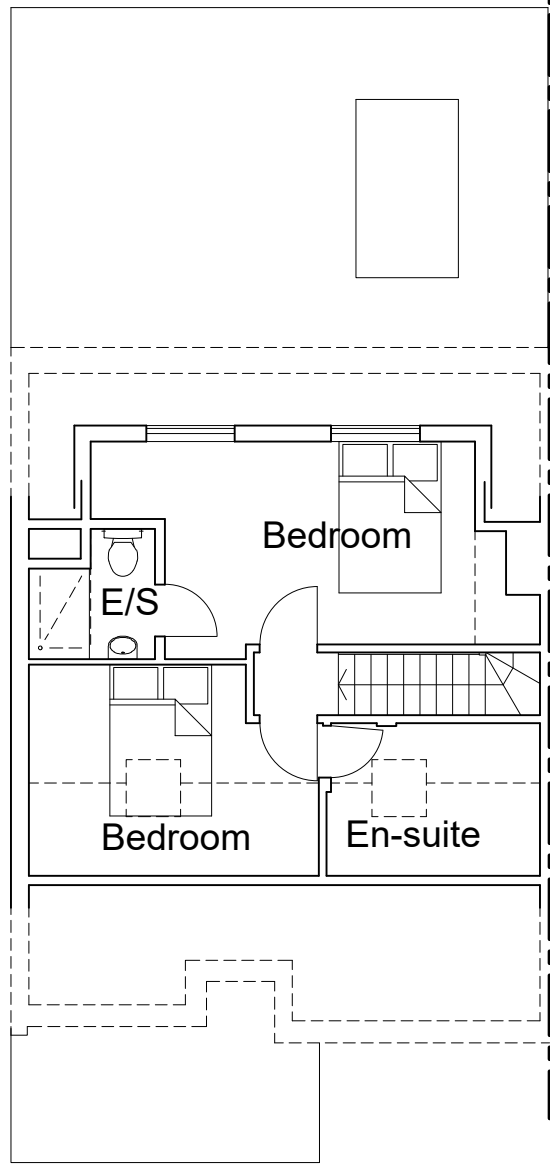

Proposed Side (north) Elevation
Scale 1:100

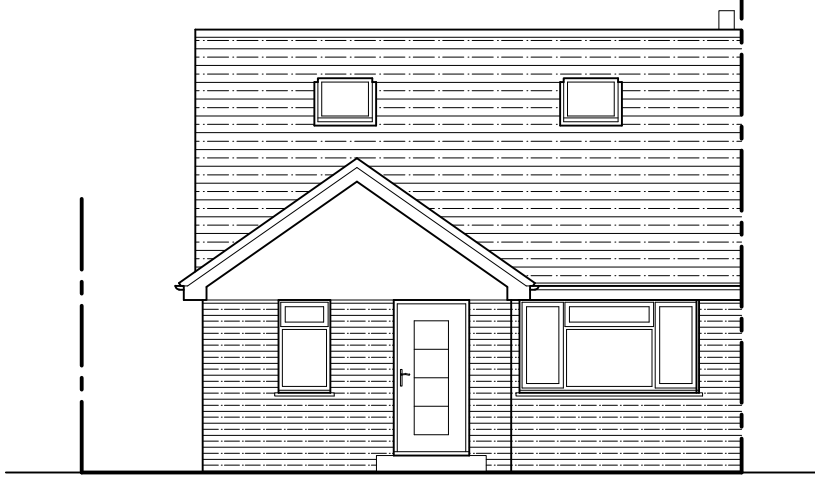


Proposed Front (west) Elevation
Scale 1:100

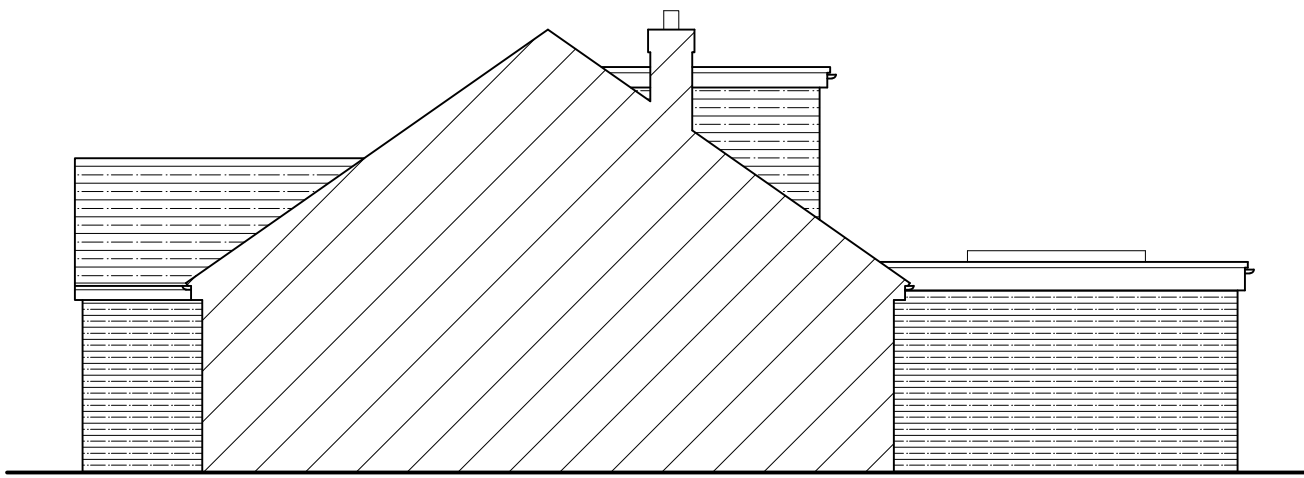


Proposed Side (south) Elevation
Scale 1:100




Proposed Rear (east) Elevation
Scale 1:100

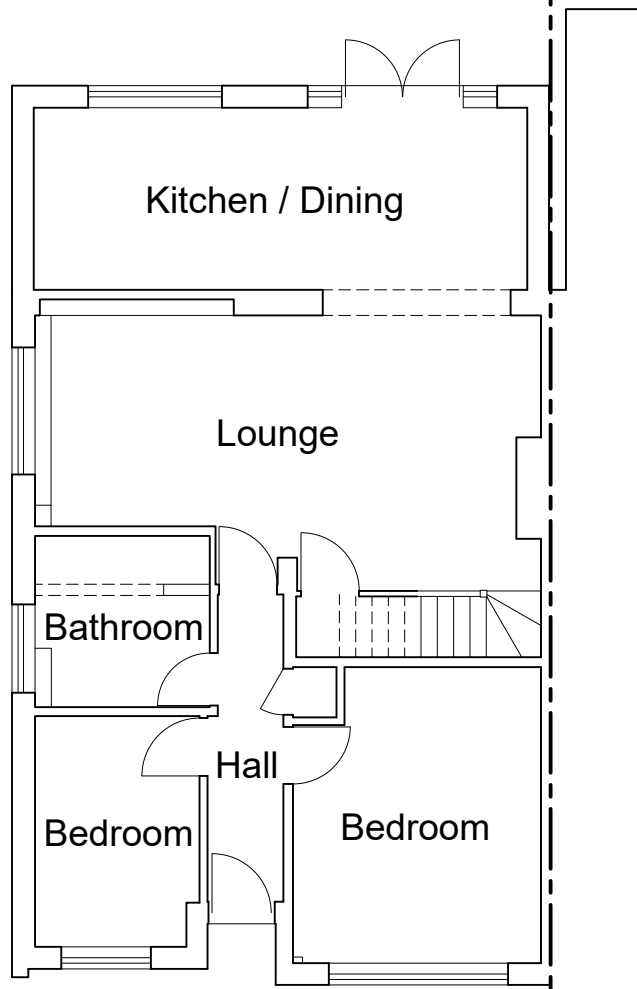

Existing Ground Floor Plan
Scale 1:100

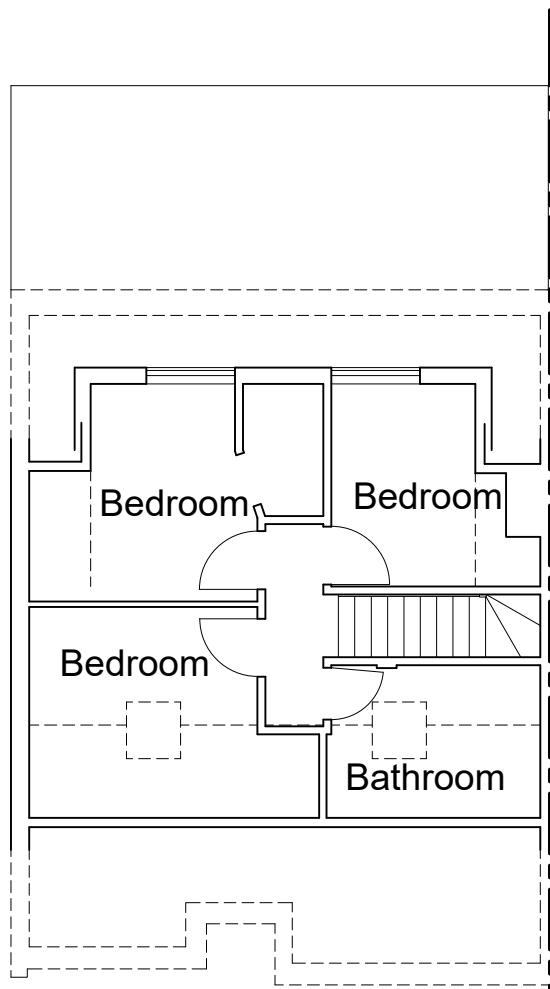


Existing First Floor Plan
Scale 1:100

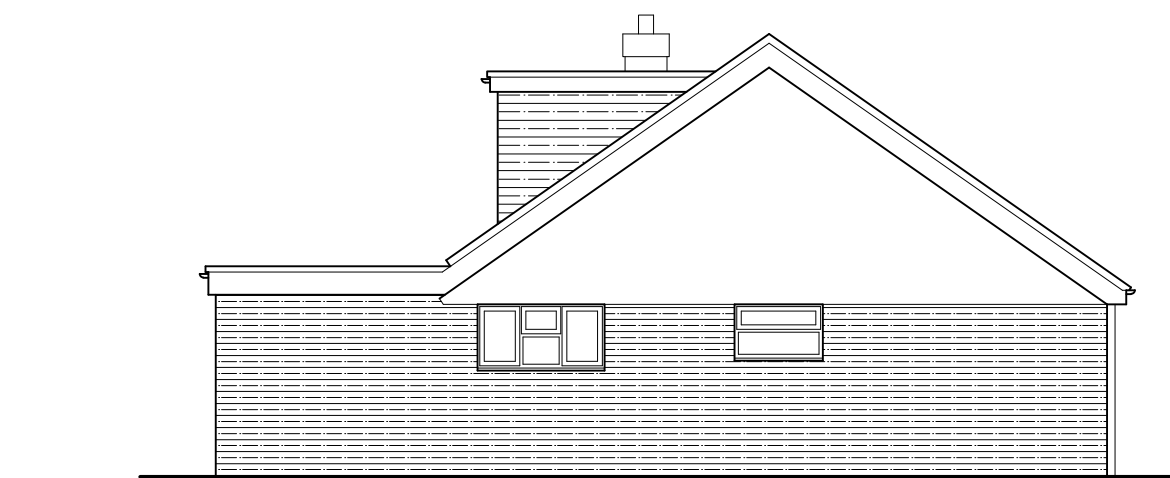

Existing Side (north) Elevation
Scale 1:100



Existing Front (west) Elevation
Scale 1:100

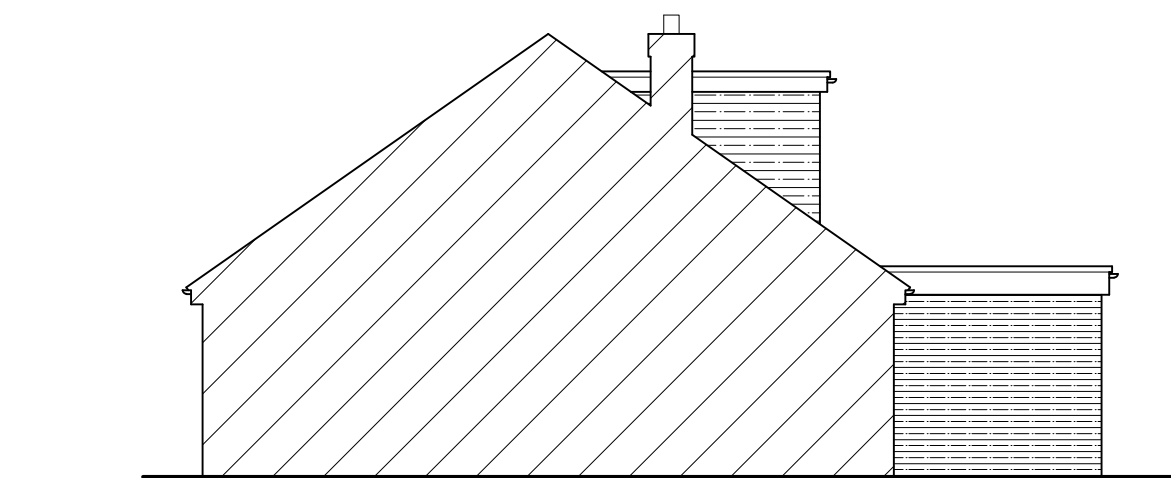

Existing Side (south) Elevation
Scale 1:100



Existing Rear (east) Elevation
Scale 1:100

B	Front dormer removed.	26.08.19
A	Front extension widened, first floor en-suite added.	28.05.19

Rev: Description: Date:

HORIZON DESIGN

ARCHITECTURAL TECHNOLOGY

Horizon Design Limited

15 Uplands Avenue

Worthing BN11 1UR

01903 205868

info@horizon-design.co.uk

www.horizon-design.co.uk

Client:	Ms Donovan
Project:	Extensions and Alterations to: 14 Esher Drive Littlehampton West Sussex BN17 6AA
Drawing title:	Floor Plans & Elevations Existing & Proposed
Scale:	1:100 @ A1
Date:	15.05.19
Drawn:	KWF
Drawing number:	2962-02
Revision:	B