




Front Elevation

*Obs - Obscured Glass

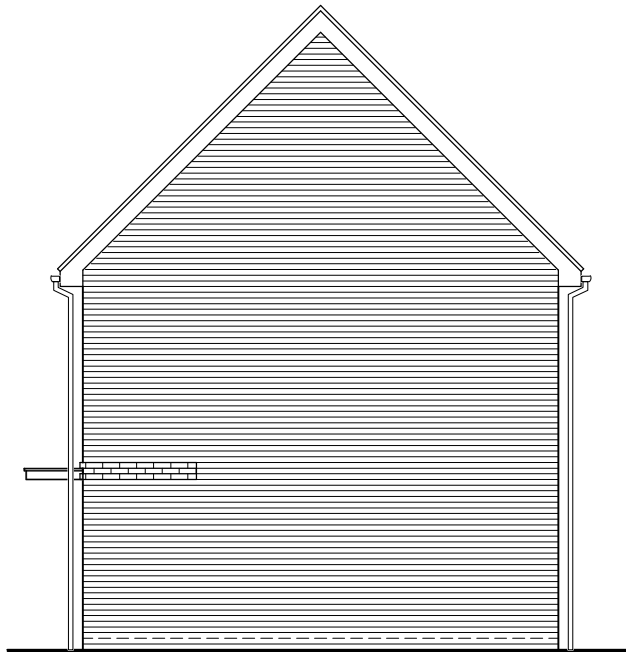


Side Elevation




Rear Elevation

scale 1:100

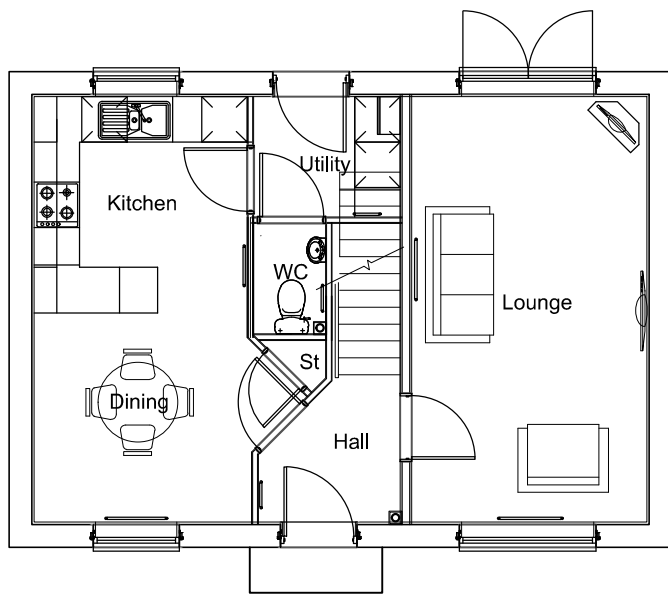


Ground Floor Plan

*Obs - Obscured Glass

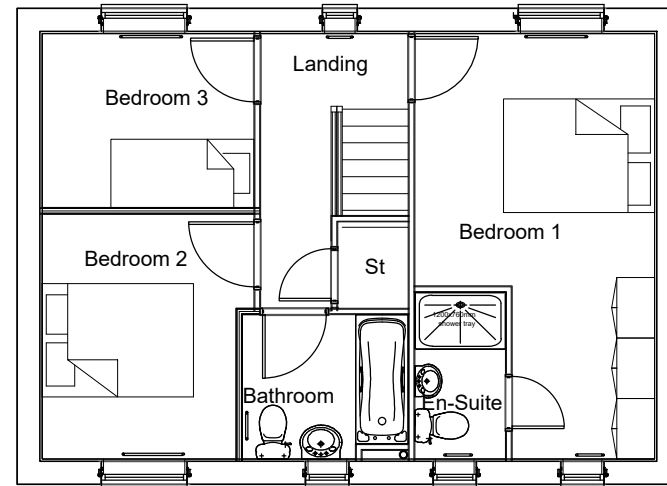

First Floor Plan

*Obs - Obscured Glass

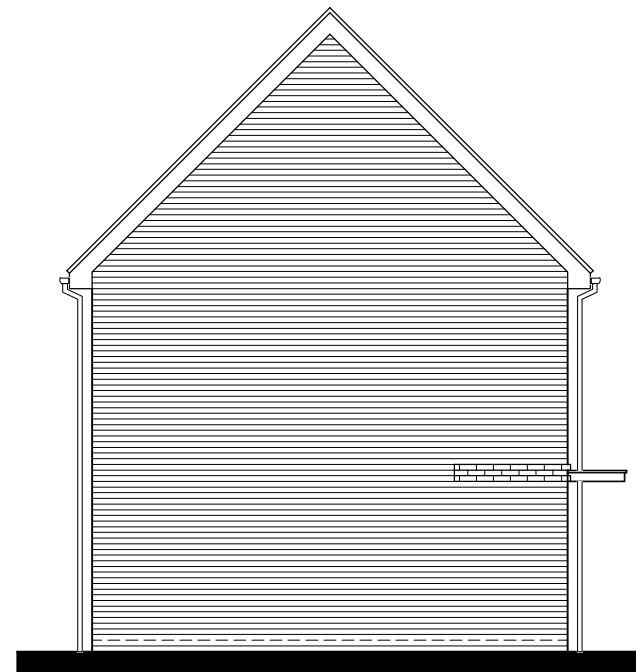

Side Elevation



PERSIMMON

Together, we make a home

Persimmon Homes Thames Valley

Persimmon House, Knoll Road,
Camberley, Surrey GU15 3TQ
Tel: 01276 808080

PROJECT

Phase 2B - 2nd Application

Littlehampton

For: Persimmon Homes (Thames Valley)

DRAWING

Housetype: Lockwood

Floor Plans and Elevations

SCALE	DATE	AUTHOR	CHK'D
1/100 @ A3	10.05.2021	AT	RC

JOB NO.	DRAWING NO.	REV
545_PL_AP2_	HT.LOC.pe	-

CLIENT REF.

Housetype	LOC-C	Variation	Option	PLOT No. As Drawn - 32; 44 Handed -
Bedrooms	3	Persons	5	
Sq.ft	999	Sq.m	92.8	