



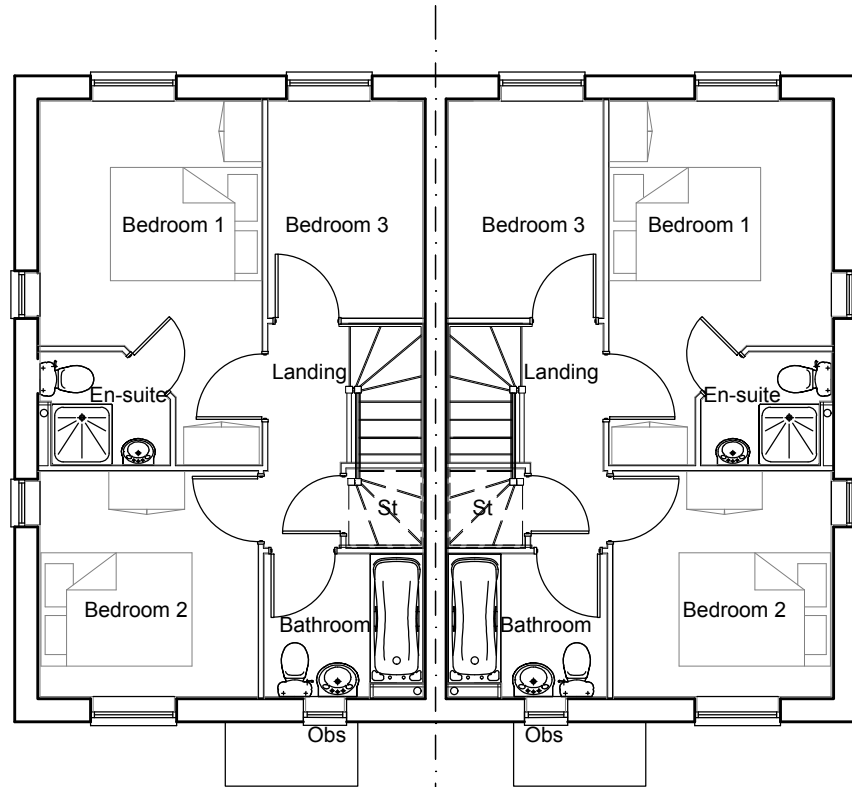

First Floor Plan

Obs - Obscured Glazing

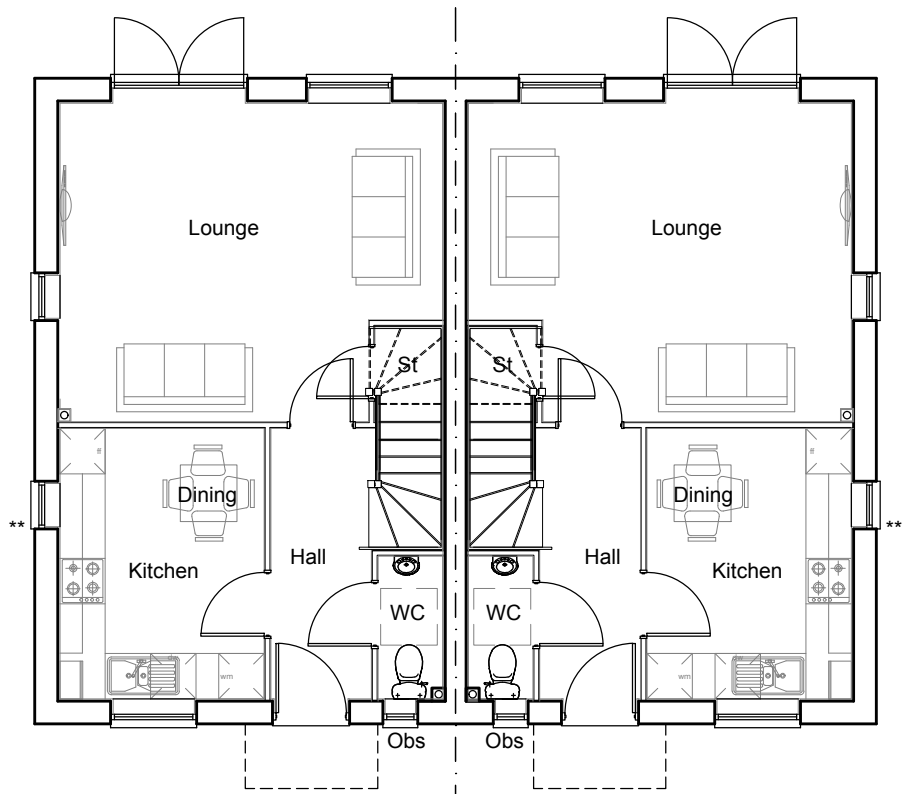

Ground Floor Plan

Obs - Obscured Glazing

** - False Panel

Housetype	ASH	Variation	Option	PLOT No. As Drawn - 45-46 Handed -
Bedrooms	3	Persons	5	
Sq.ft	875.4	Sq.m	81.32	

NOTES

This drawing is the copyright of Thrive Ltd ©. All rights reserved.
Ordnance Survey Data © Crown Copyright. All rights reserved.
Licence No. 100007359. DO NOT scale from this drawing.
Contractors, Sub Contractors and Suppliers are to check all relevant dimensions and levels of the site and building before commencing any shop drawings or building work. Any discrepancies should be recorded to the Architect.
Where applicable this drawing is to be read in conjunction with the Consultants' drawings.

REV	DESCRIPTION	DATE	AUTH	CHK'D
A	Issued for Planning	27.02.20	NC	
B	Side Elevation updated to extend weatherboard detail full length & additional windows added	24.08.20	AT (PHTV)	

scale 1:100



PLANNING



architects

Romsey Office

Building 300, The Grange, Romsey Road, Michelmersh, SO51 0AE
t: 01794 367703 f: 01794 367276 www.thrivearchitects.co.uk

PROJECT

Phase 4

Littlehampton

For: Persimmon Homes (Thames Valley)

DRAWING

House Type: Ashworth

Floor Plans

SCALE	DATE	AUTHOR	CHK'D
1:100 @ A3	27.02.20	NC	
JOB NO.	DRAWING NO.	REV	
PERS190711	HT.ASH.e	B	
CLIENT REF.			