


PROPOSED FIRST FLOOR PLAN

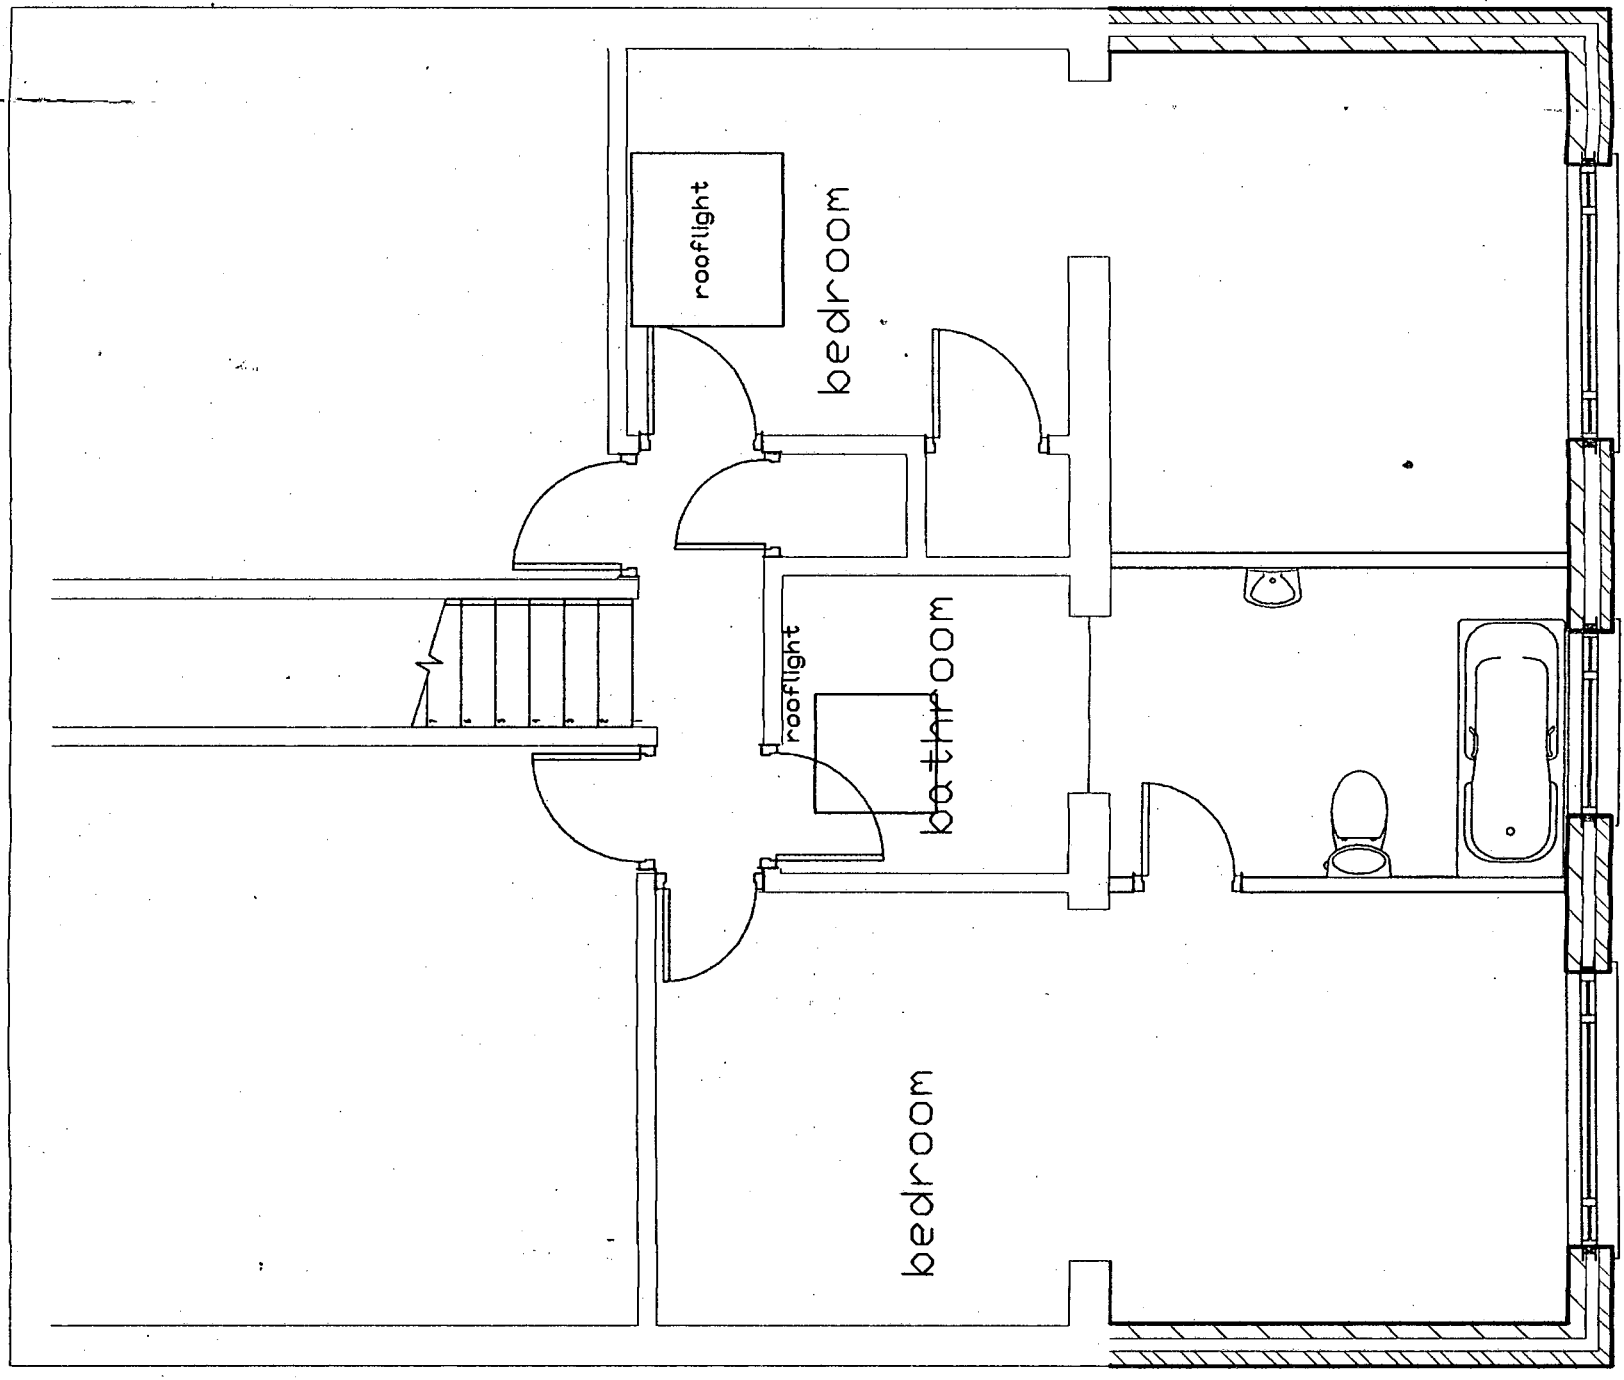

ARUN DISTRICT COUNCIL			
No.	Lu	187	07
RECEIVED 1/5/07			

REVISIONS

Notes

- 1. These are computerised drawings for the purposes of obtaining planning & building regulations approvals & are based on certain overall measurements
- 2. Dimensions shown must not be relied upon and must be checked on site and verified prior to commencement of work
- 3. Where applicable this drawing is to be read in conjunction with other consultants' drawings & calculations.
- 4. Do not scale from these drawings, except for planning purposes
- 5. Any Work undertaken prior to Planning and Building Regulations Approval is done so entirely at the Client/Contractors own risk

© 2007

- T. Murray

TIM MURRAY MBENG
BUILDING CONSULTANT



8 Shaw close
Middleton - on - Sea
West Sussex, PO22 7TQ
Tel: 01243 586273

PROJECT DETAIL
39 THE ESTUARY
LITTLEHAMPTON
WEST SUSSEX

TWO STOREY REAR EXTENSION
FOR: MR AND MRS S. HELLYER

DRAWING	SCALE
FIRST FLOOR PLAN	1/50
DATE: MARCH 2007	
DRAWN: T. Murray	
DRAWING: 07/112	REVISION: