


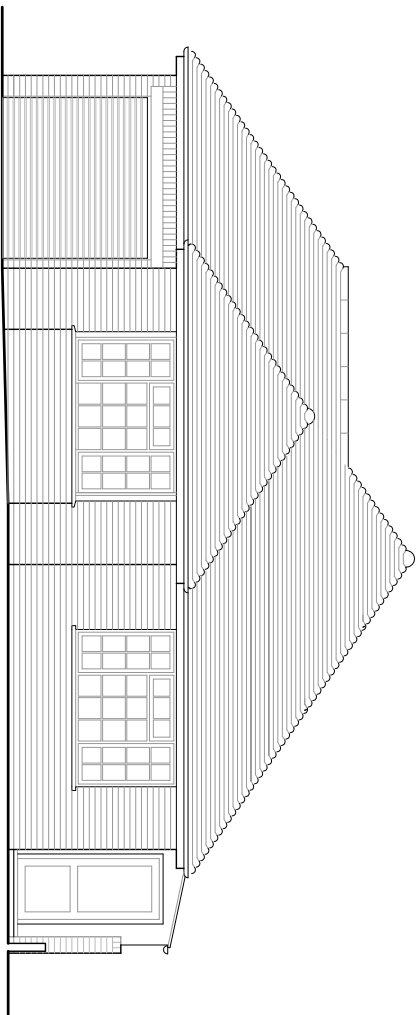


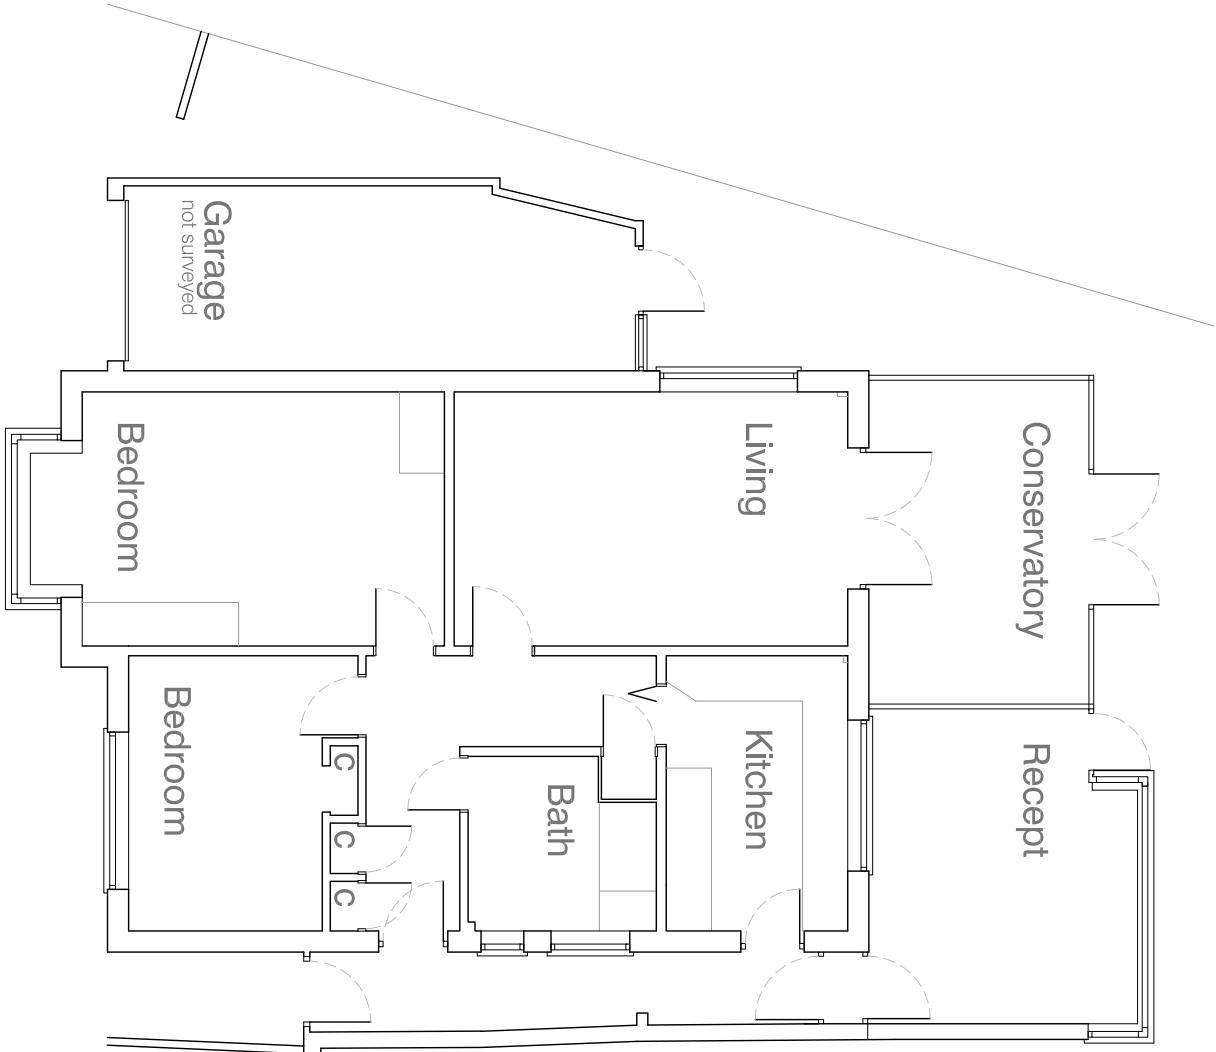


North Elevation: Scale 1:100

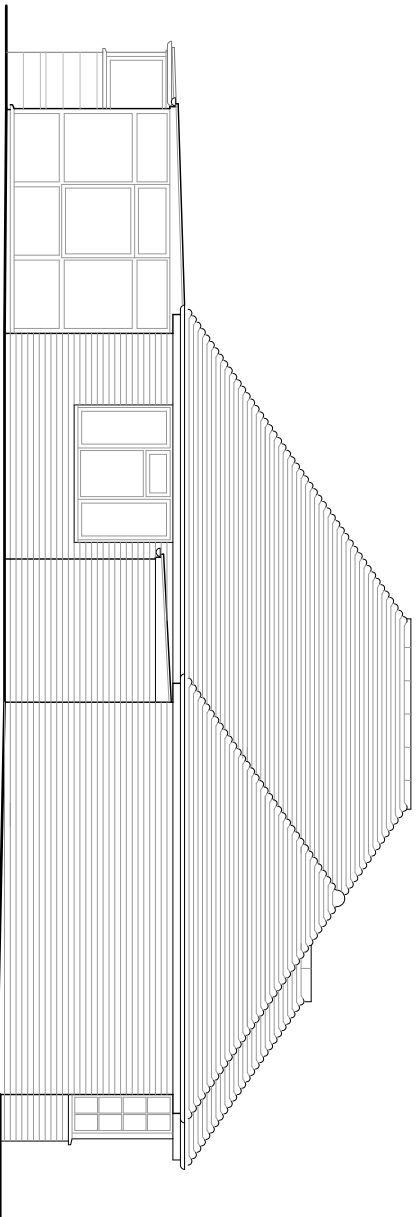


Ground Floor Plan: Scale 1:100

 


East Elevation: Scale 1:100

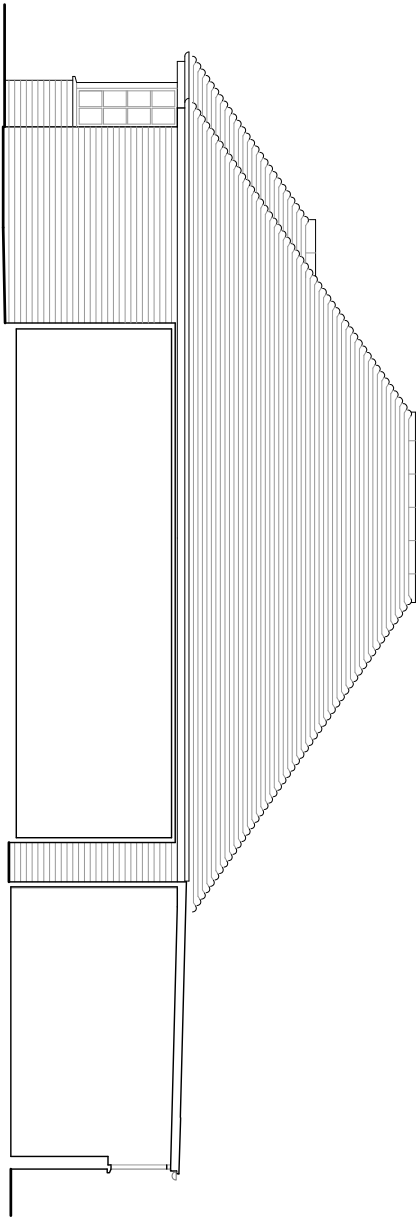

West Sectional Elevation: Scale 1:100

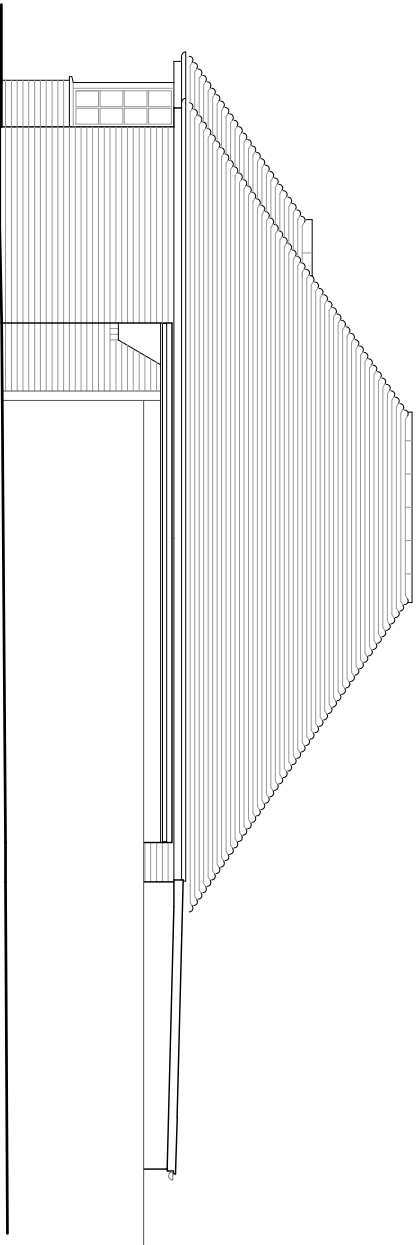

West Elevation: Scale 1:100

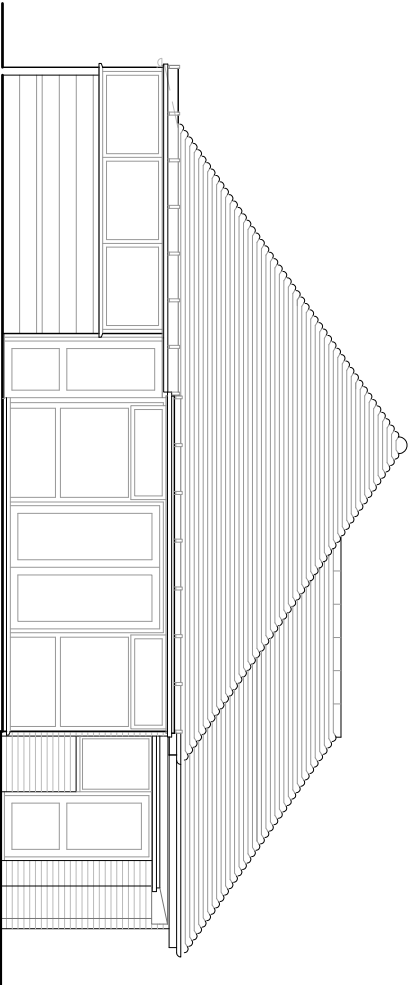

South Elevation: Scale 1:100

notes

Permission is granted to scale from this drawing for the purpose of Local Authority Planning Approval only. In all other cases DO NOT scale from this drawing. Please contact this office for any additional information required.

Contractors, Sub-Contractors and Suppliers are to check all relevant dimensions, levels and details of the site and any existing buildings before commencing any site drawings or building work. Any discrepancies should be reported to this office.

This drawing must be read in conjunction with all related drawings and documents relevant to this project, including those prepared by appointed consultants, specialists and sub-contractors etc.

This drawing is the copyright of RDV a Design

| revisions            |            |
|----------------------|------------|
| A. information added | 02/06/2017 |

Note:

There was no or limited access to some areas  
This drawing was prepared from a measured survey and not a point cloud or laser survey; therefore all dimensions should be verified on site prior to commencement of fabrication and construction works.  
Some items/areas, where not critical for the works proposed in connection with this project, have been simplified.

RDV a Design

9 Oak End | Arundel | West Sussex  
Tel: 01903 884013

|         |                   |
|---------|-------------------|
| project | 36 St Marys Close |
|         | Littlehampton     |
|         | West Sussex       |

|         |                                    |
|---------|------------------------------------|
| drawing | Floor Plan, Section and Elevations |
|         | As Existing                        |

|        |            |            |
|--------|------------|------------|
| scale  |            | date       |
| 1:100  | @ A3       | March 2017 |
| job no | drawing no | rev        |
| 17090  | 00.02      | A          |