




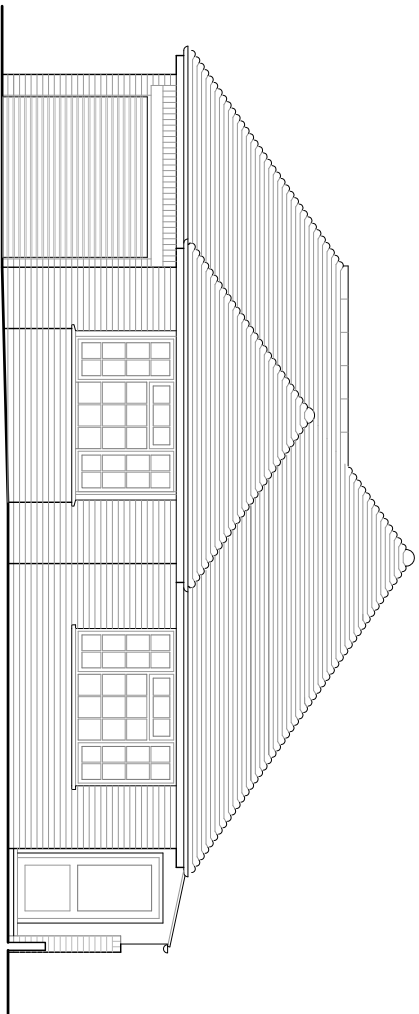


North Elevation: Scale 1:100

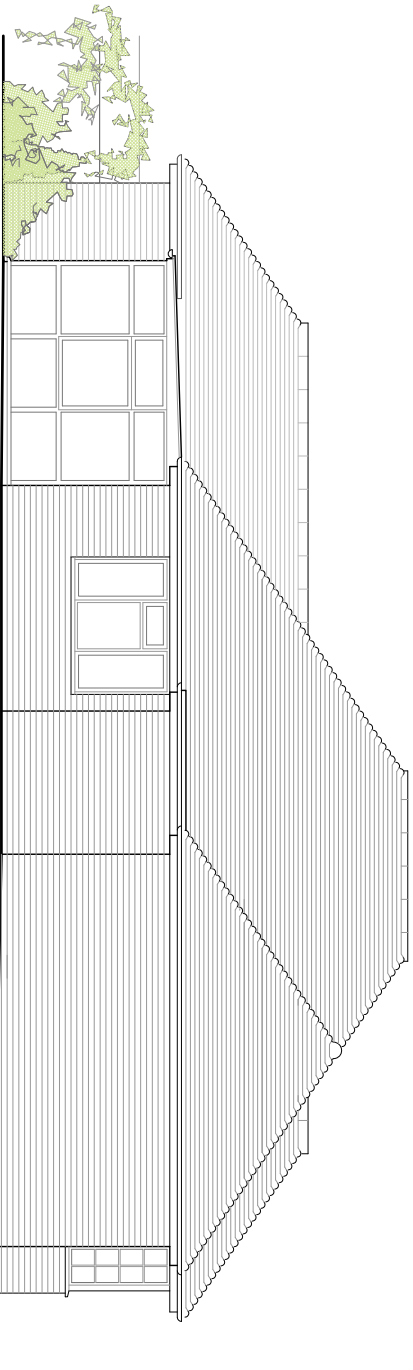


East Elevation: Scale 1:100

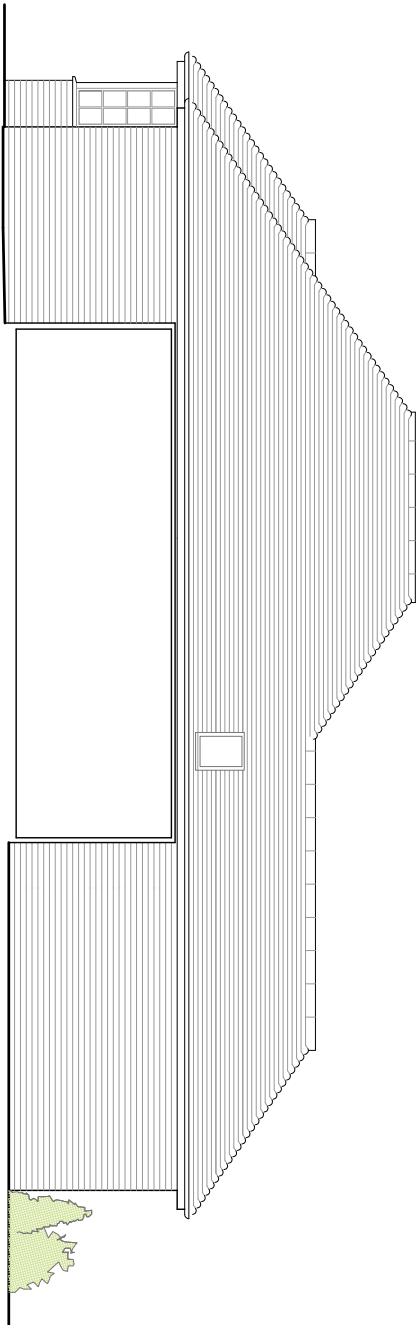


West Sectional Elevation: Scale 1:100

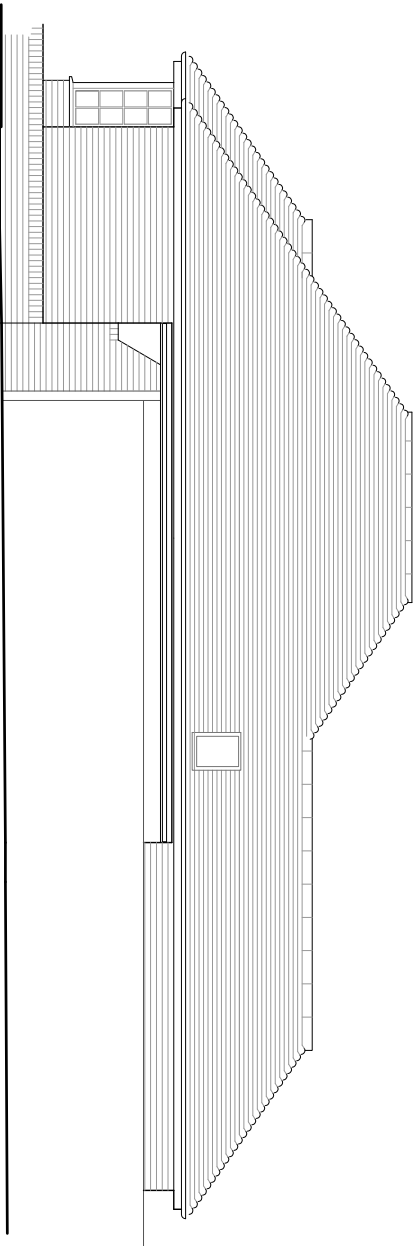

West Elevation: Scale 1:100

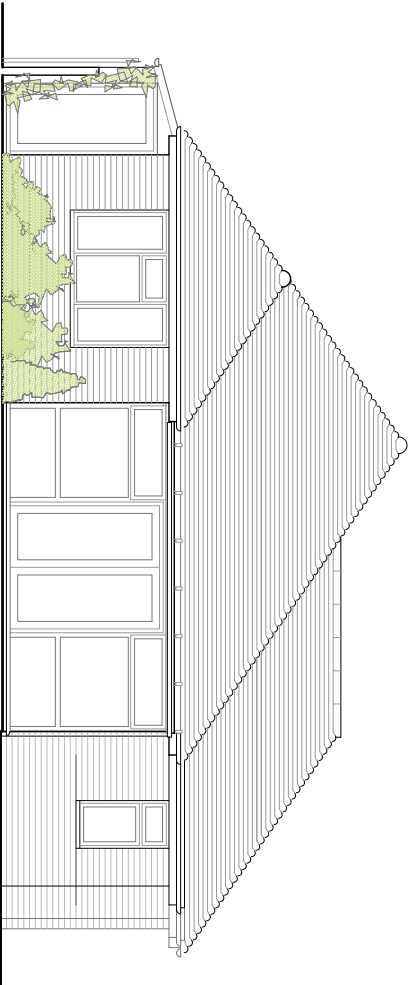

South Elevation: Scale 1:100

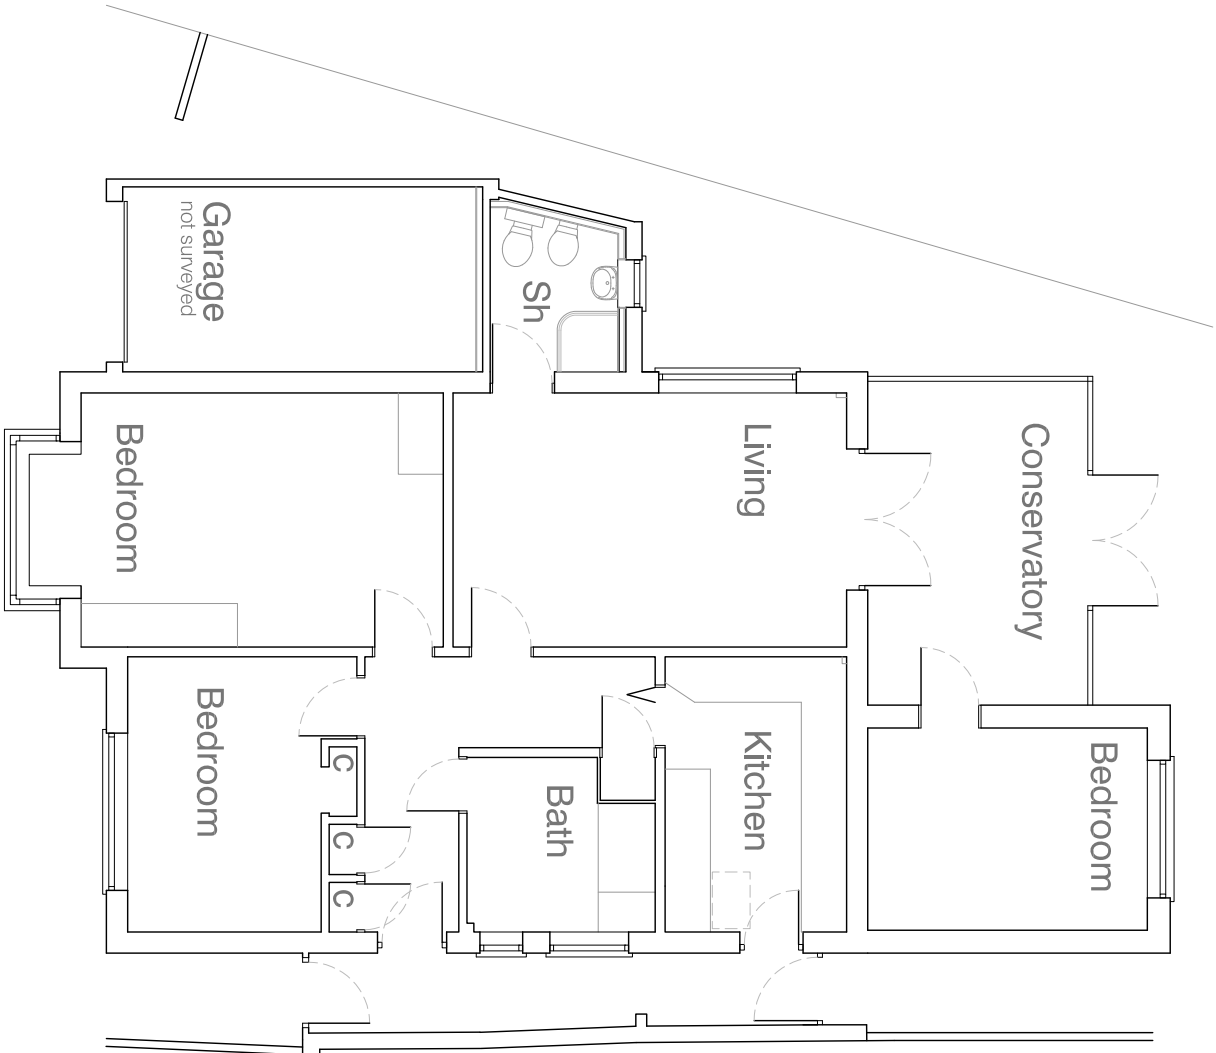

Ground Floor Plan: Scale 1:100



notes

Permission is granted to scale from this drawing for the purpose of Local Authority Planning Approval only. In all other cases DO NOT scale from this drawing. Please contact this office for any additional information required.

Contractors, Sub-Contractors and Suppliers are to check all relevant dimensions, levels and details of the site and any existing buildings before commencing any shop drawings or building work. Any discrepancies should be reported to this office.

This drawing must be read in conjunction with all related drawings and documents relevant to this project, including those prepared by appointed consultants, specialists and sub-contractors etc.

This drawing is the copyright of RDV a Design

revisions

--	--

Note:

There was no or limited access to some areas
This drawing was prepared from a measured survey and not a point cloud or laser survey; therefore all dimensions should be verified on site prior to commencement of fabrication and construction works.
Some items/areas, where not critical for the works proposed in connection with this project, have been simplified.

RDV a Design

9 Oak End | Arundel | West Sussex
Tel: 01903 884013

project	36 St Marys Close
	Littlehampton
	West Sussex

drawing	Floor Plan, Section and Elevations
	As Proposed

scale	1:100	@ A3	date	June 2017
job no	17090	drawing no	02.02	rev