


© nat-design, all rights reserved. Use figured dimensions only. All dimensions are to be checked on site before any work is carried out. Please contact the Architect immediately regarding any discrepancies discovered on site.

 


NAT Design
Architectural Services


23 Mill Road
Angmering, West Sussex
BN16 4HT

E:natdesign1@gmail.com

Drawing

Proposed
Site Plan & Roof Plan

Drawing No. 558 - DPA 02

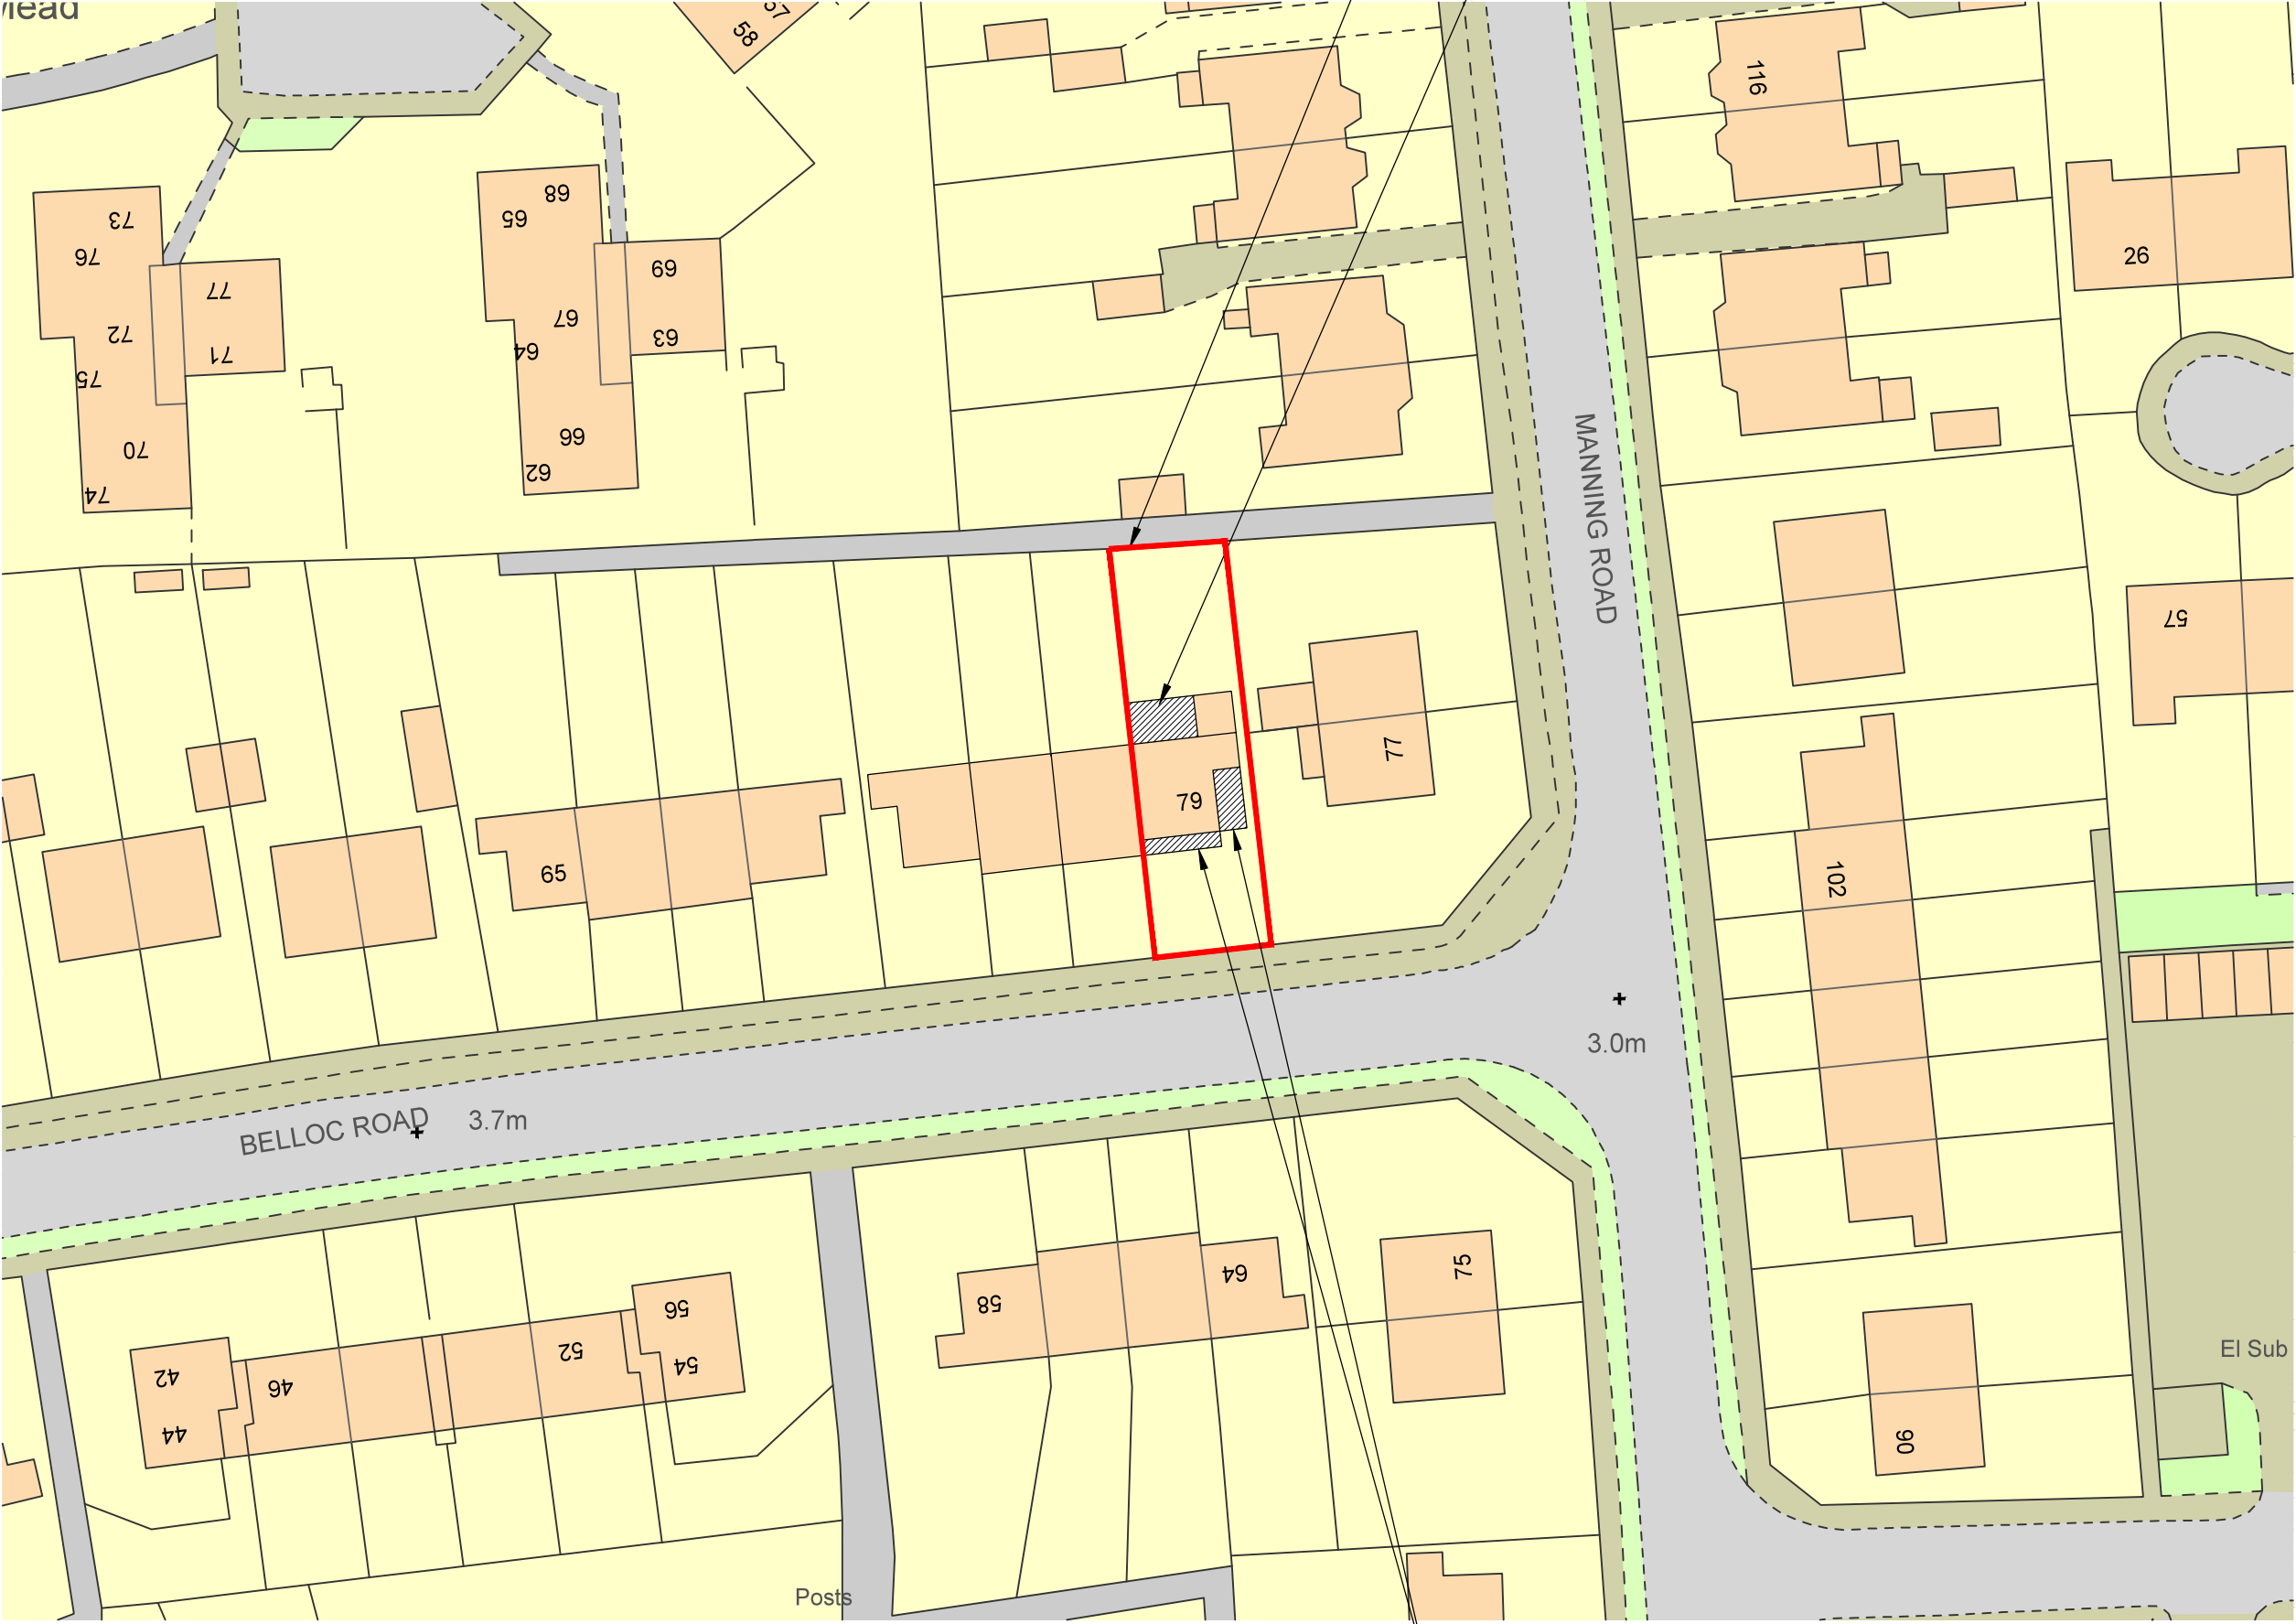

©Crown Copyright. All rights reserved. Licence no. 100019980