


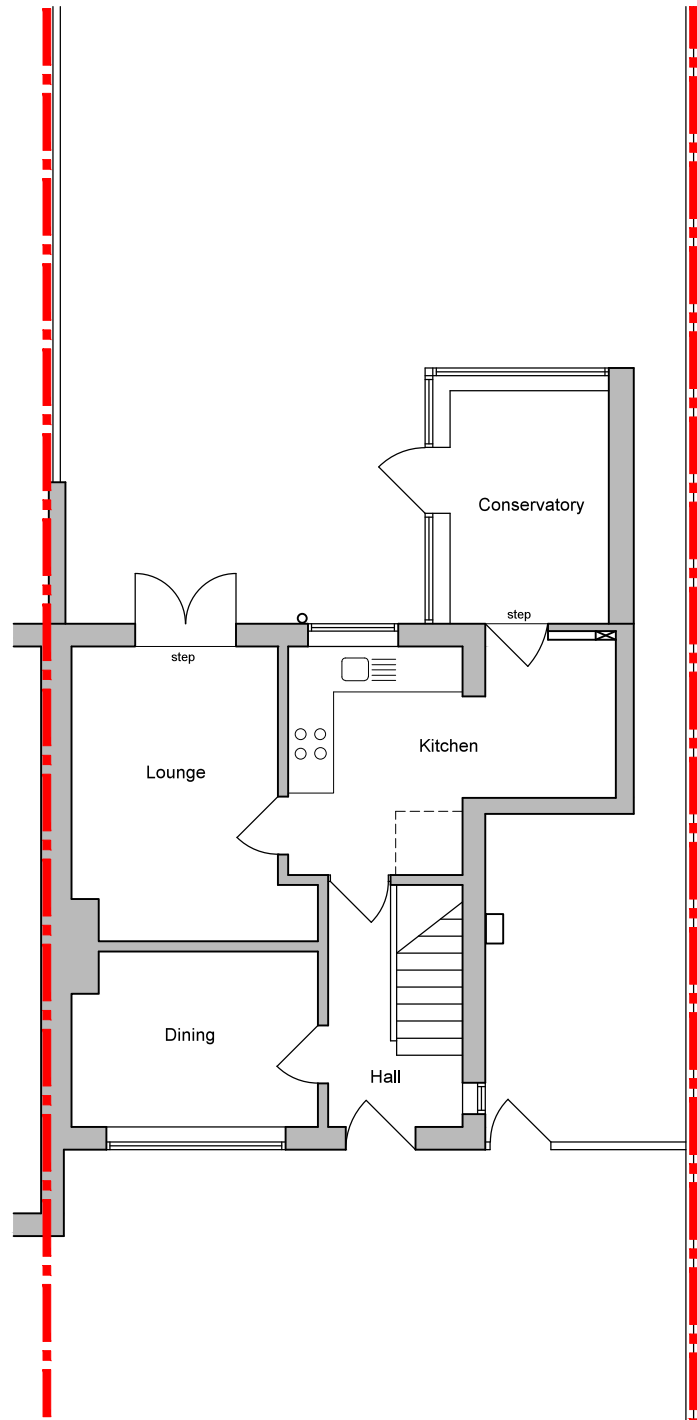


Existing




Ground Floor
Scale 1:100 @ A3

Proposed

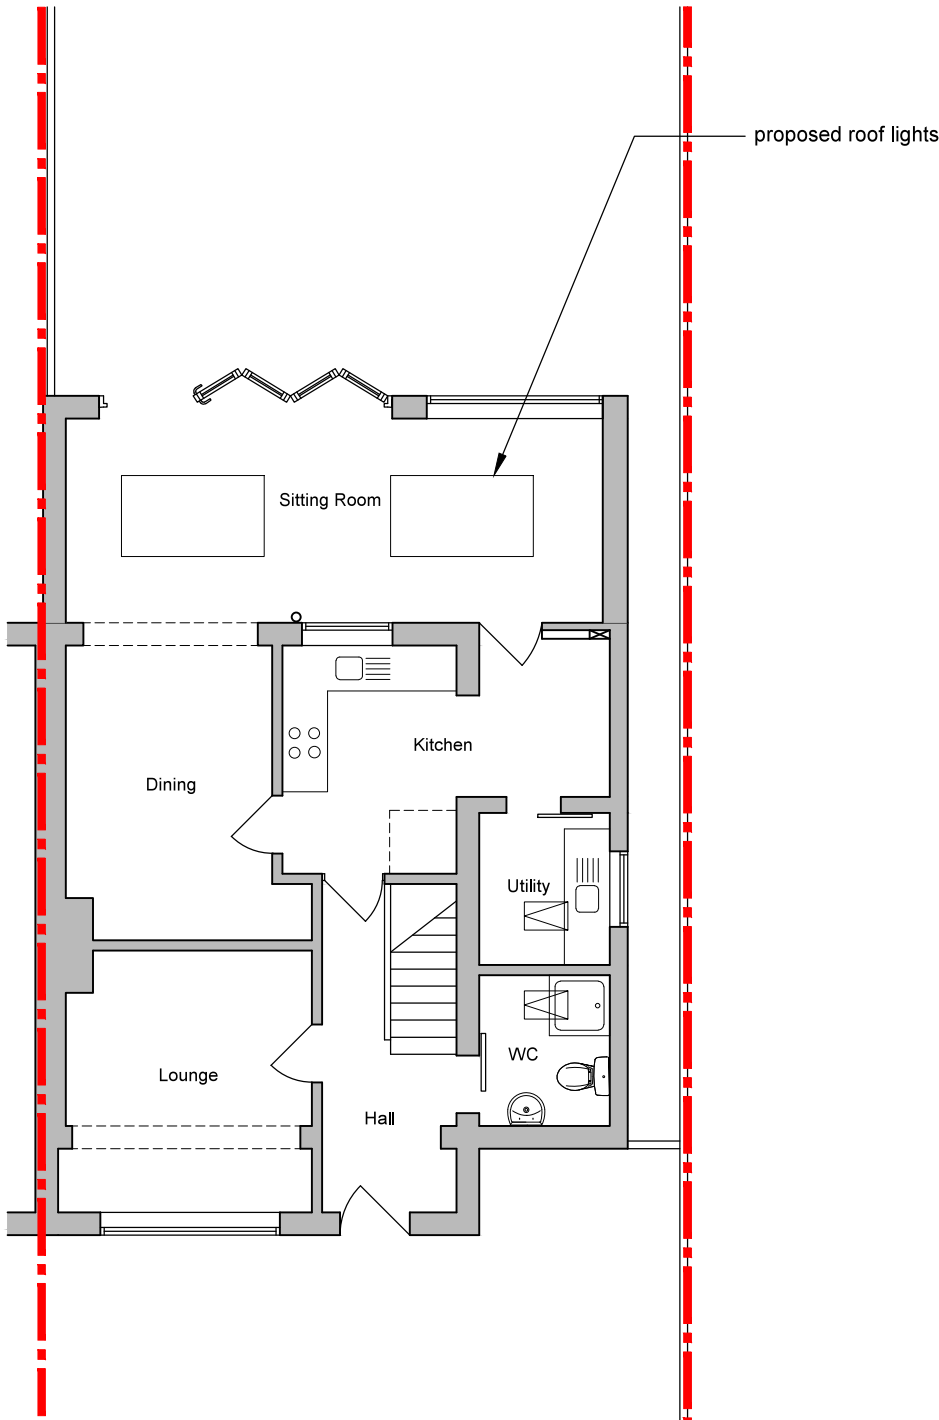

Ground Floor
Scale 1:100 @ A3

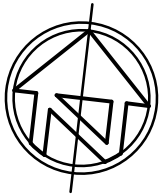

© nat-design, all rights reserved. Use figured dimensions only. All dimensions are to be checked on site before any work is carried out. Please contact the Architect immediately regarding any discrepancies discovered on site.

	PLANNING ISSUE	-
Rev.	Notes	Date
 NAT Design Architectural Services 23 Mill Road Angmering, West Sussex BN16 4HT E:natdesign1@gmail.com		
Project		
79 Belloc Road, Wick, Littlehampton, West Sussex BN17 7EZ		
Drawing		
Existing & Proposed Floor Plans		
Drawn By NSE		Scale as shown @ A3
Date June 2019		Revision
Drawing No.		
558 - DPA 03		