






EXISTING

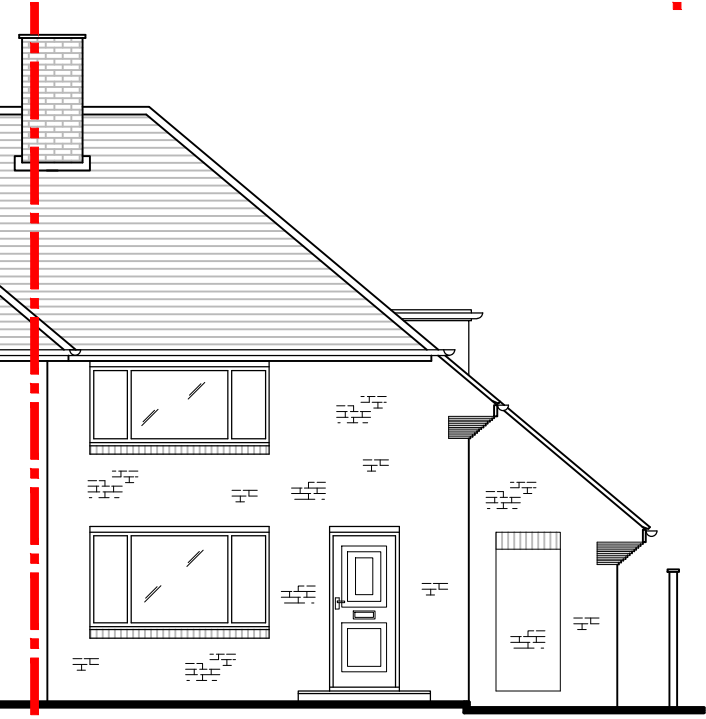


South Elevation 1:100@A3

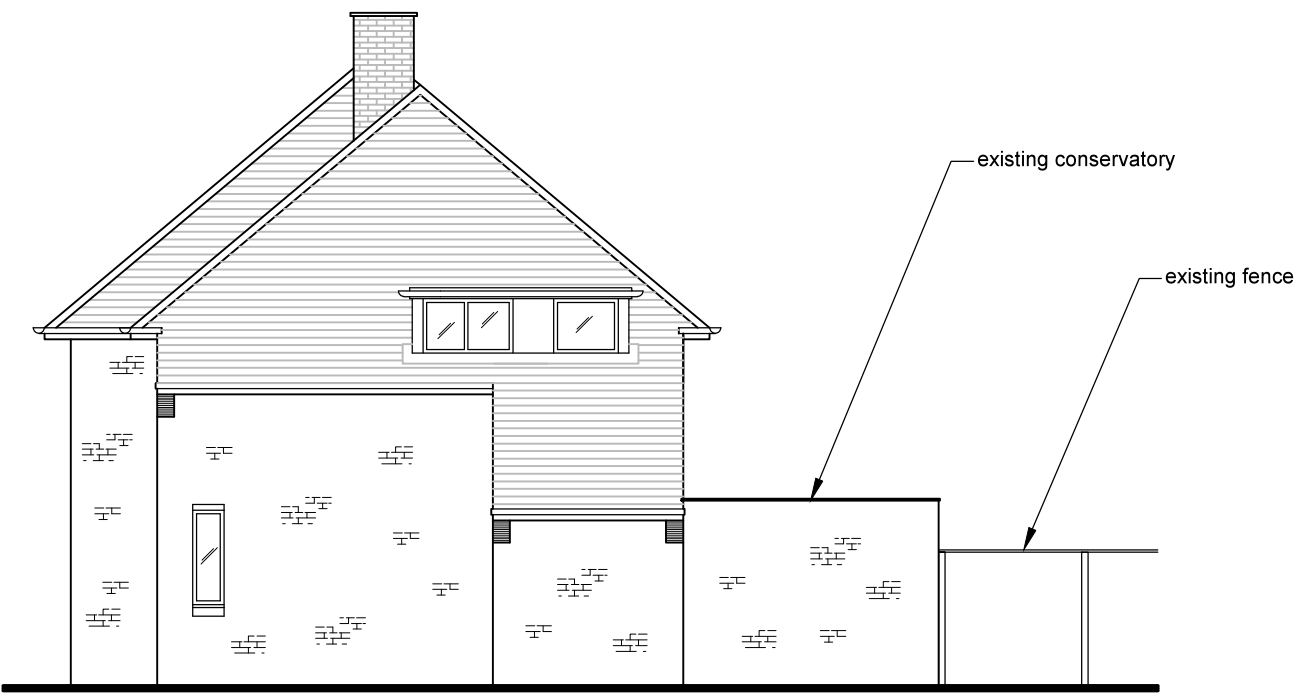

East Elevation 1:100@A3

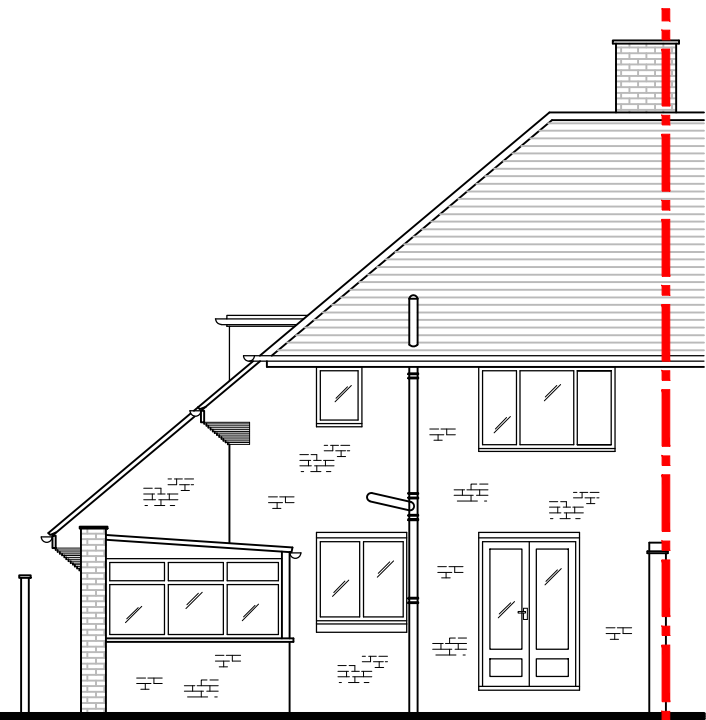

North Elevation 1:100@A3

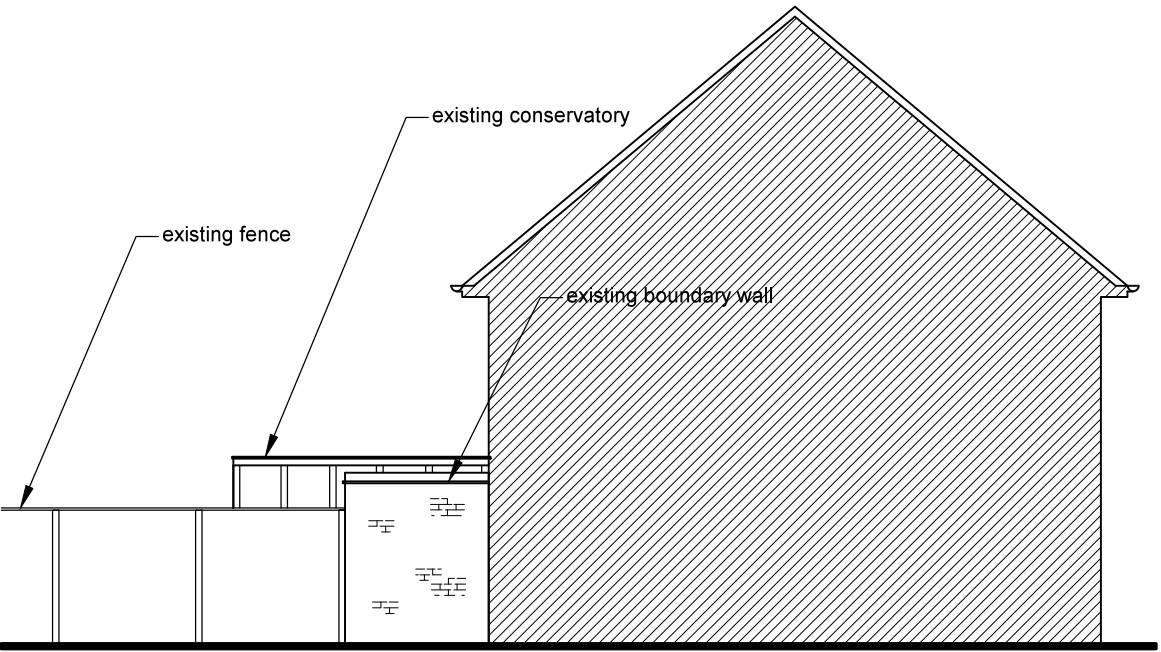

West Elevation 1:100@A3

© nat-design, all rights reserved. Use figured dimensions only. All dimensions are to be checked on site before any work is carried out. Please contact the Architect immediately regarding any discrepancies discovered on site.

	PLANNING ISSUE	-
Rev.	Notes	Date
 23 Mill Road Angmering, West Sussex BN16 4HT E:natdesign1@gmail.com		
Project 79 Belloc Road, Wick, Littlehampton, West Sussex BN17 7EZ		
Drawing Existing Elevations		
Drawn By NSE	Scale as shown @ A3	
Date June 2019	Revision -	
Drawing No. 558 - DPA 04		