



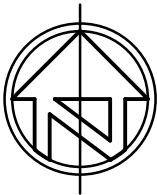

Proposed

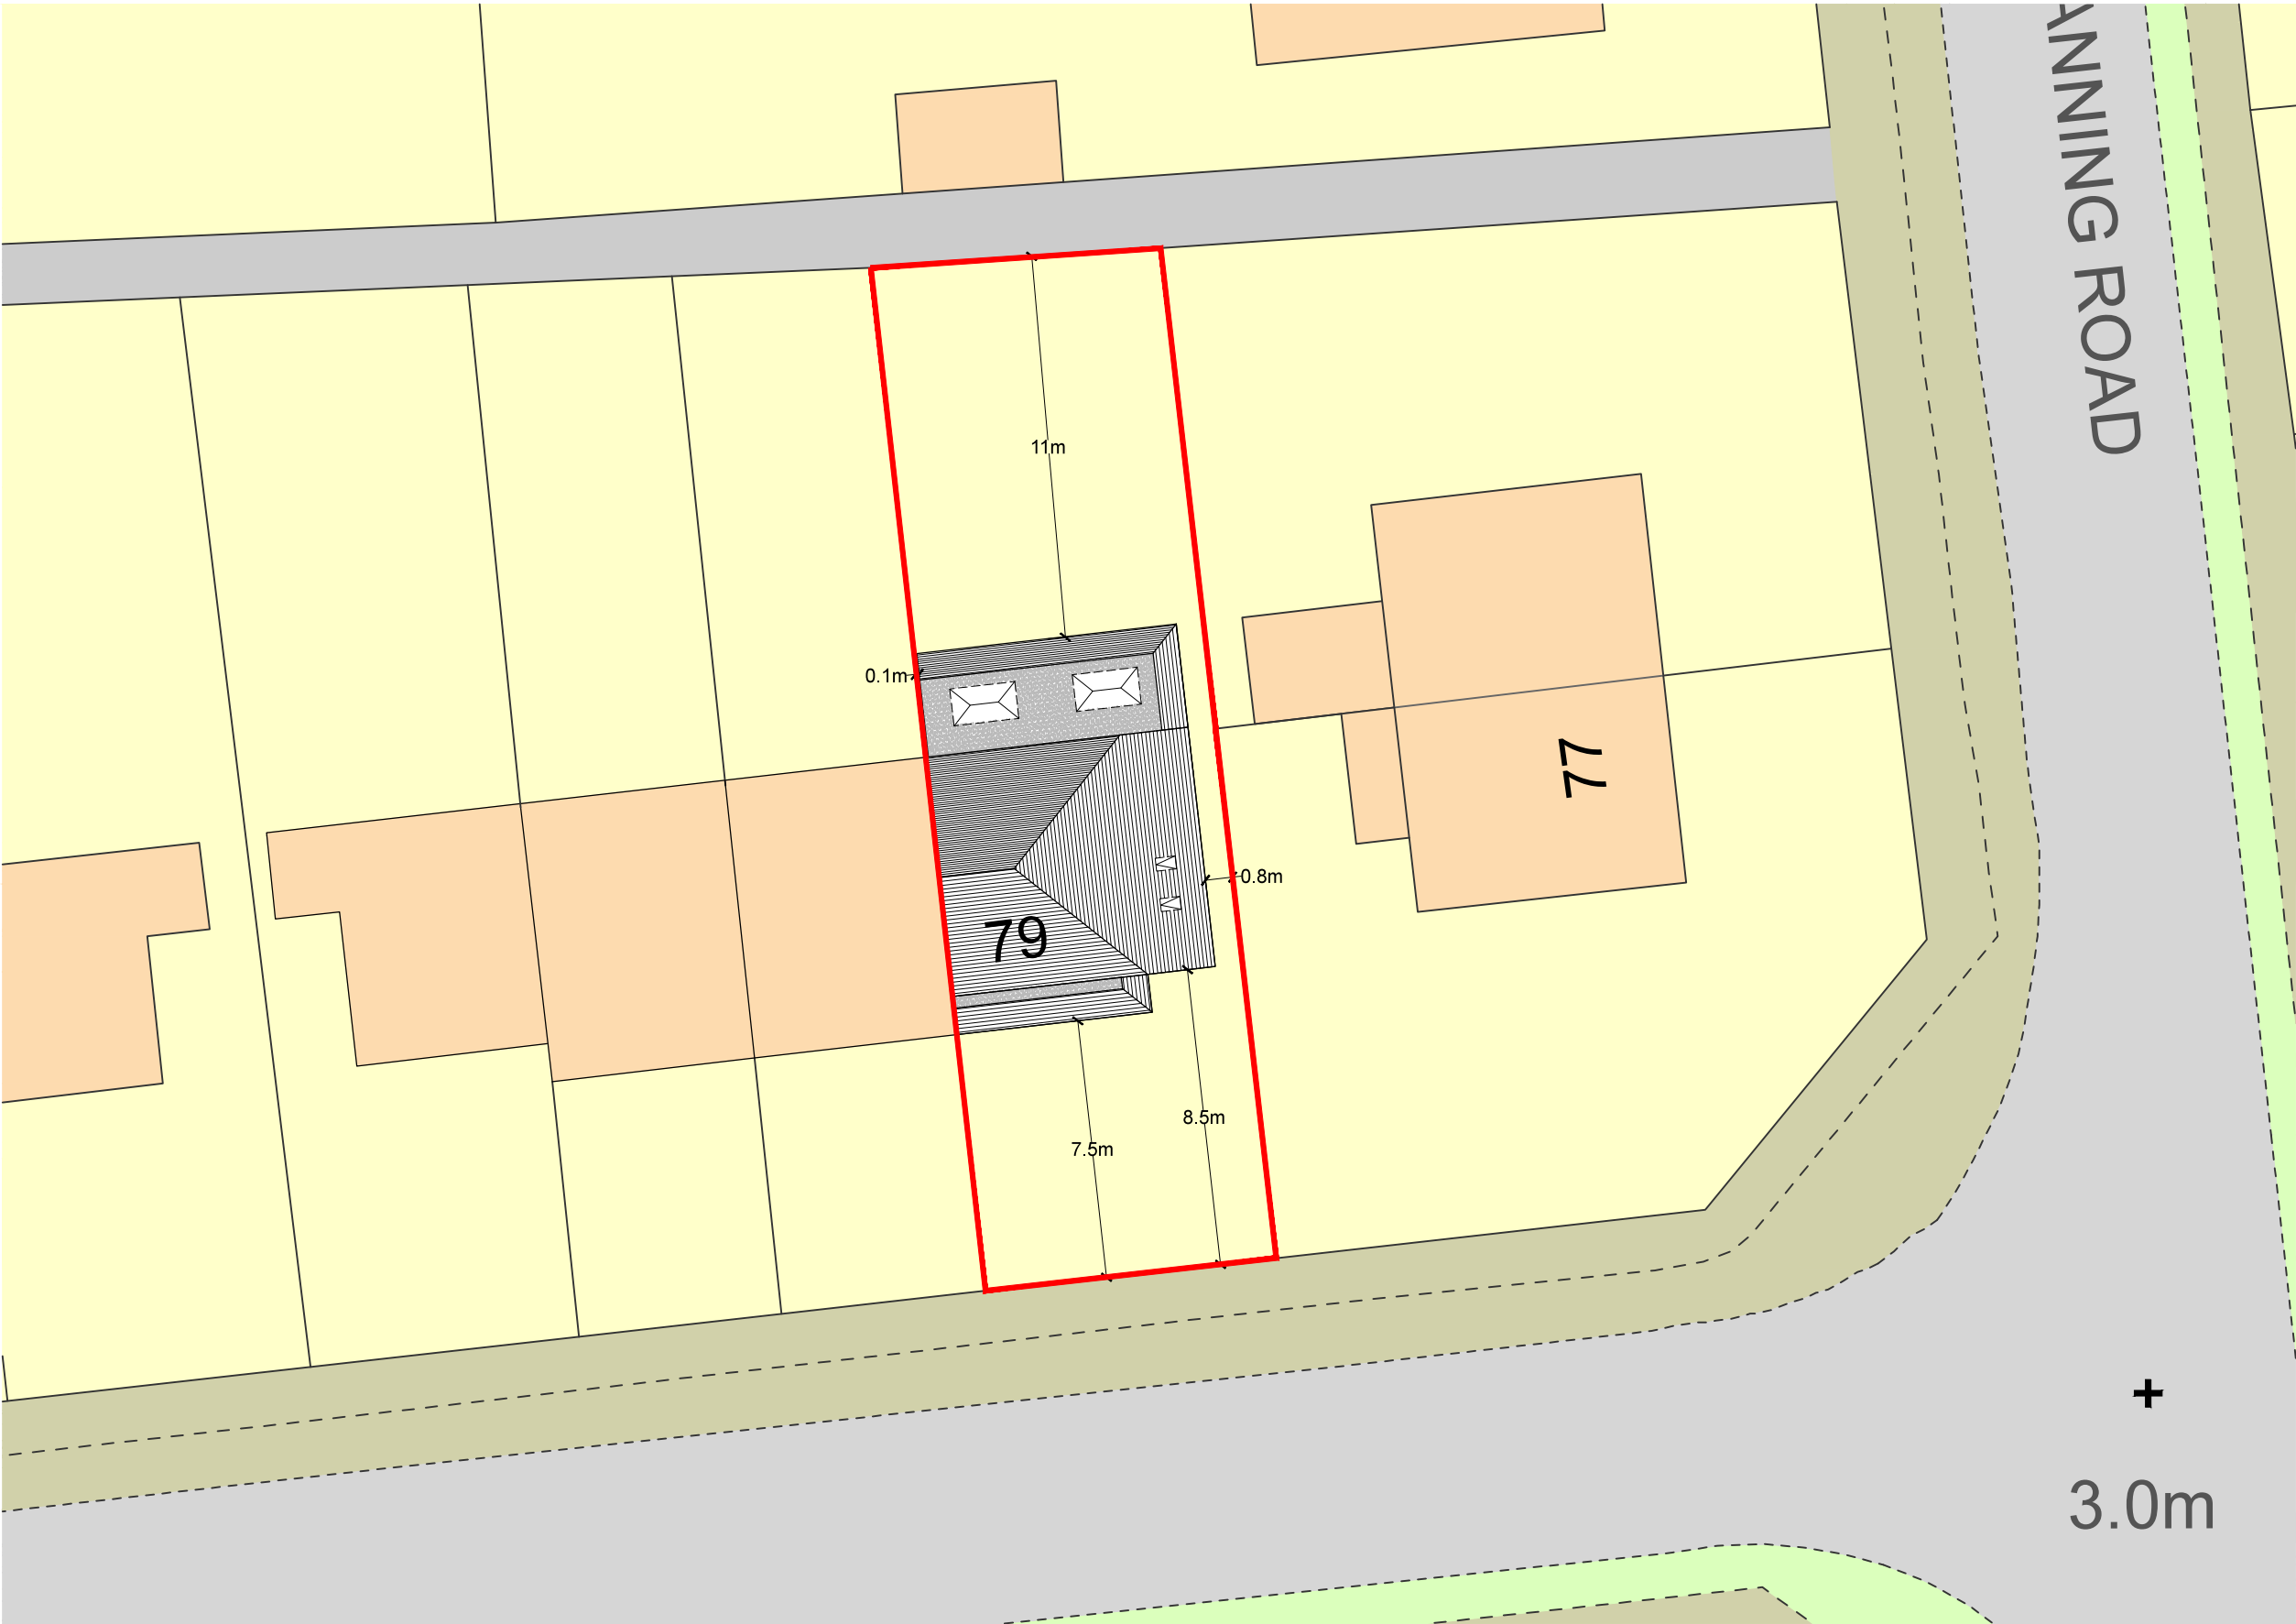

© nat-design, all rights reserved. Use figured dimensions only. All dimensions are to be checked on site before any work is carried out. Please contact the Architect immediately regarding any discrepancies discovered on site.

Rev.	Notes	Date
 NAT Design Architectural Services 23 Mill Road Angmering, West Sussex BN16 4HT E:natdesign1@gmail.com		
Project 79 Belloc Road, Wick, Littlehampton, West Sussex BN17 7EZ		
Drawing Proposed Roof Plan with Dimensions		
Drawn By	Scale	
NSE	as shown @ A3	
Date	Revision	-
June 2019		
Drawing No.	558 - DPA 06	

SITE / ROOF PLAN
PROPOSED 1:200 @A3

©Crown Copyright. All rights reserved. Licence no. 100019980