



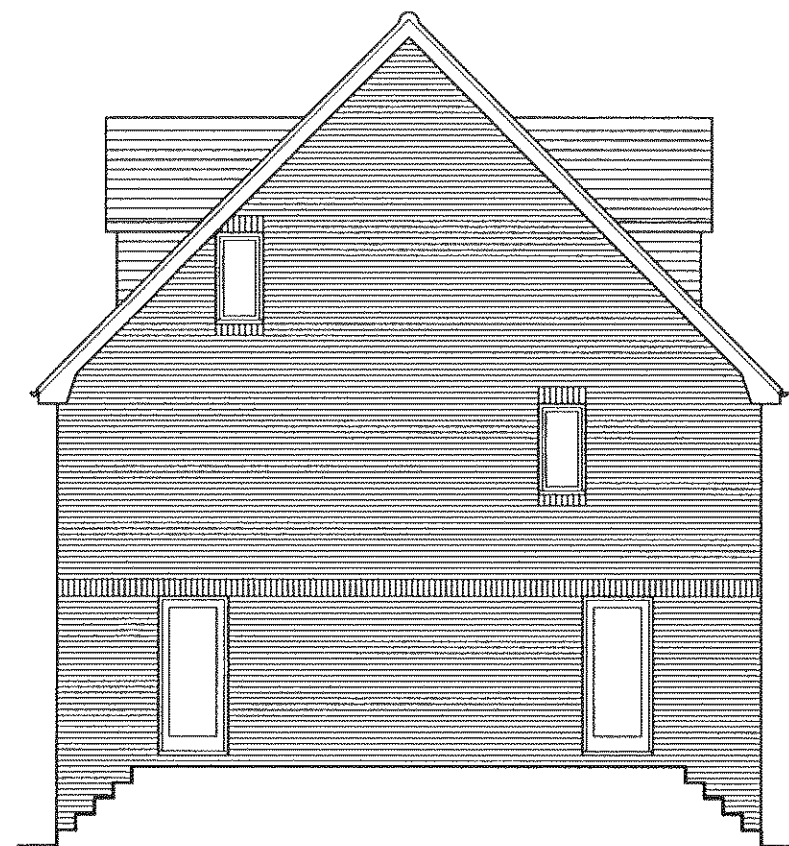


SOUTH EAST ELEVATION

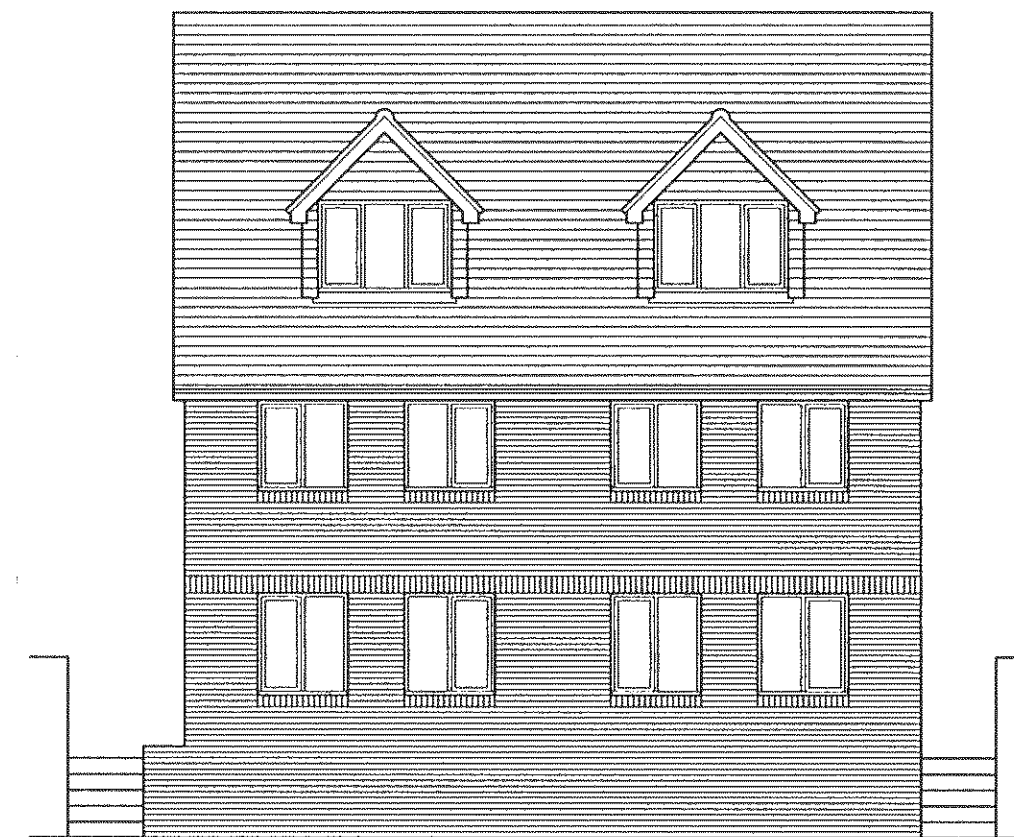


SOUTH WEST ELEVATION



NORTH WEST ELEVATION

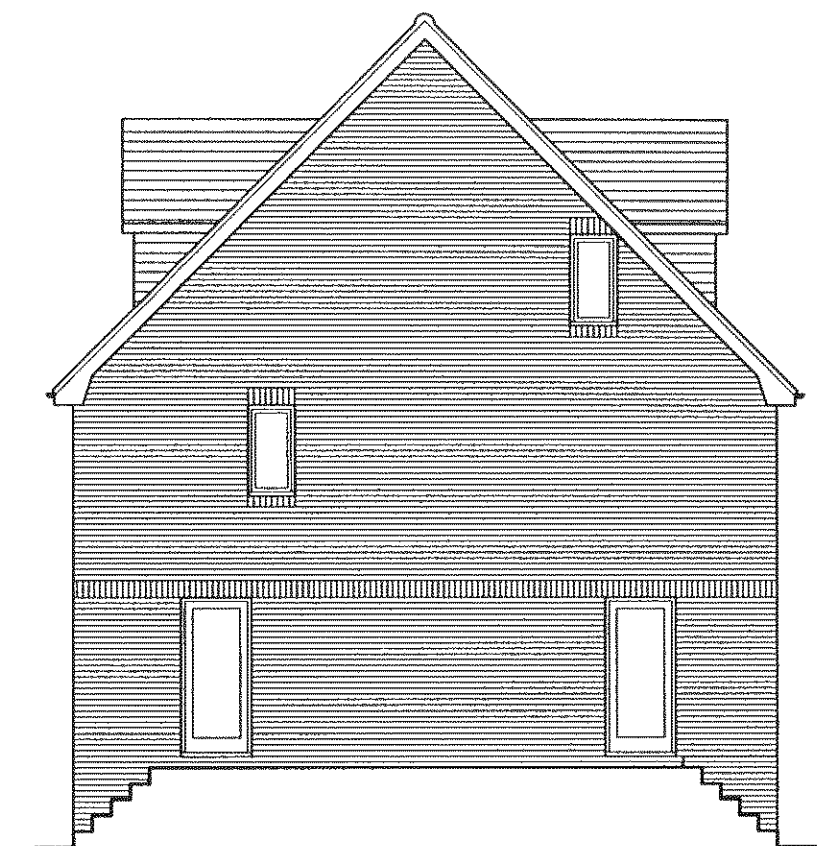


NORTH EAST ELEVATION

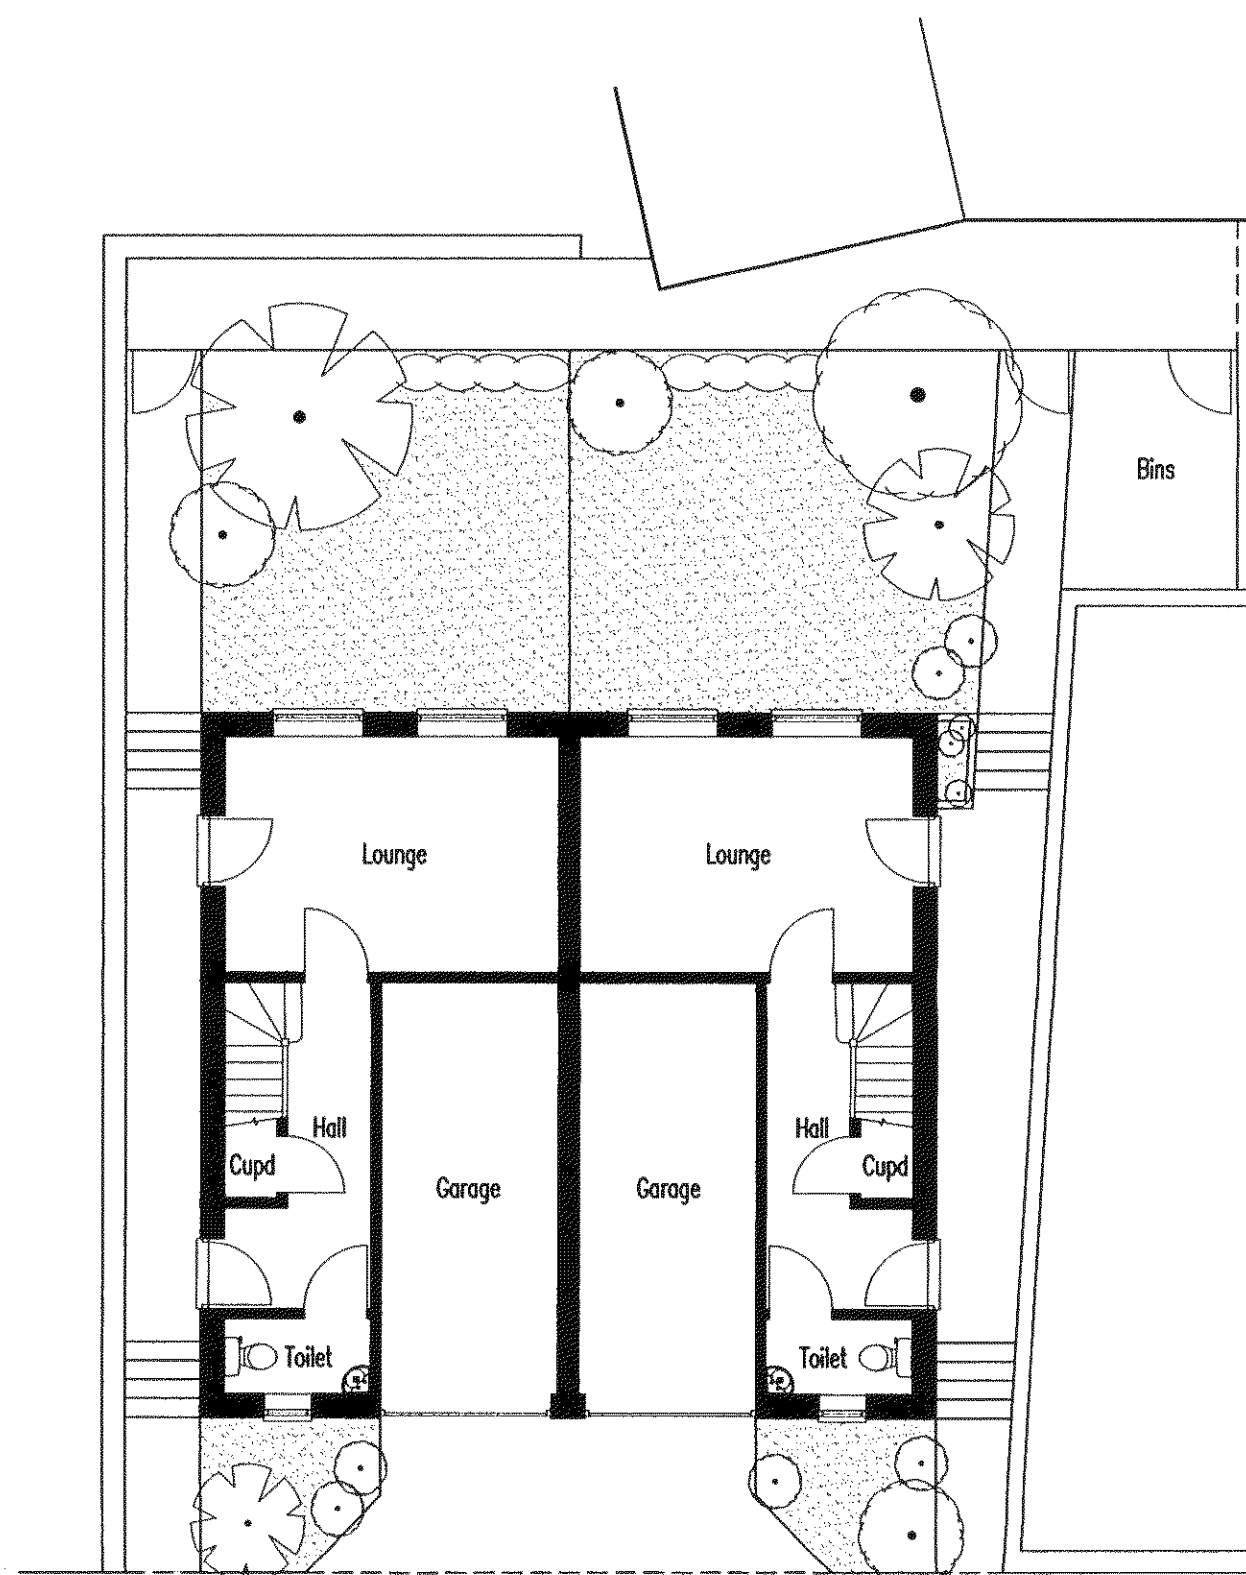


existing vehicular and pedestrian access road to Pier Road


GROUND FLOOR PLAN

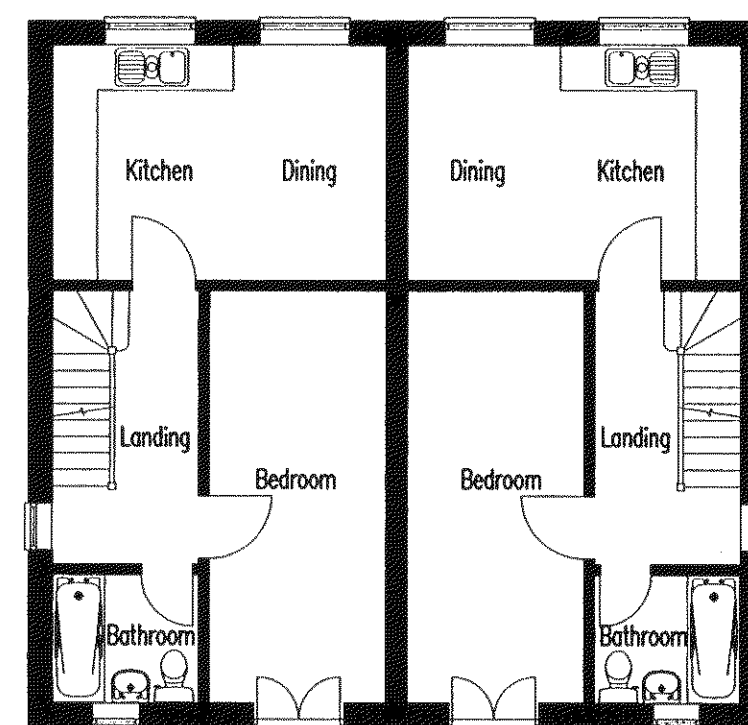


FIRST FLOOR PLAN

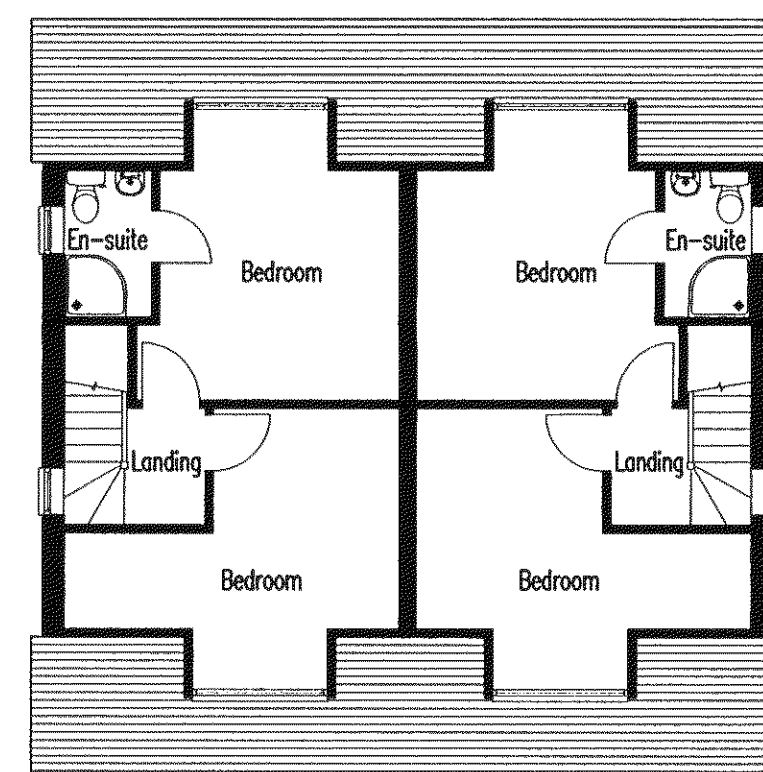

SECOND FLOOR PLAN

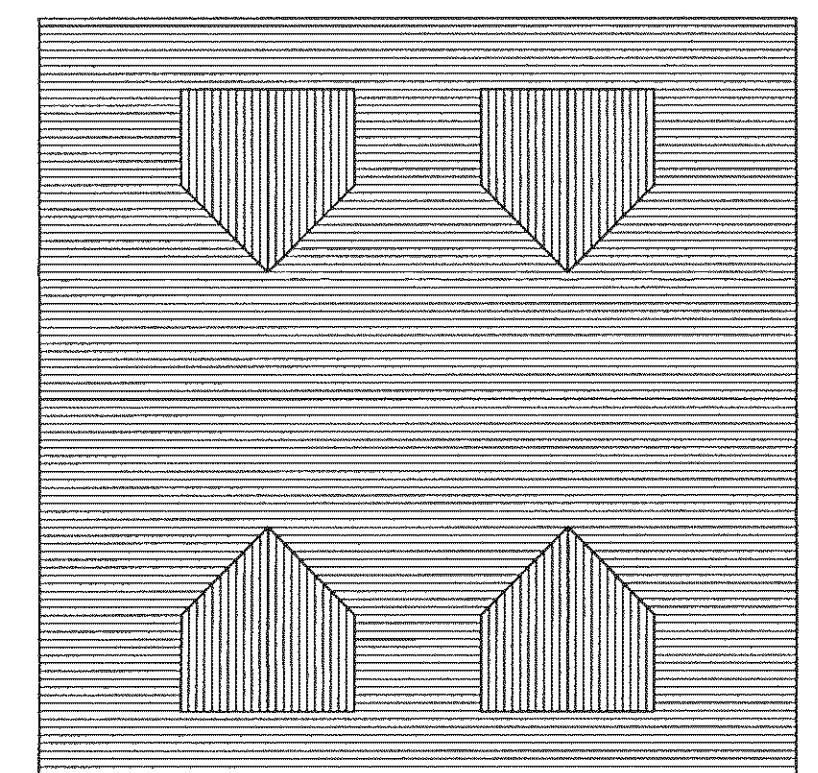

ROOF LAYOUT

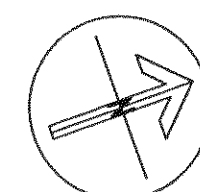

NORTH POINT

REVISION

B.C. Building Consultants Limited

27 DELL DRIVE ANGMERING WEST SUSSEX BN16 4HE.
Telephone/Fax:(01903)786014 Mobile:(07881)943352

PROPOSED DEVELOPMENT 'HERSEE MEWS'
OF TWO 3 BEDROOM TOWN HOUSES ON
LAND REAR OF 27-29B SURREY STREET
LITTLEHAMPTON WEST SUSSEX

SCALE 1:100.

DATE 13.09.2010

DRG. NO. 3222

This drawing is the copyright of B.C. Building Consultants Limited. Written consent must be obtained before this drawing is copied or used for any purpose other than the one for which it was supplied. The contractor should check all dimensions on site. ~~It is the contractor's responsibility to ensure that all works are in compliance with the current requirements of the statutory regulations.~~