
 


Site plan with proposed Conservatory outline

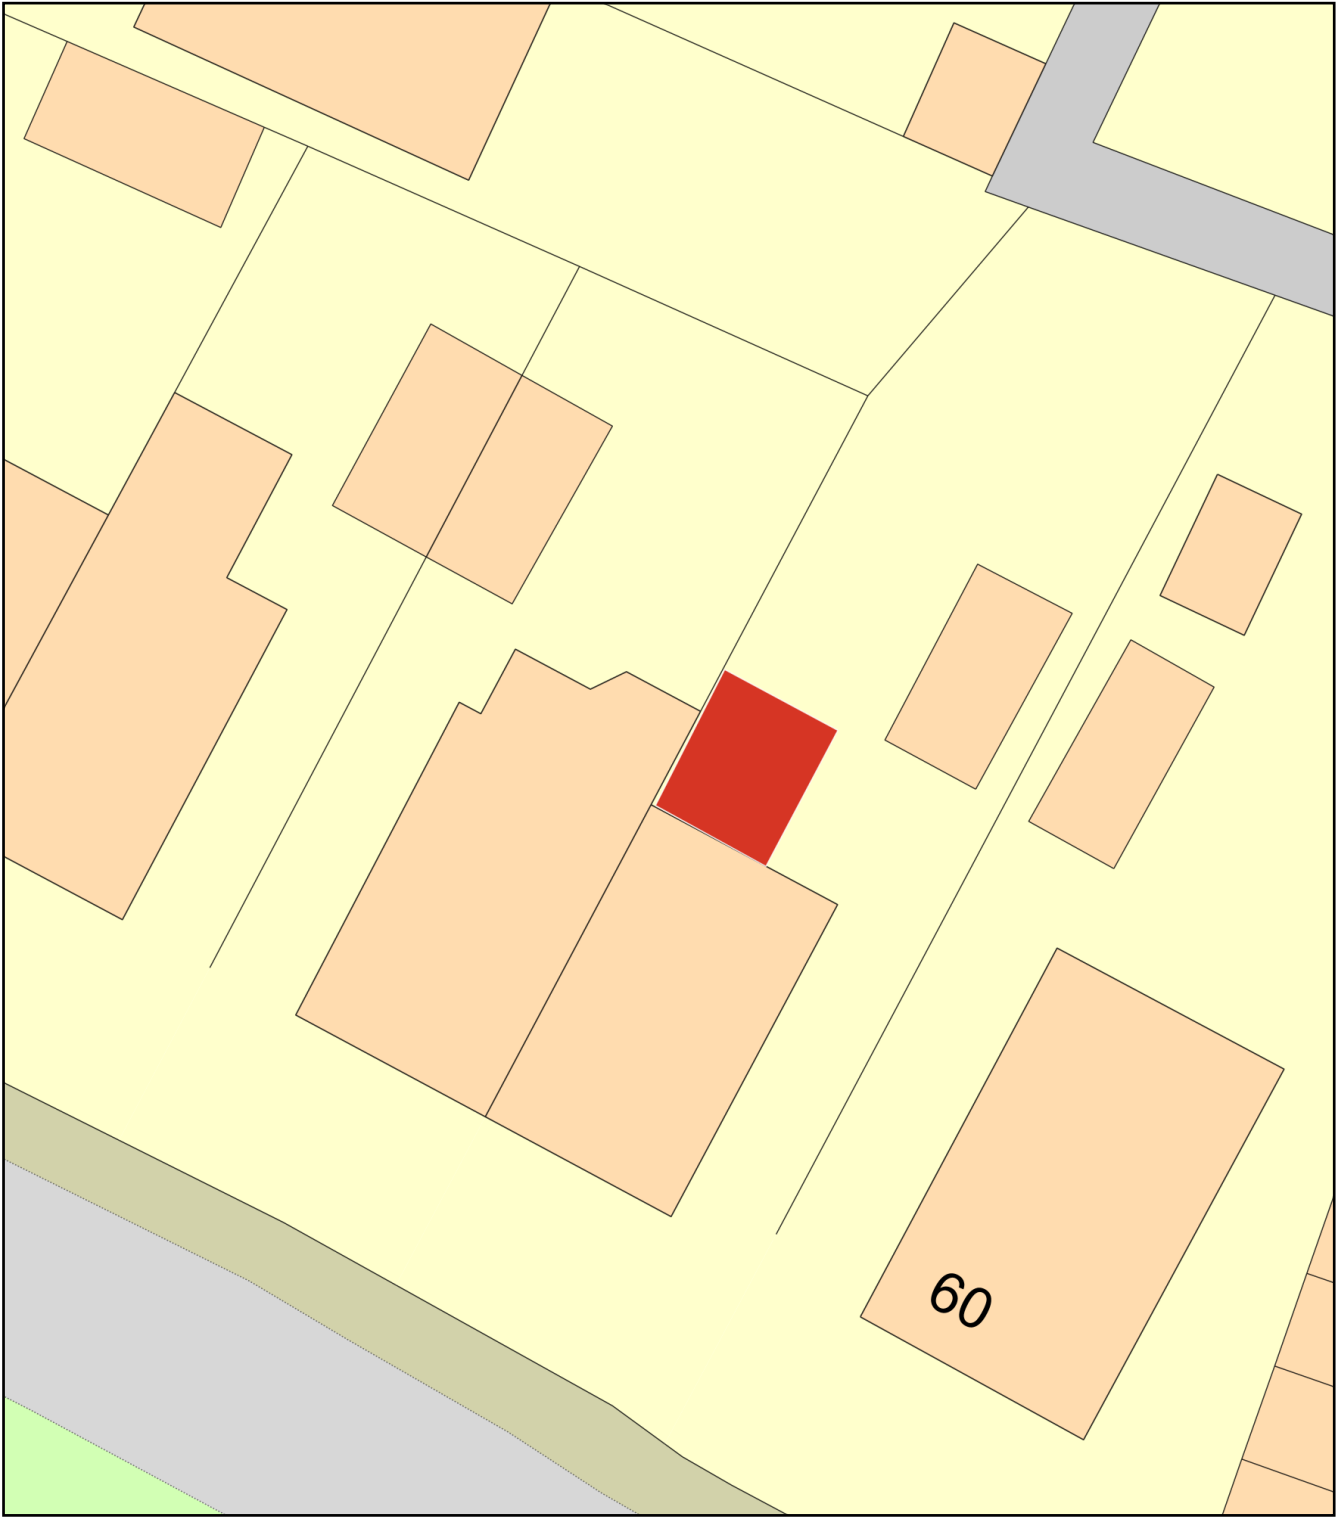

Plan Produced for: Mr Patrick G Ayling
Date Produced: 24 Nov 2020
Plan Reference Number: TQRQM20329203032829
Scale: 1:200 @ A4