



This drawing is the copyright of Farmiloe Architects Ltd and may not be reproduced in any way without written authority. Do not scale from this drawing. Use figured dimensions only. It is the contractor's responsibility to check ALL dimensions ON SITE and report any discrepancies to the Architect. This drawing must be read in conjunction with all other relevant project drawings and documentation. It is the contractor's responsibility to ensure full compliance with Building Regulation Acts.

ARUN DISTRICT COUNCIL				
No.	LU	190	07	
RECEIVED 8.6.07				

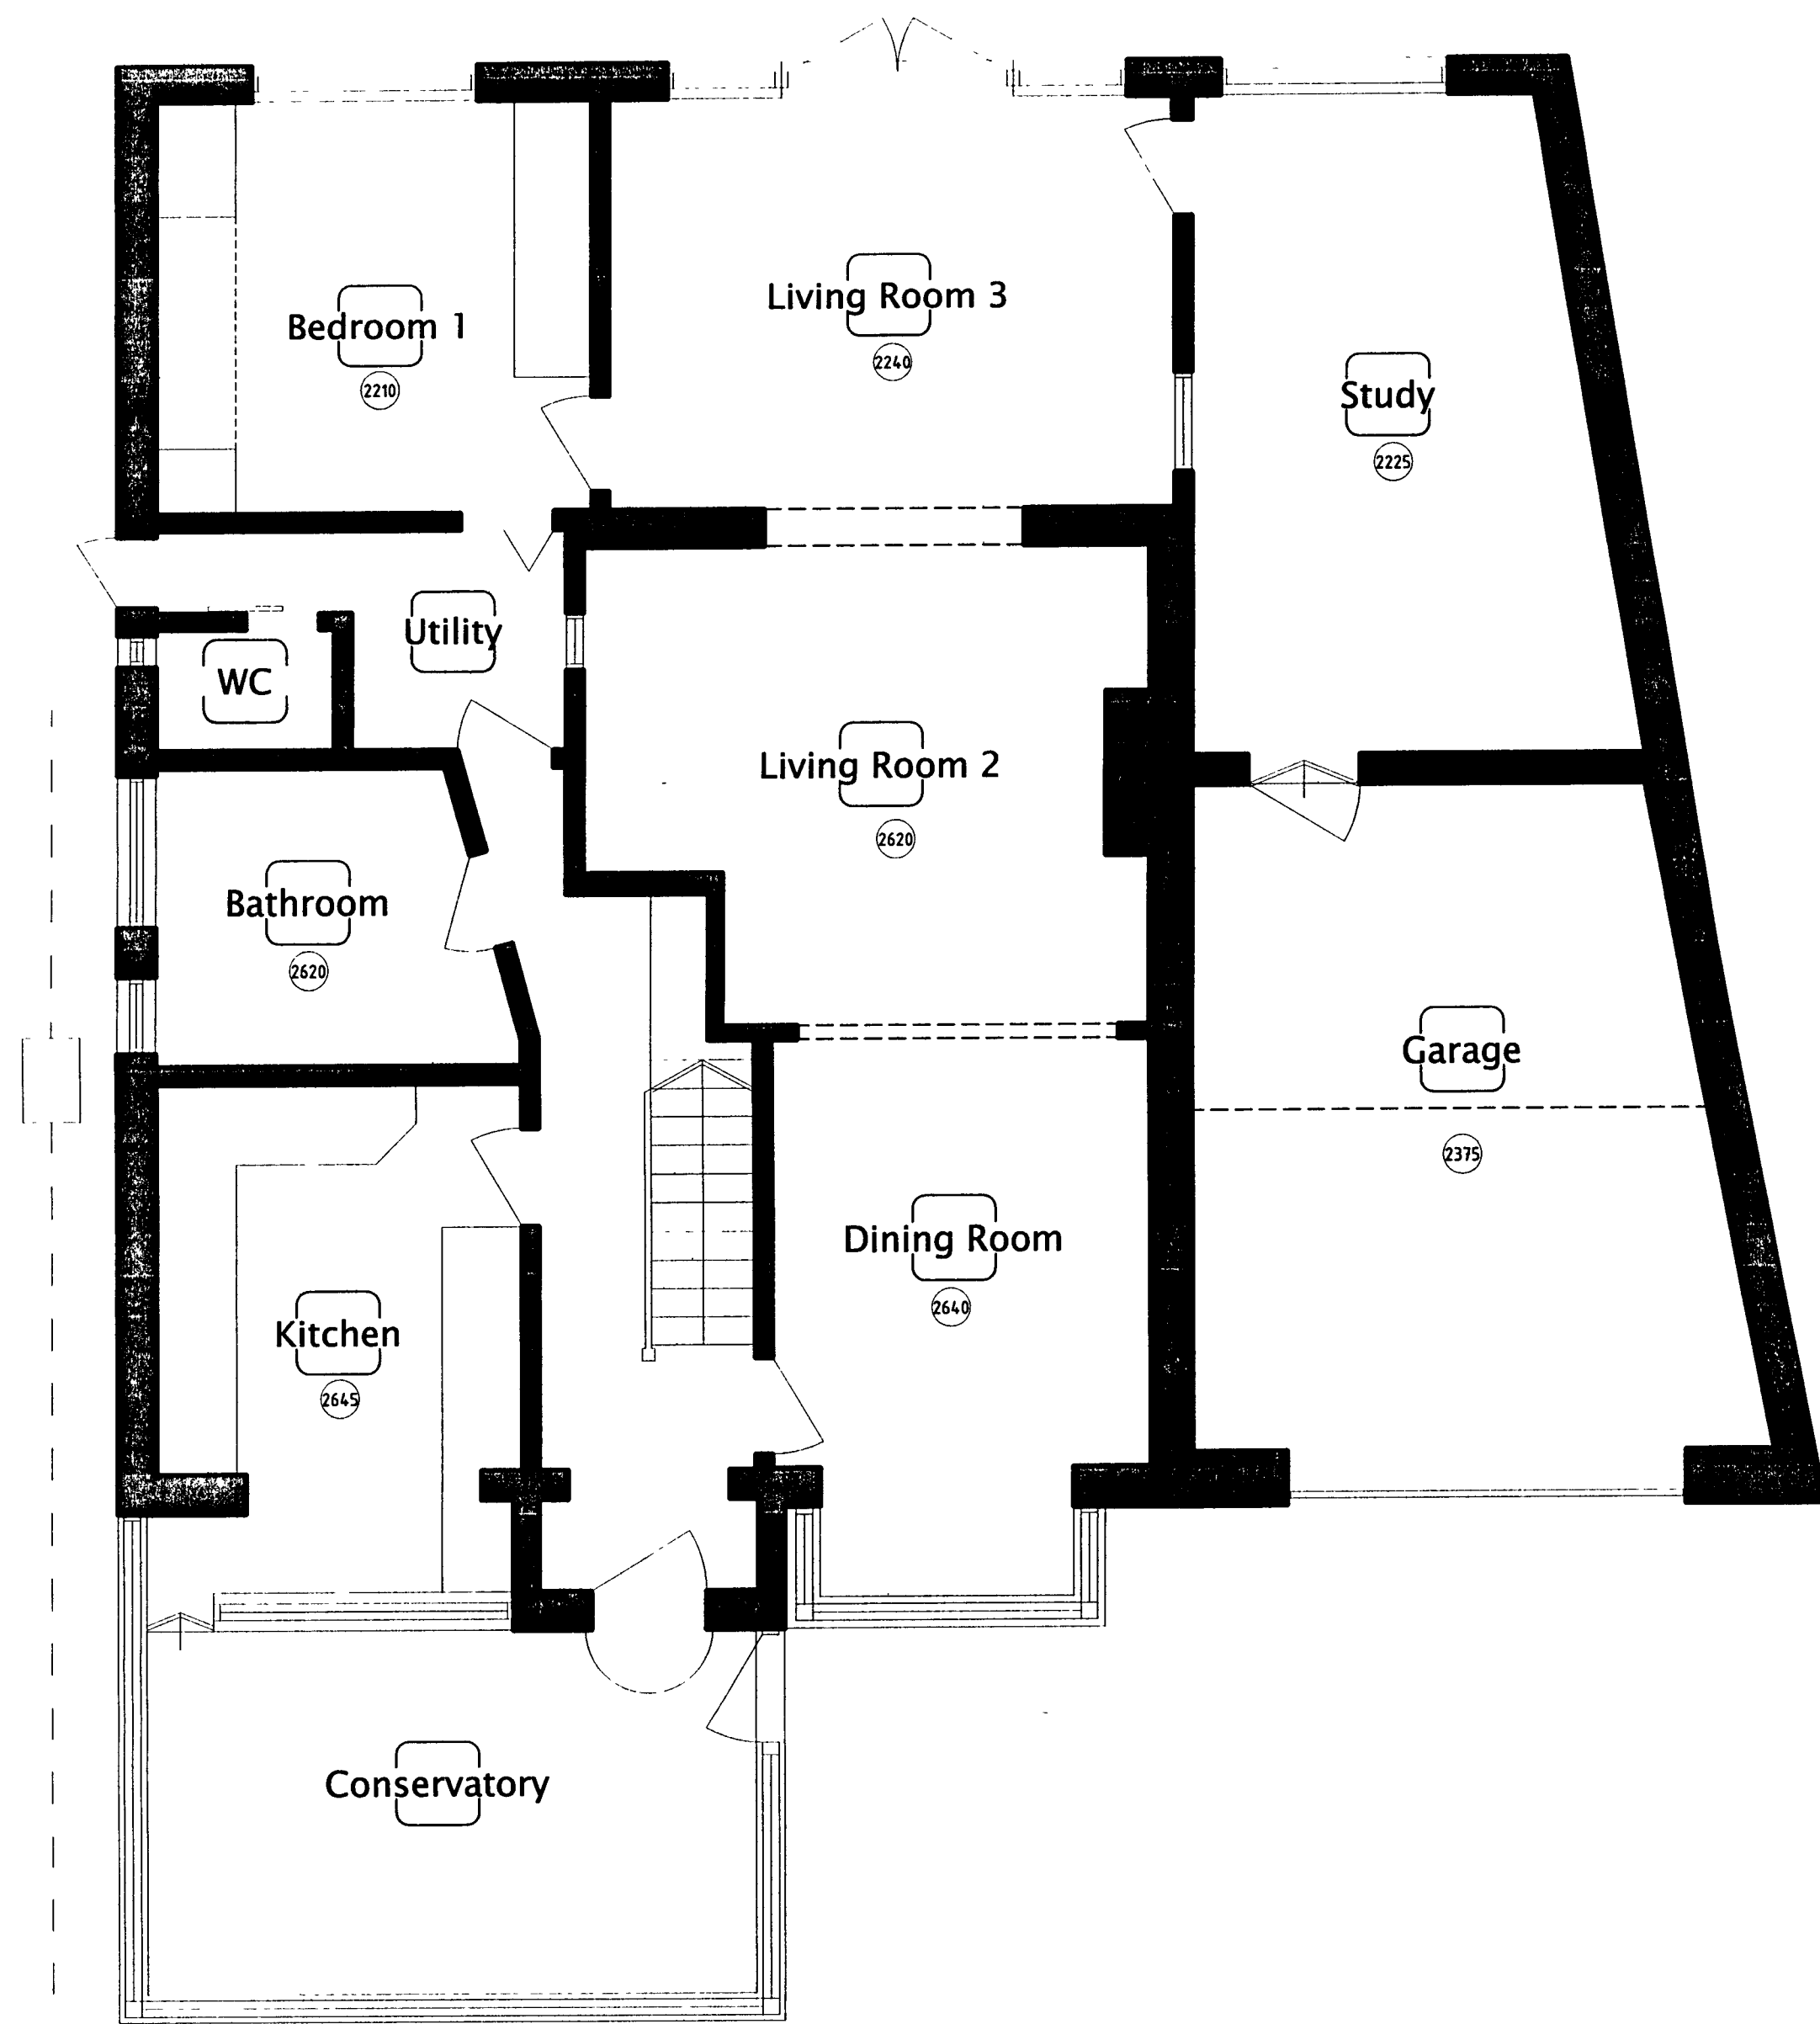


01 Existing Ground Floor Plan
Scale 1:50 @ A1
Scale 1:100 @ A3

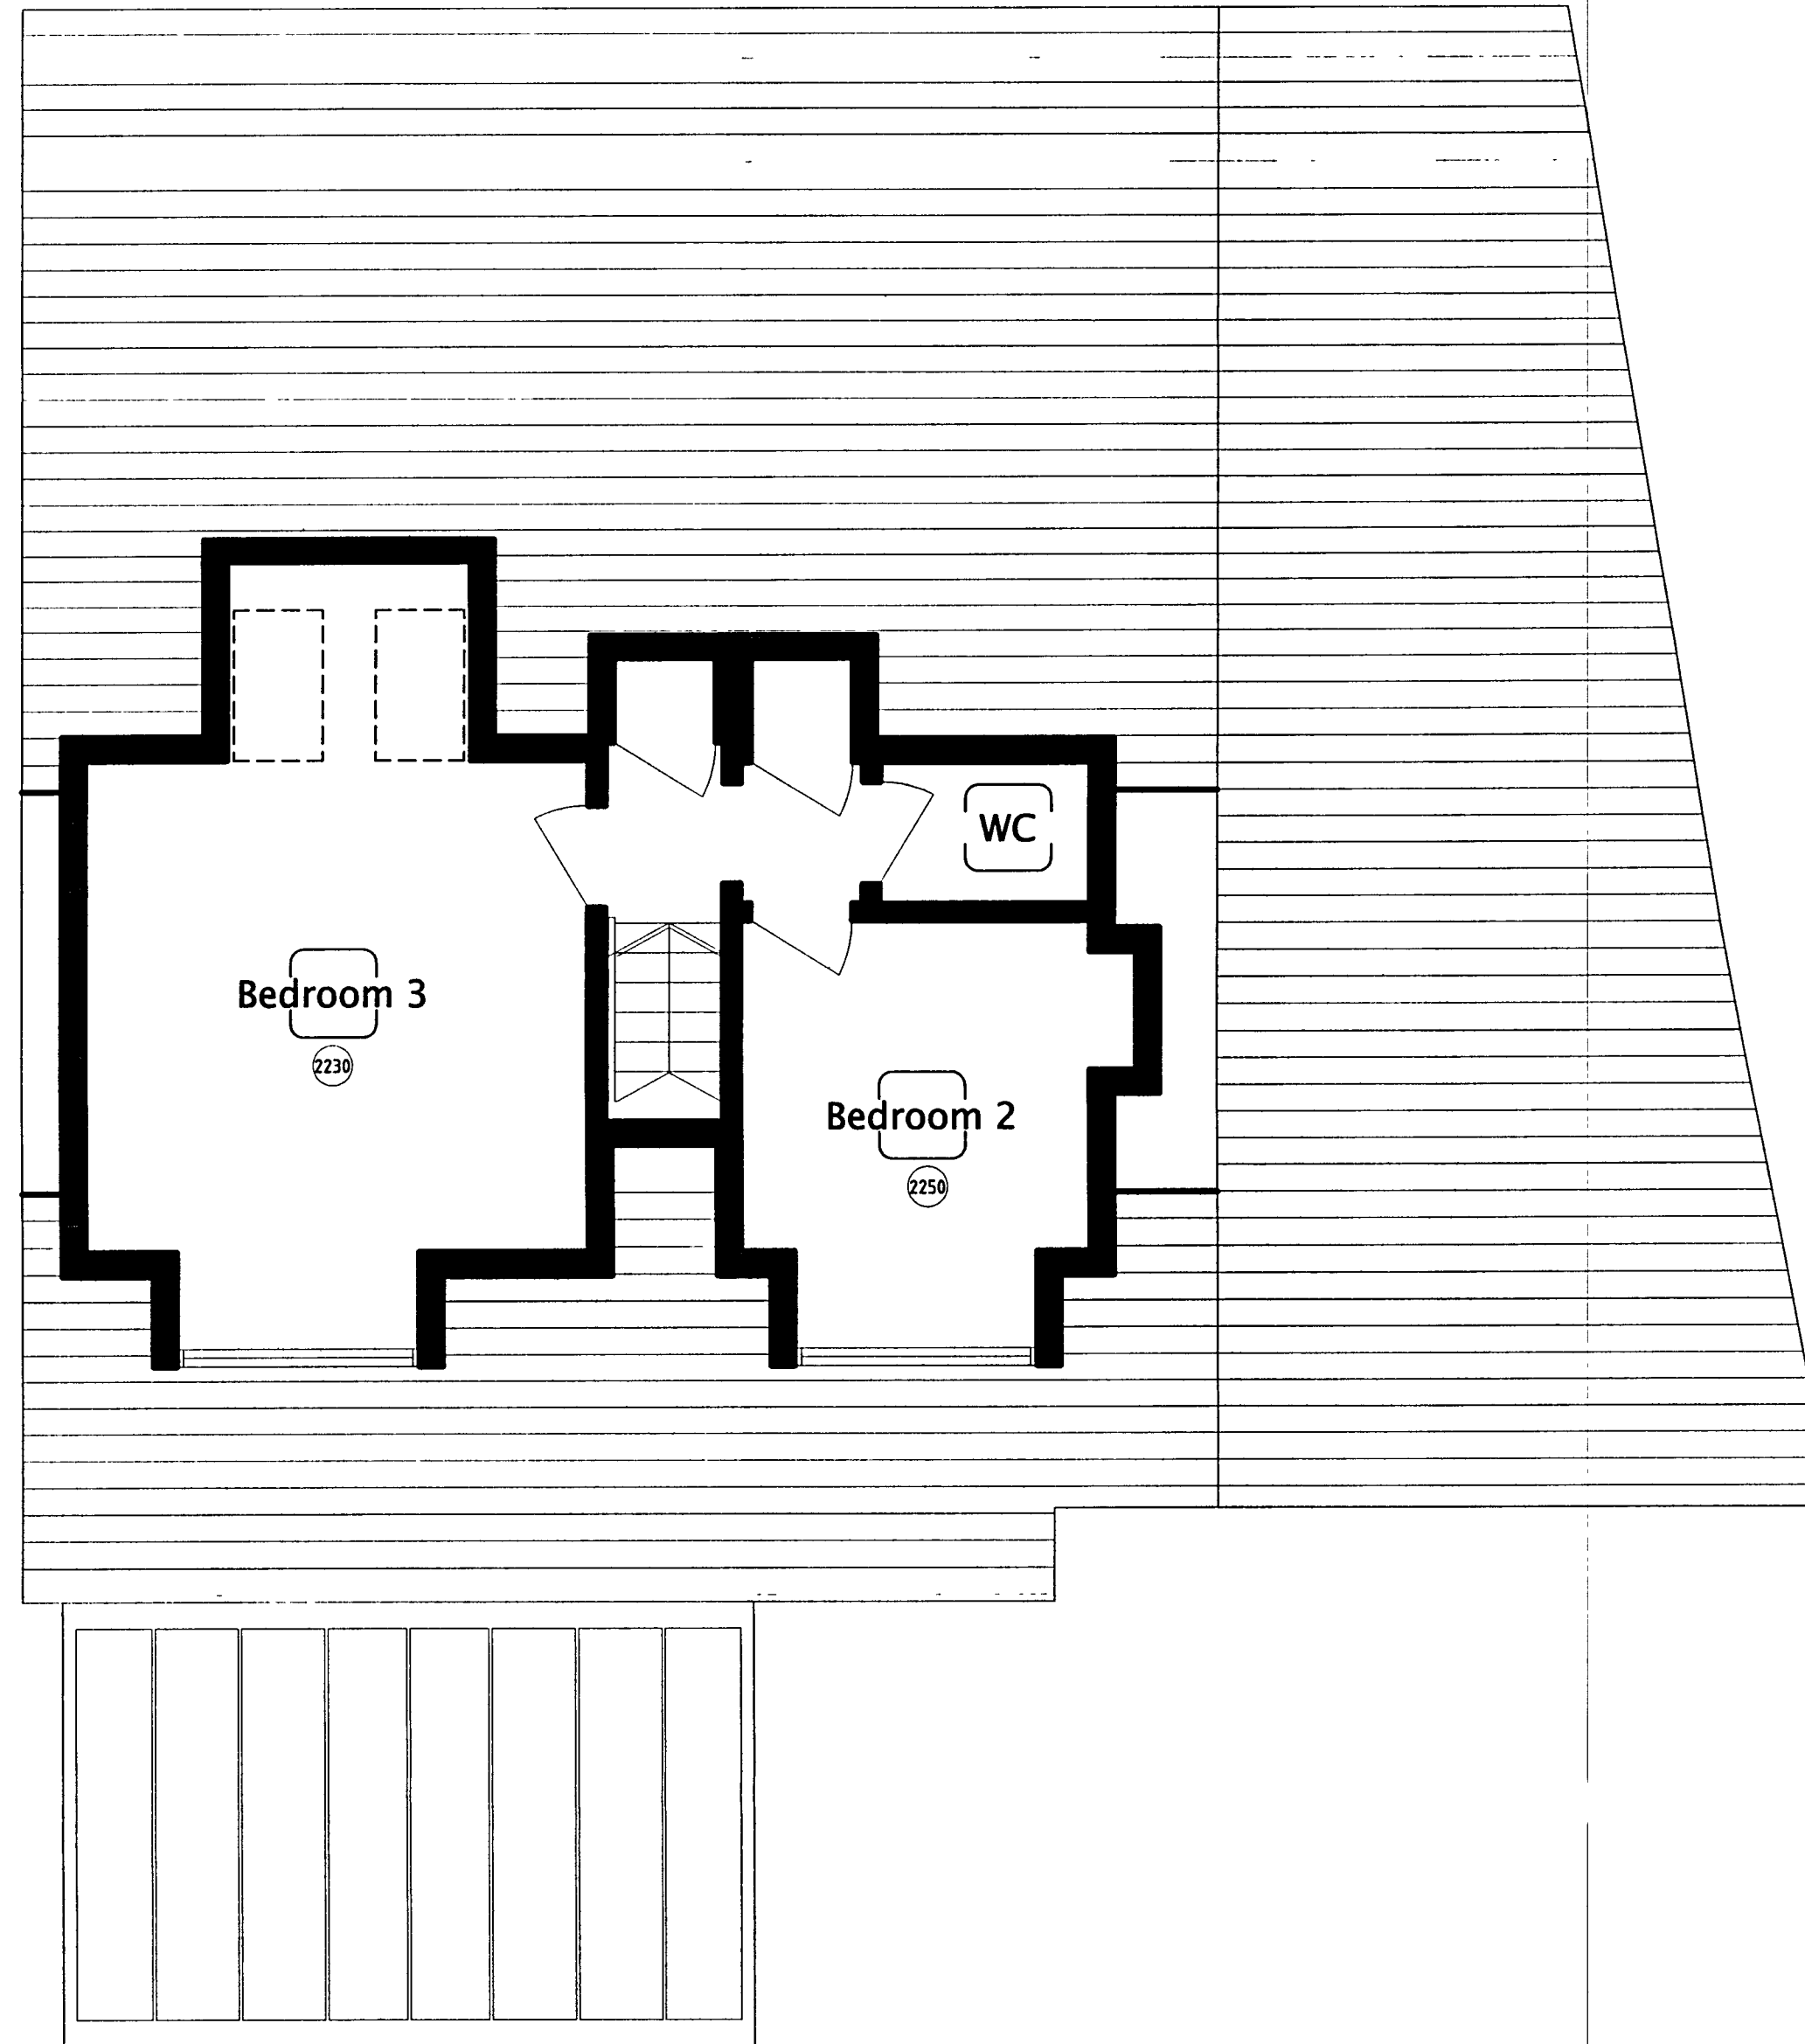


02 Existing First Floor Plan
Scale 1:50 @ A1
Scale 1:100 @ A3




03 Existing Front Elevation
Scale 1:100 @ A1
Scale 1:200 @ A3

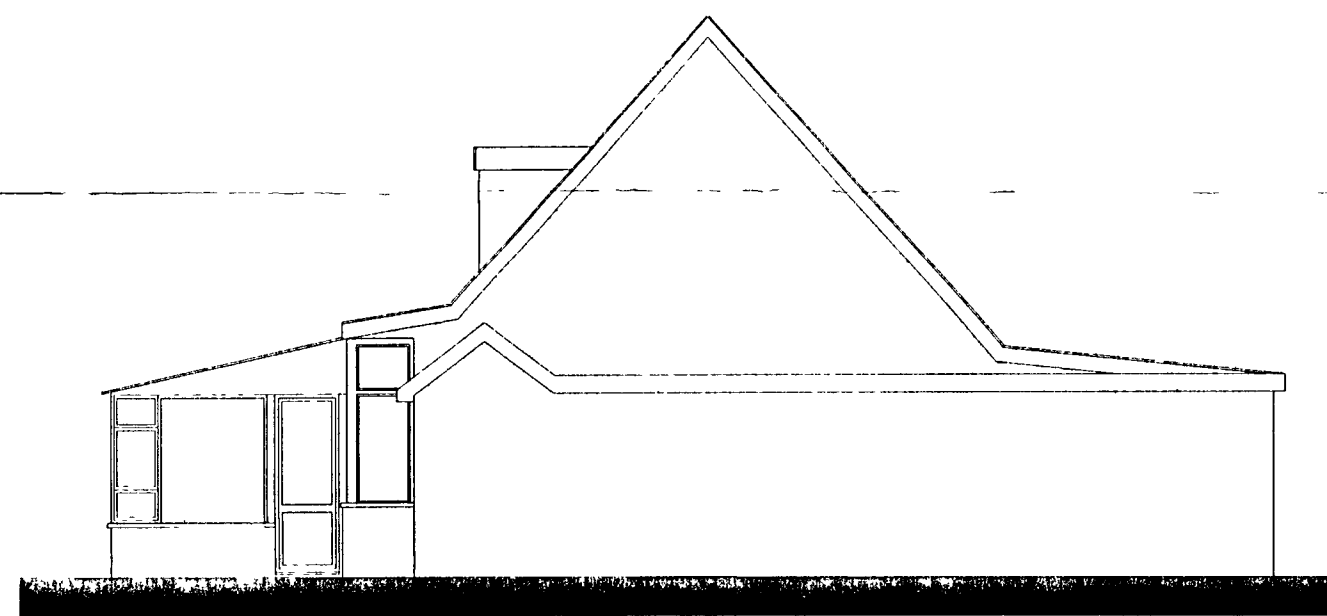

04 Existing Side Elevation
Scale 1:100 @ A1
Scale 1:200 @ A3

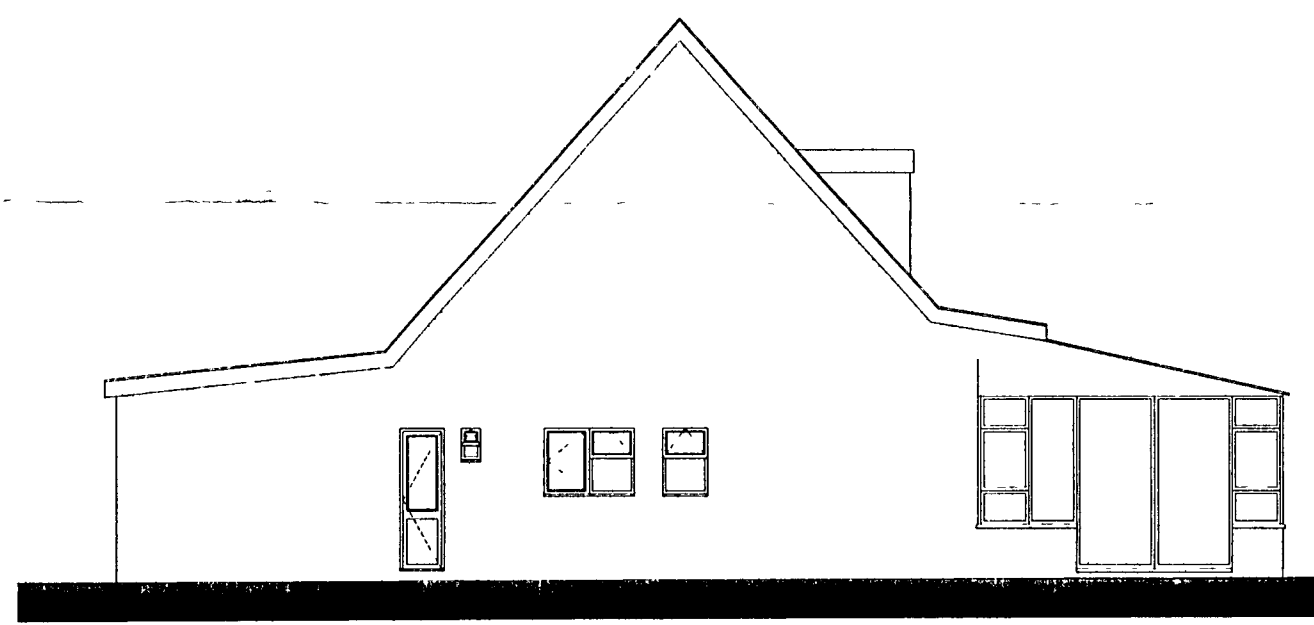

05 Existing Side Elevation
Scale 1:100 @ A1
Scale 1:200 @ A3

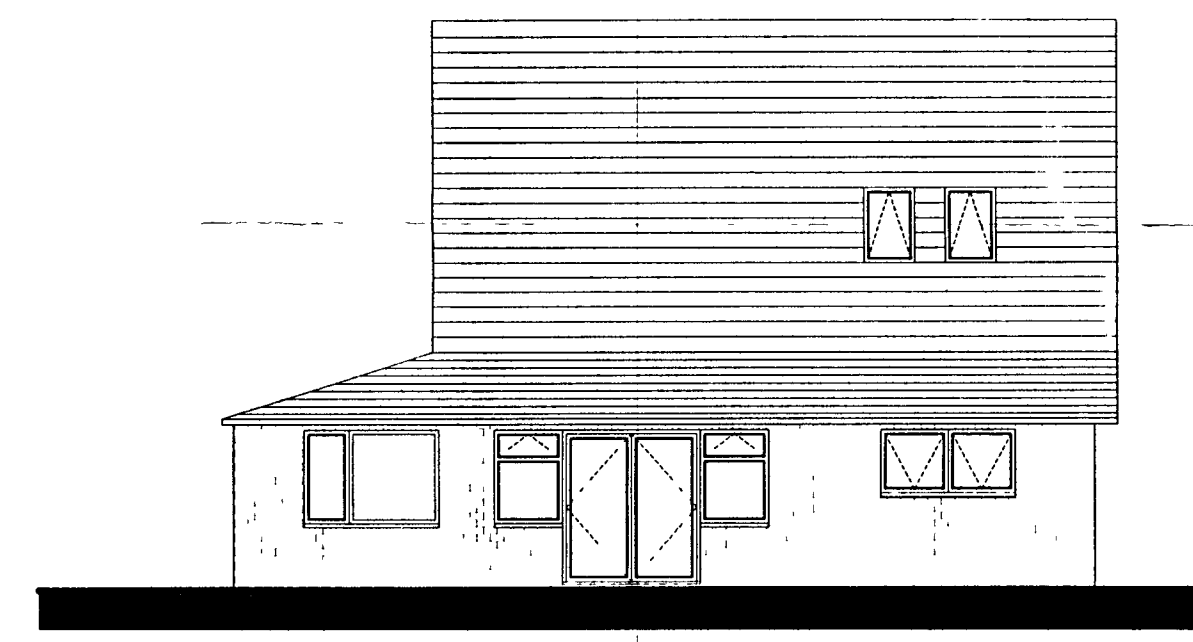

06 Existing Rear Elevation
Scale 1:100 @ A1
Scale 1:200 @ A3

A	15.03.07	bm	Title block amended
rev	date	by	note
client Mr & Mrs Smith			
project 40 Kent Road Littlehampton drawing Existing Plans & Elevations			
revision A	date 14.02.07	drawn bm	stage A
scale Varies	check ml		
drawing no 20705/102			