



ARUN DISTRICT COUNCIL

No. LU 190 07

RECEIVED 8.6.07

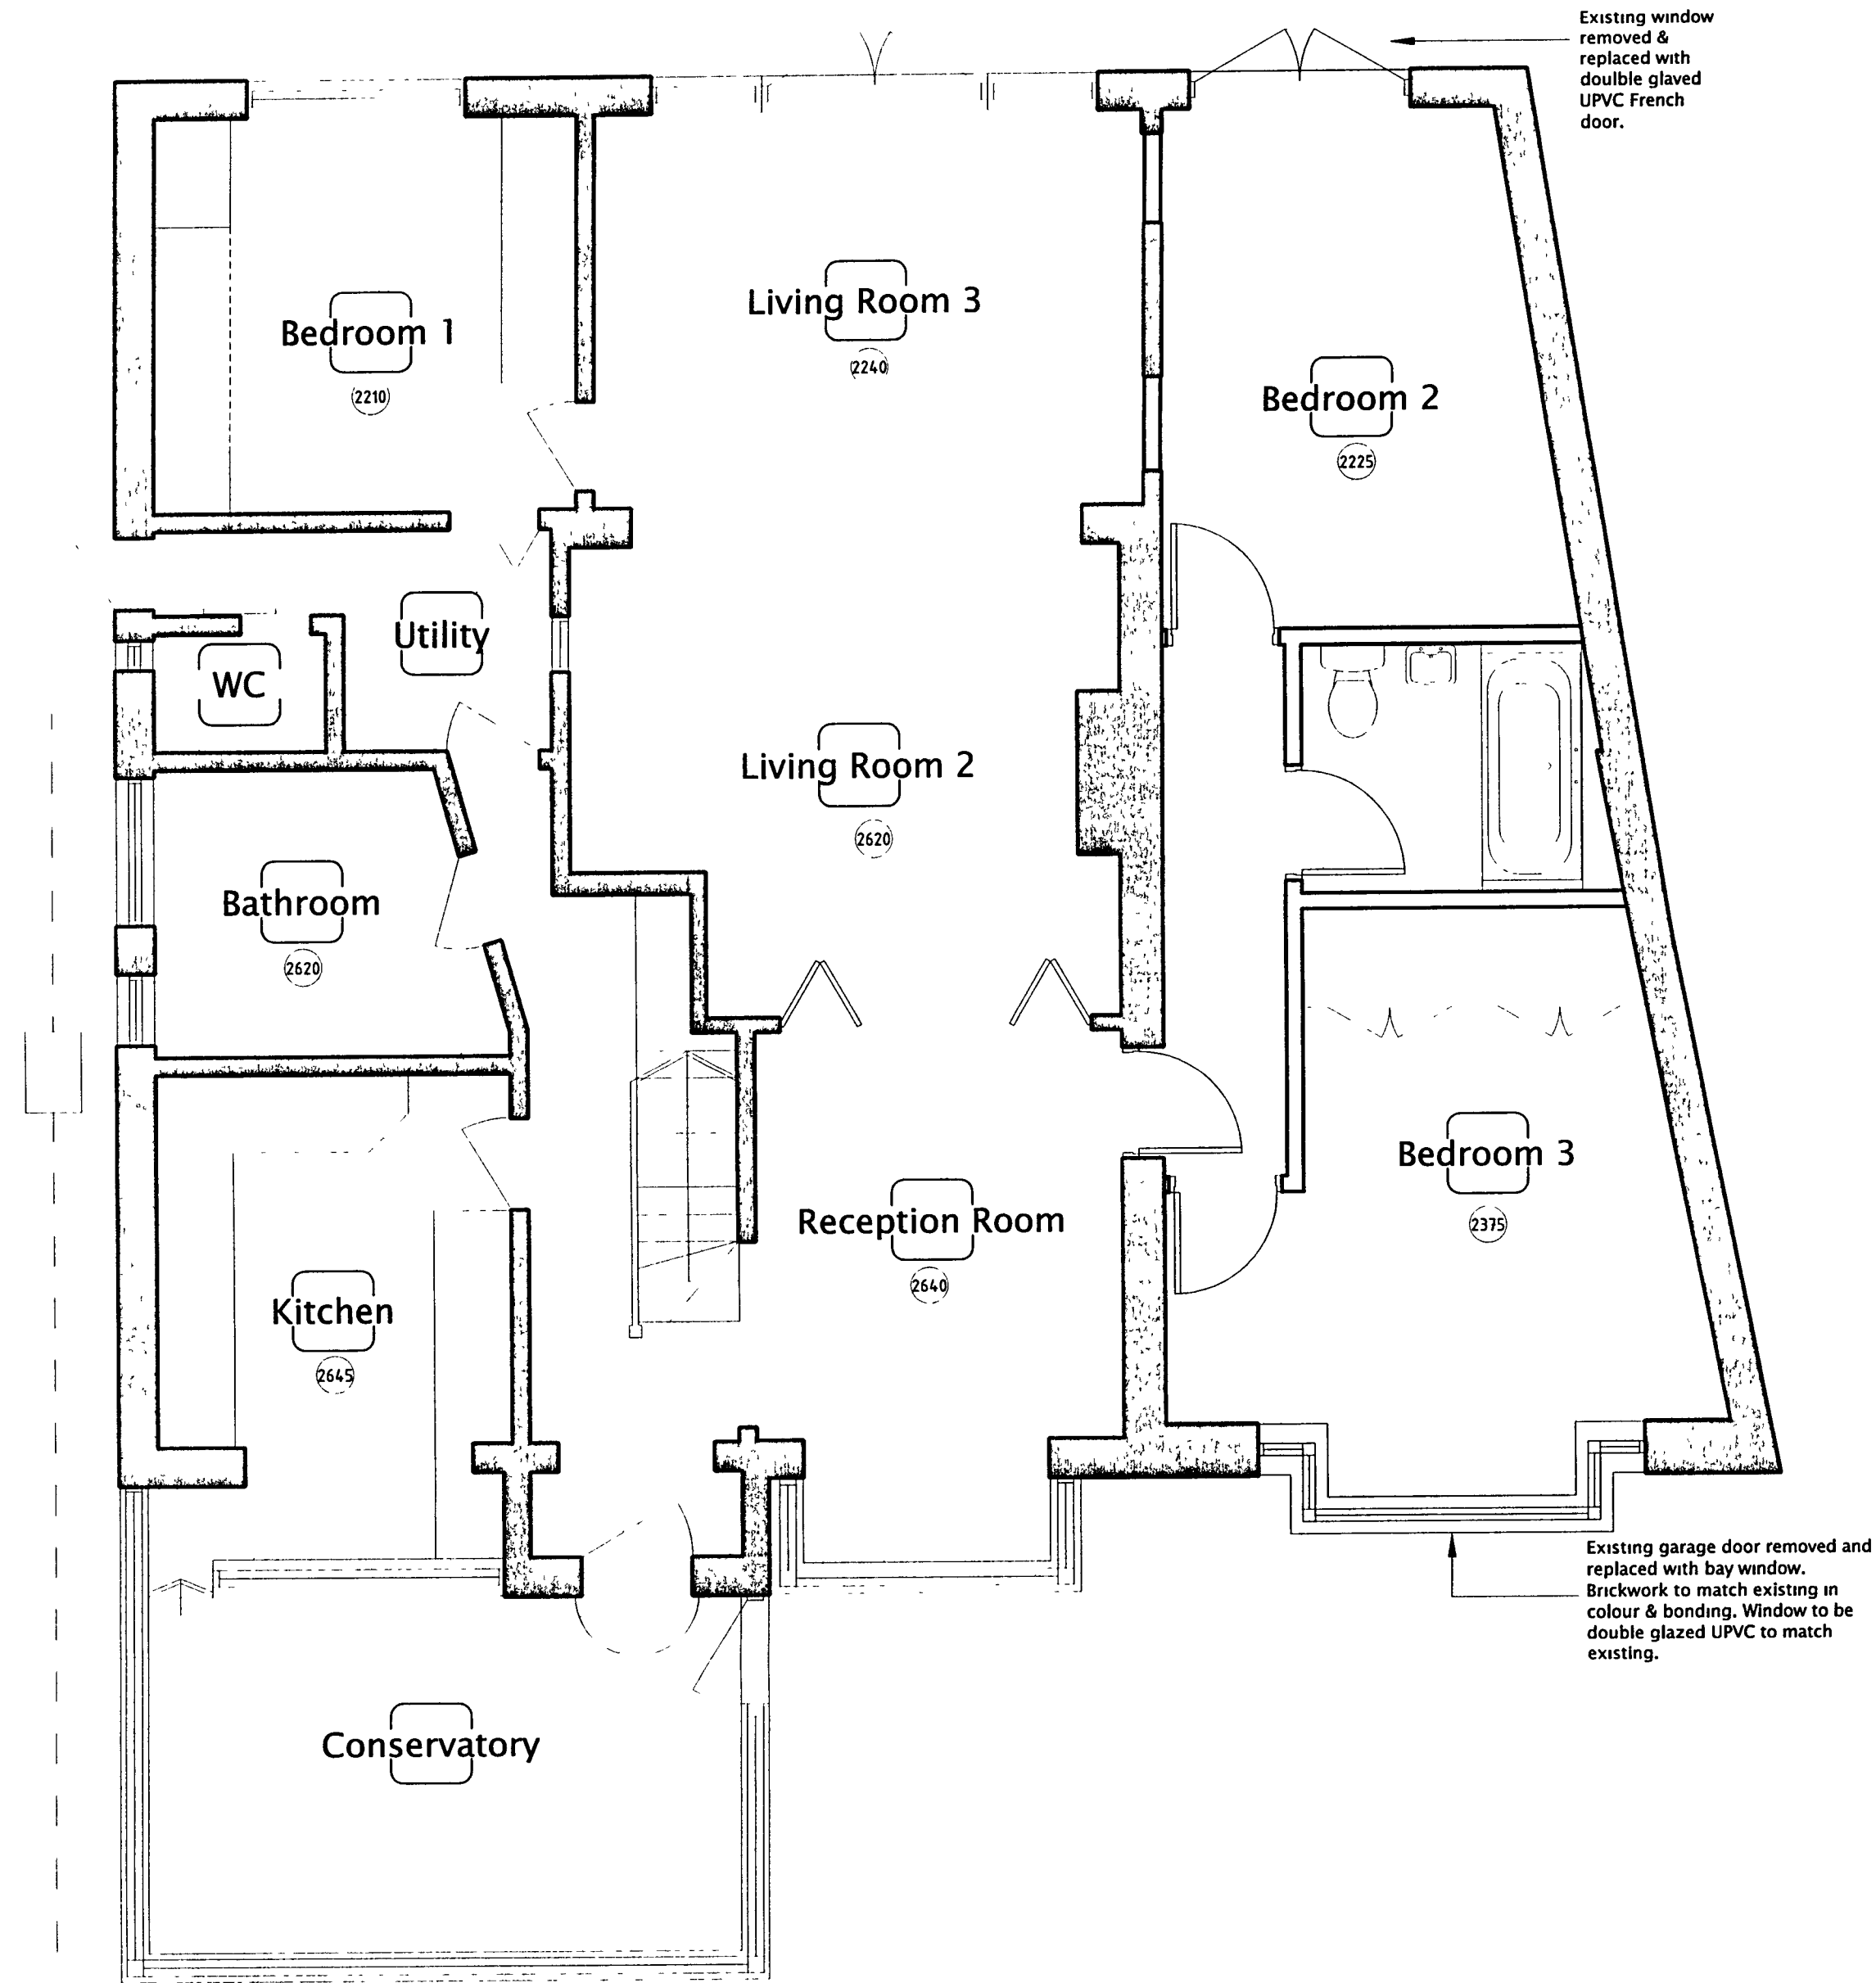

01 Proposed Ground Floor Plan
Scale 1:50 @ A1
Scale 1:100 @ A3

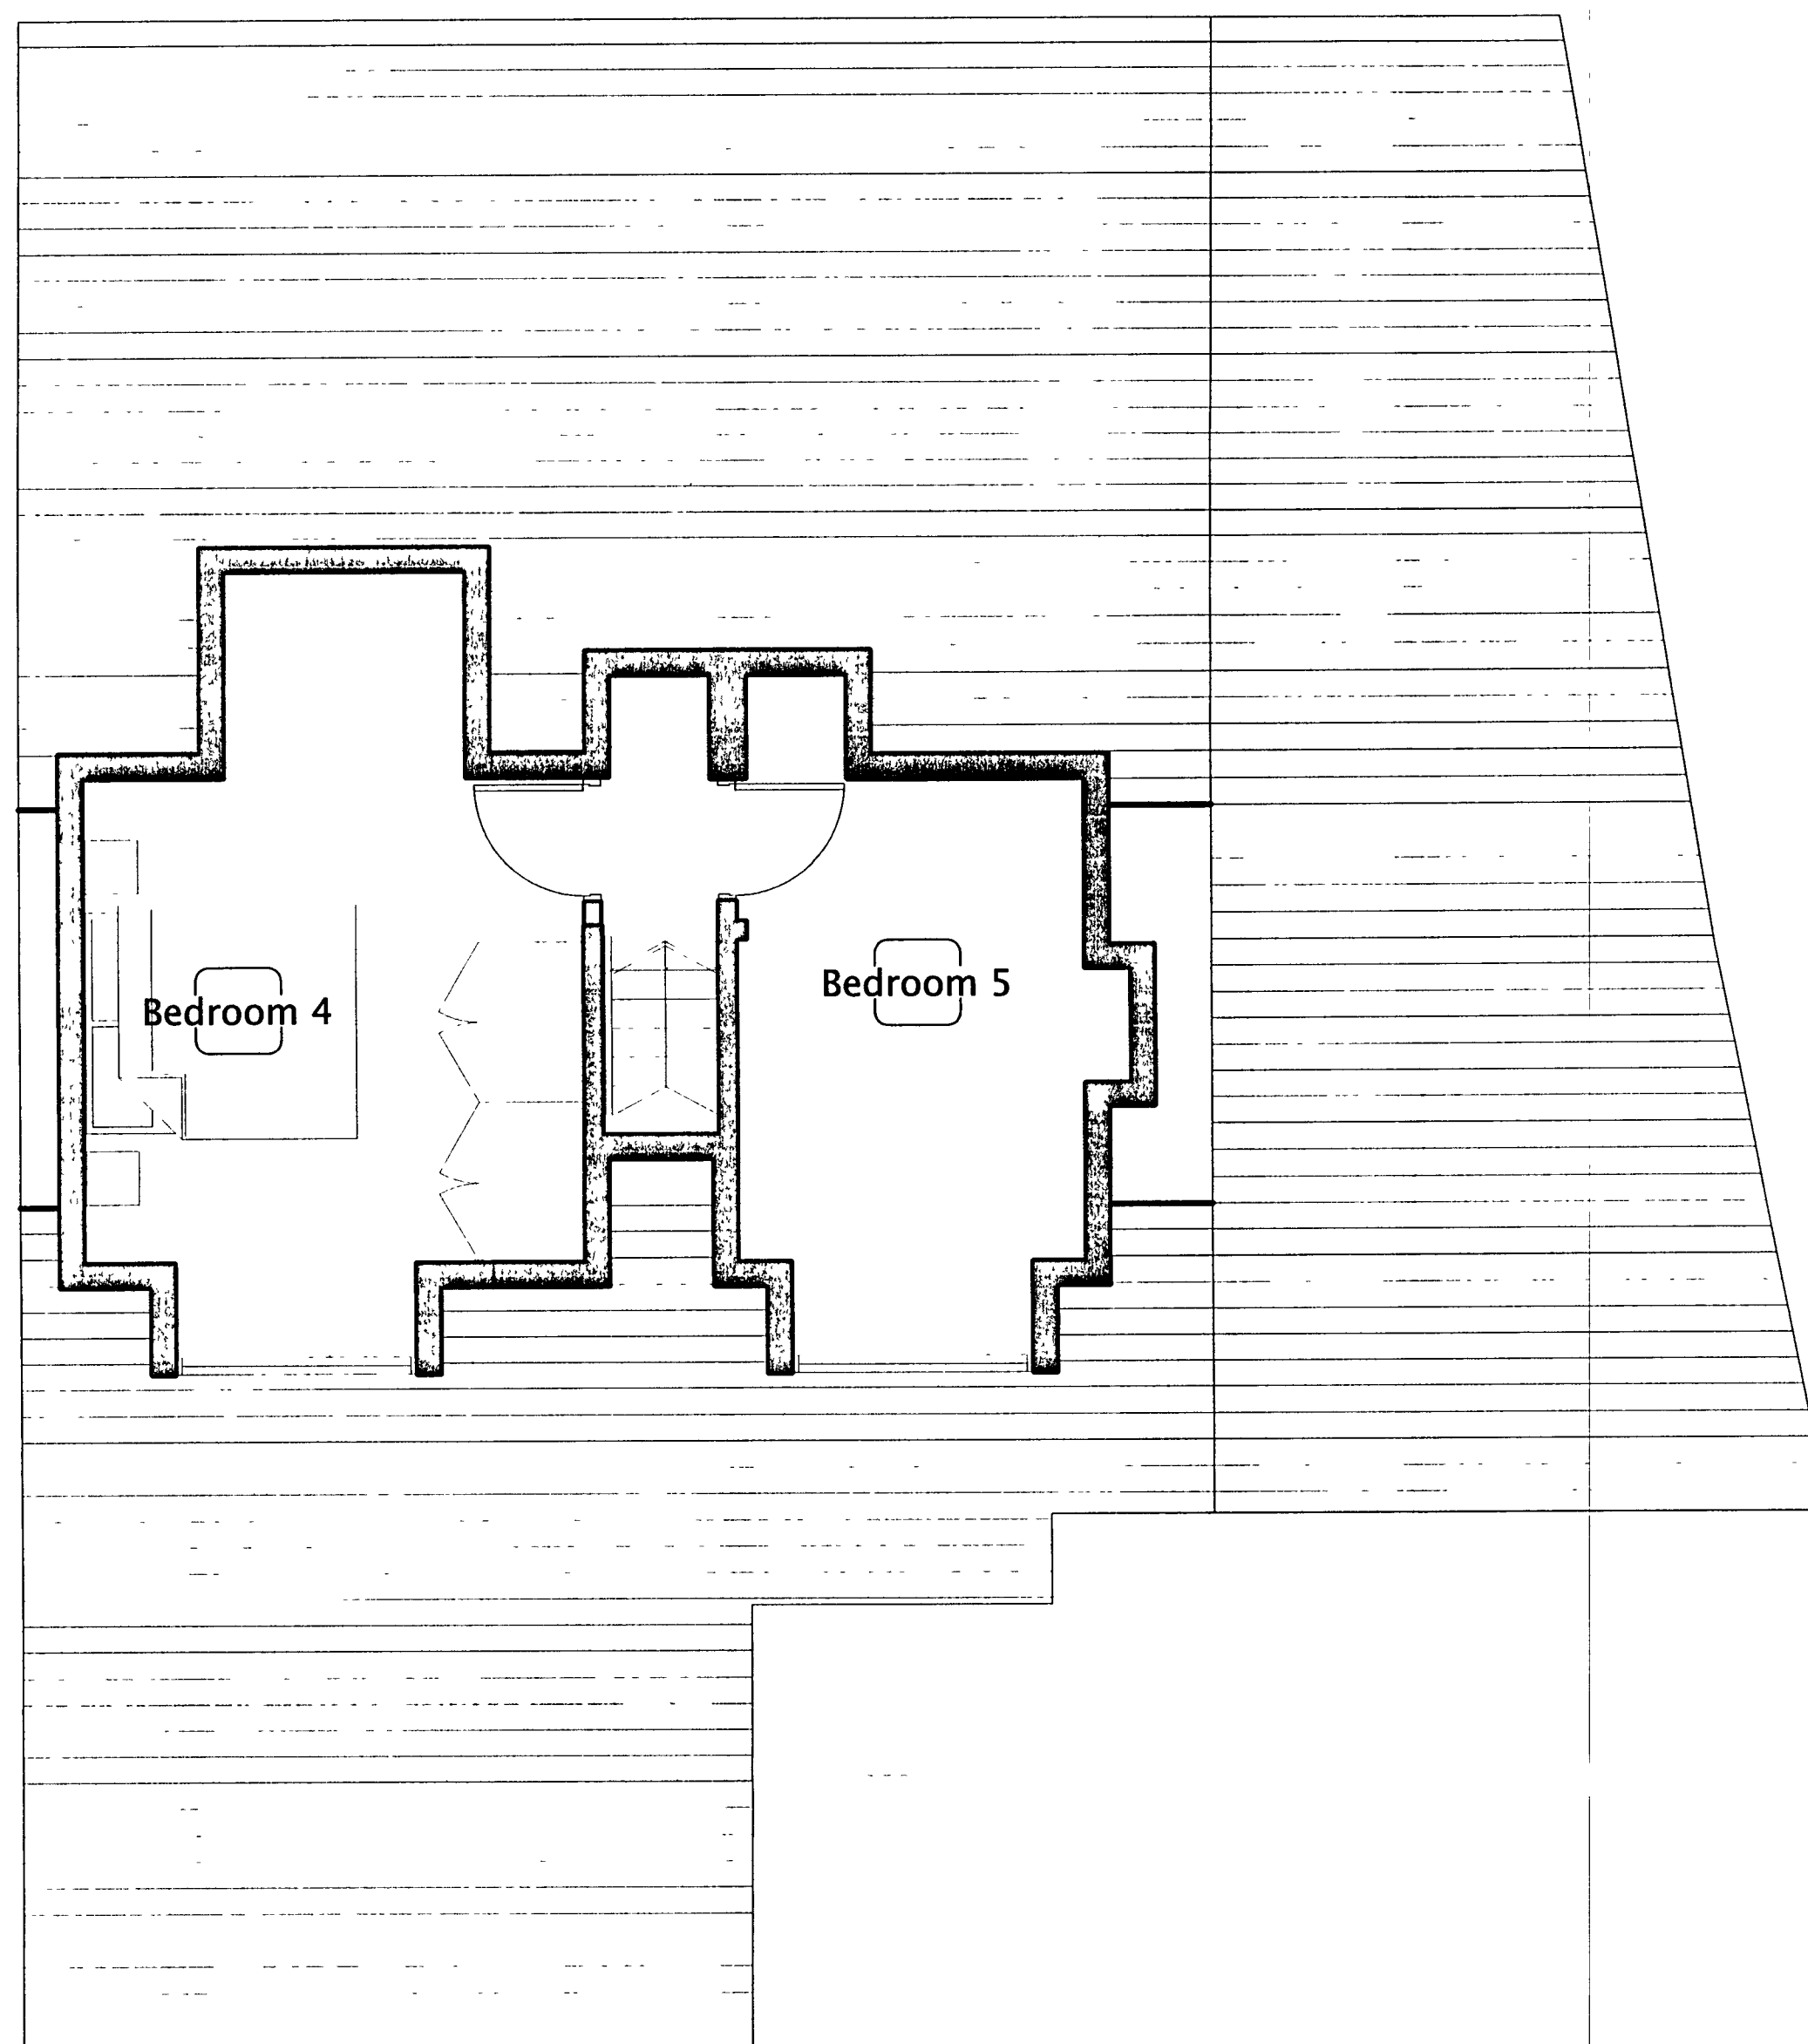

02 Proposed First Floor Plan
Scale 1:50 @ A1
Scale 1:100 @ A3




03 Proposed Front Elevation
Scale 1:100 @ A1
Scale 1:200 @ A3



04 Proposed Side Elevation
Scale 1:100 @ A1
Scale 1:200 @ A3



05 Proposed Side Elevation
Scale 1:100 @ A1
Scale 1:200 @ A3

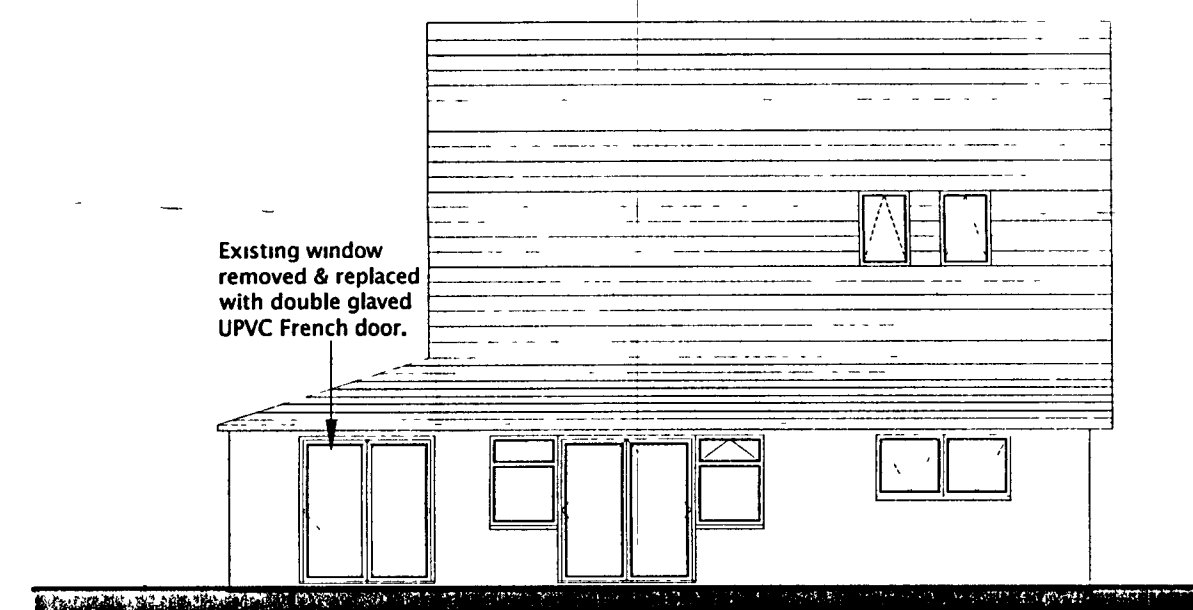

06 Proposed Rear Elevation
Scale 1:100 @ A1
Scale 1:200 @ A3

A 08 06 07 brm Dormers omitted from rear elevation
rev date by note

client
Mr & Mrs Smith

project
40 Kent Road
Littlehampton
drawing
Proposed Plans & Elevations

scale
Varies
date 18.05.07
drawn brm
stage D
check ml

drawing no
20705/302

FARMILOE 102 Trafalgar Street
Brighton
BN1 4ER

ARCHITECTS AND DESIGN CONSULTANTS
T: 01273 688992 E: office@farmiloe.com F: 01273 685035